


THE CURRENT WALL WITH STONE COPINGS AND A WOODEN GATE

DIMENSIONS SHOWN BUT NOT TO SCALE

(ALL OF THE WALL AND
THE COPINGS ARE
TO BE RETAINED)

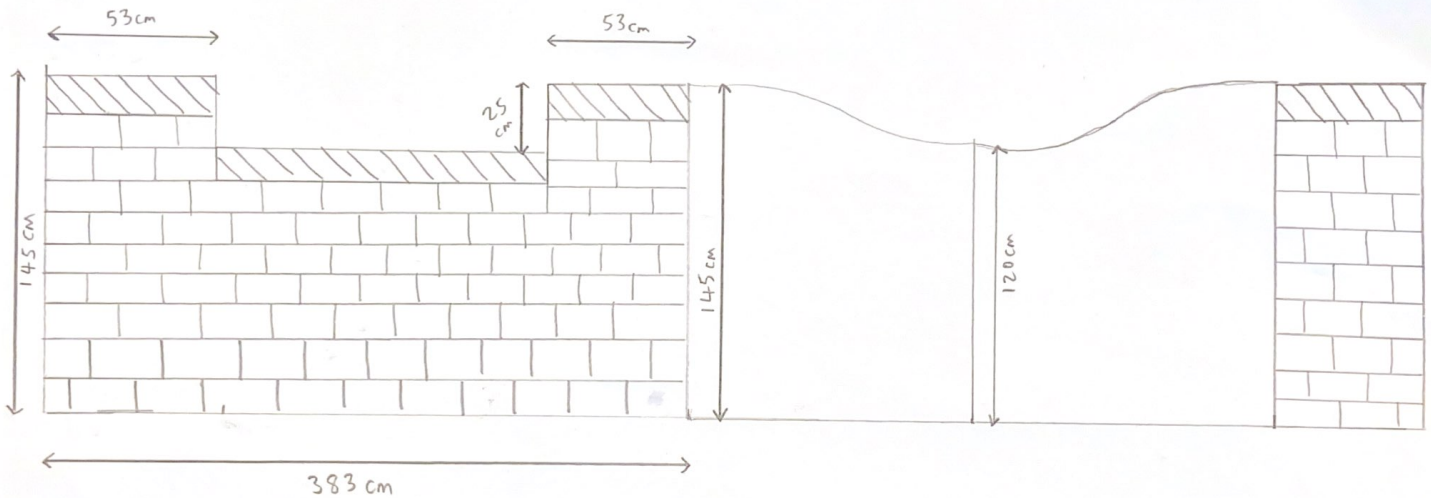

JAMES DRIVER, 116 OLD LANSDOWNE ROAD, MANCHESTER, M20 2NY

APPLICATION NUMBER: 130900/FH/2021

INSTALLATION OF GATES & FENCING.