
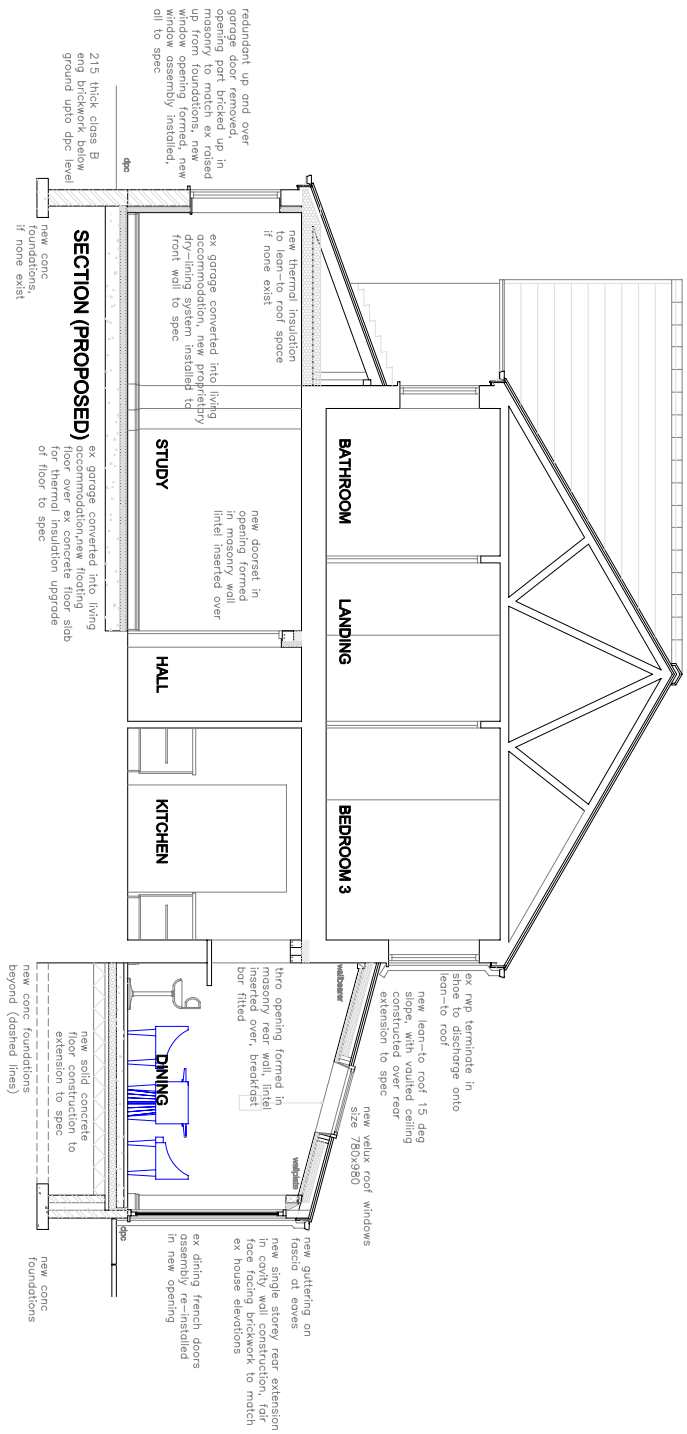
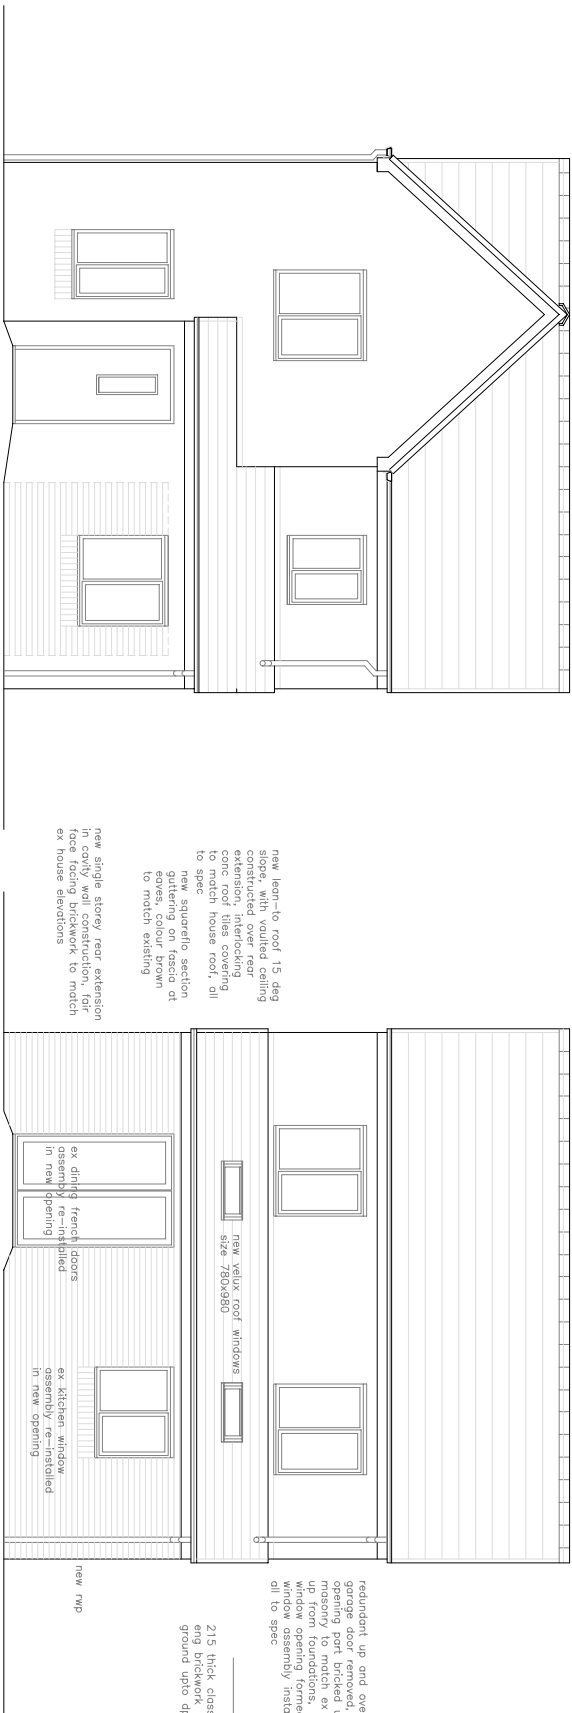


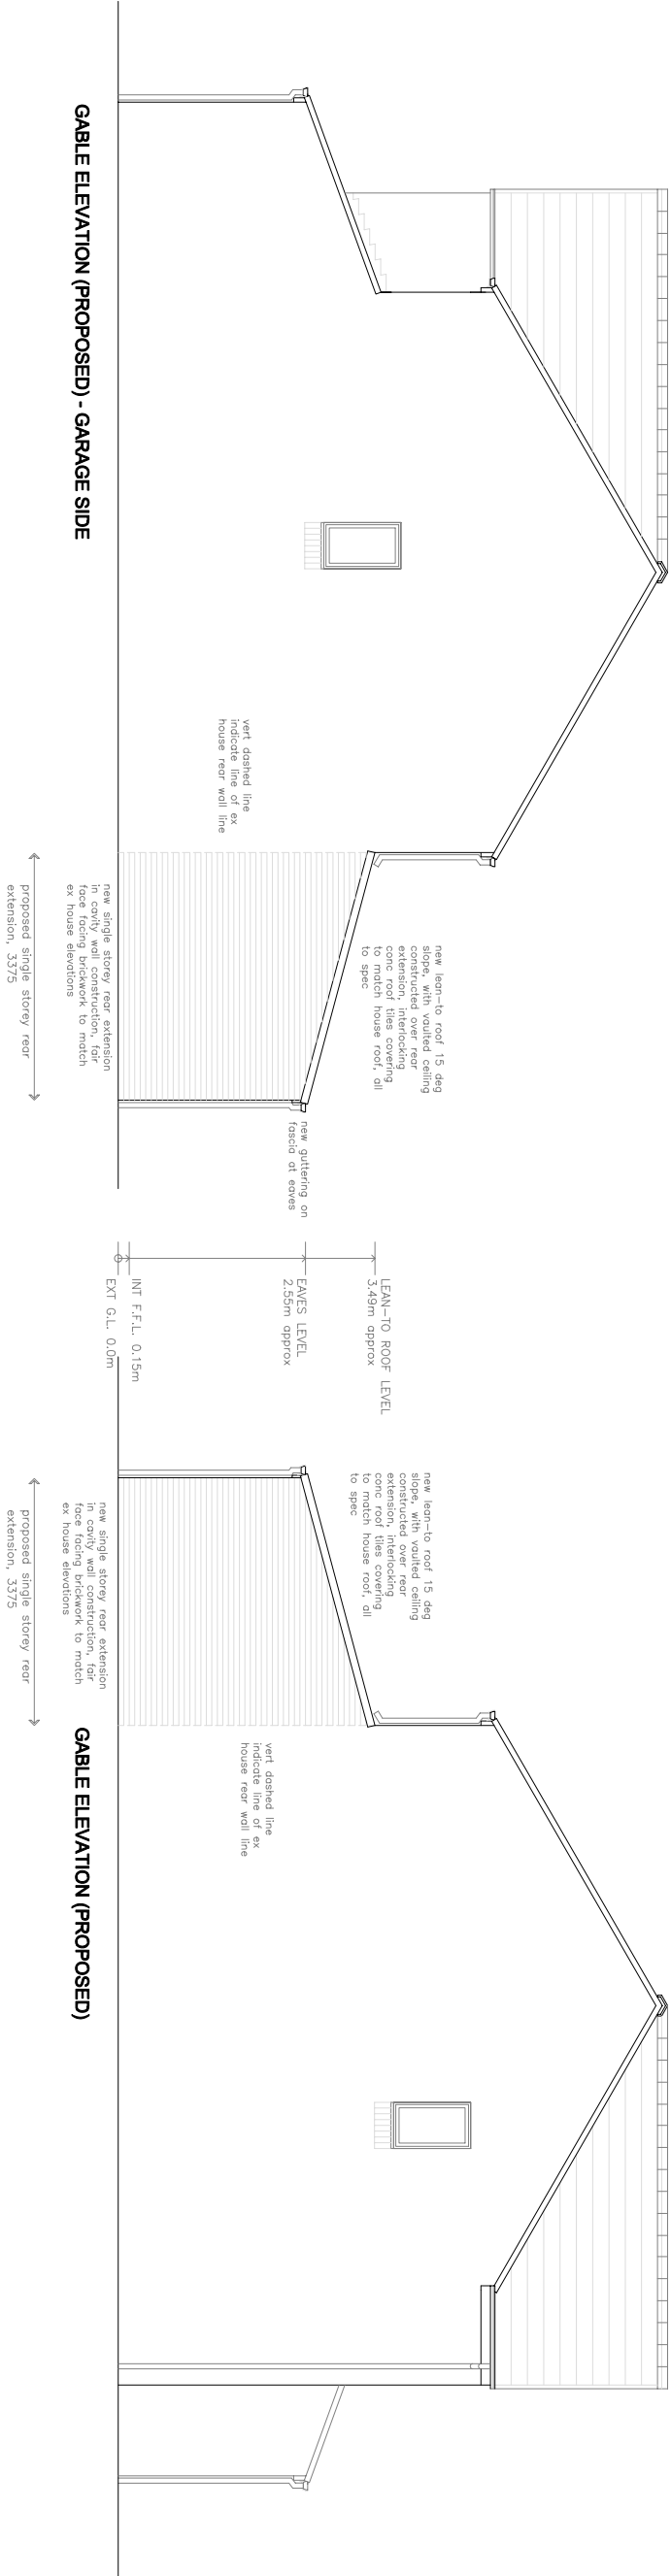

T2D (Team2Design) Architecture and Structural Design Consultancy Building Construction and Renovation Consultancy Project and Property Management Consultancy t2d.team2design@btconnect.com tel: 07930 801621 (Monday 0761 5301215 (office))			
Client:	Mr. Kok Leong LOH		
Project:	Proposed single storey extension at rear and garage conversion 1 LILFORD CLOSE, GORTON MANCHESTER M12 5UD		
drawing title	ELEVATIONS AND SECTION AS PROPOSED		
scale	1:100 @ A3	date	May 2022
		draw no	11C/03