
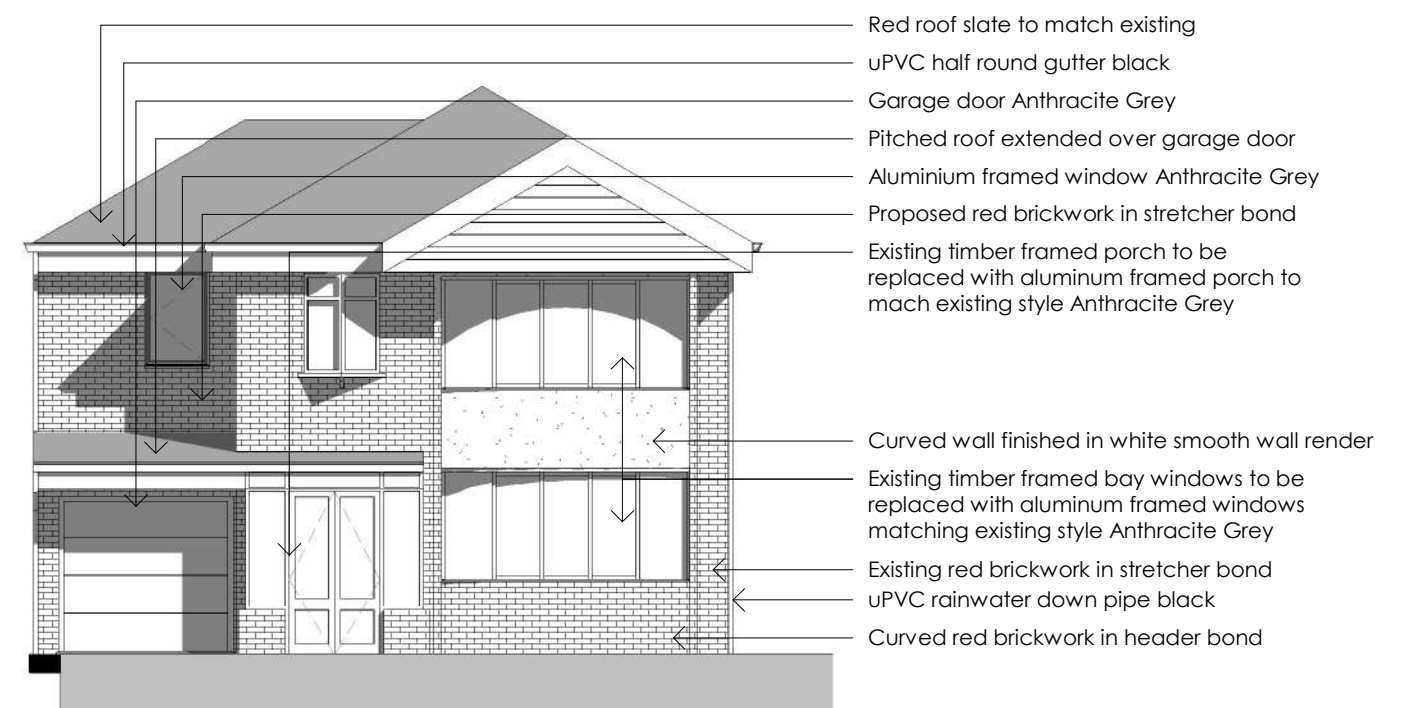
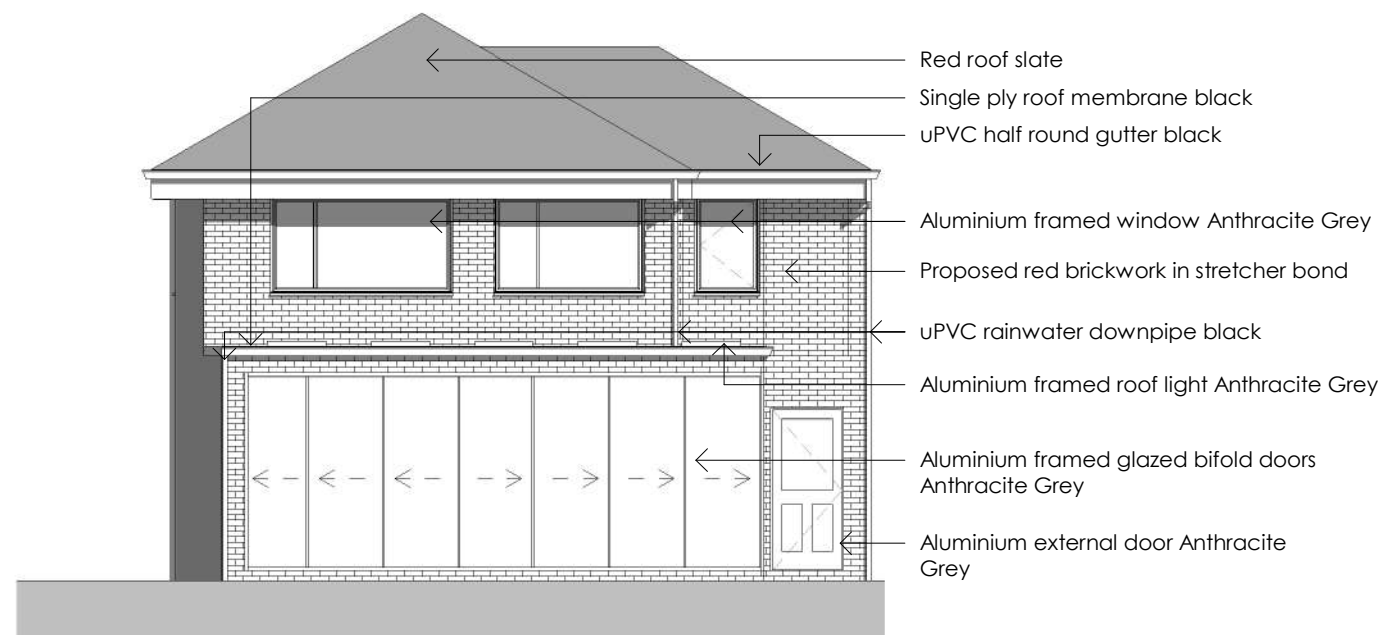
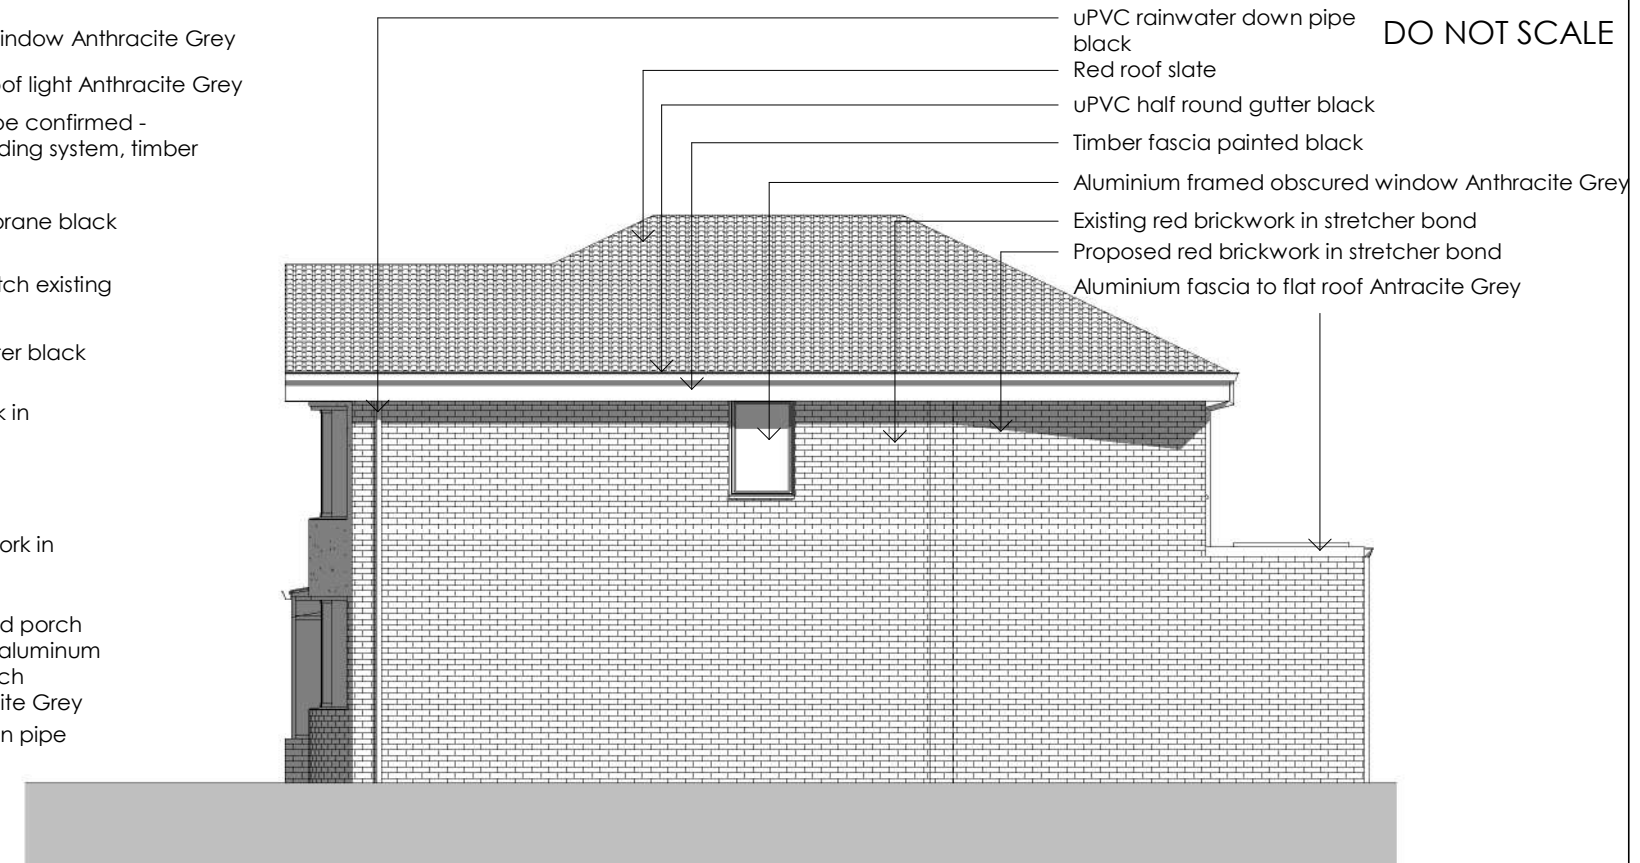


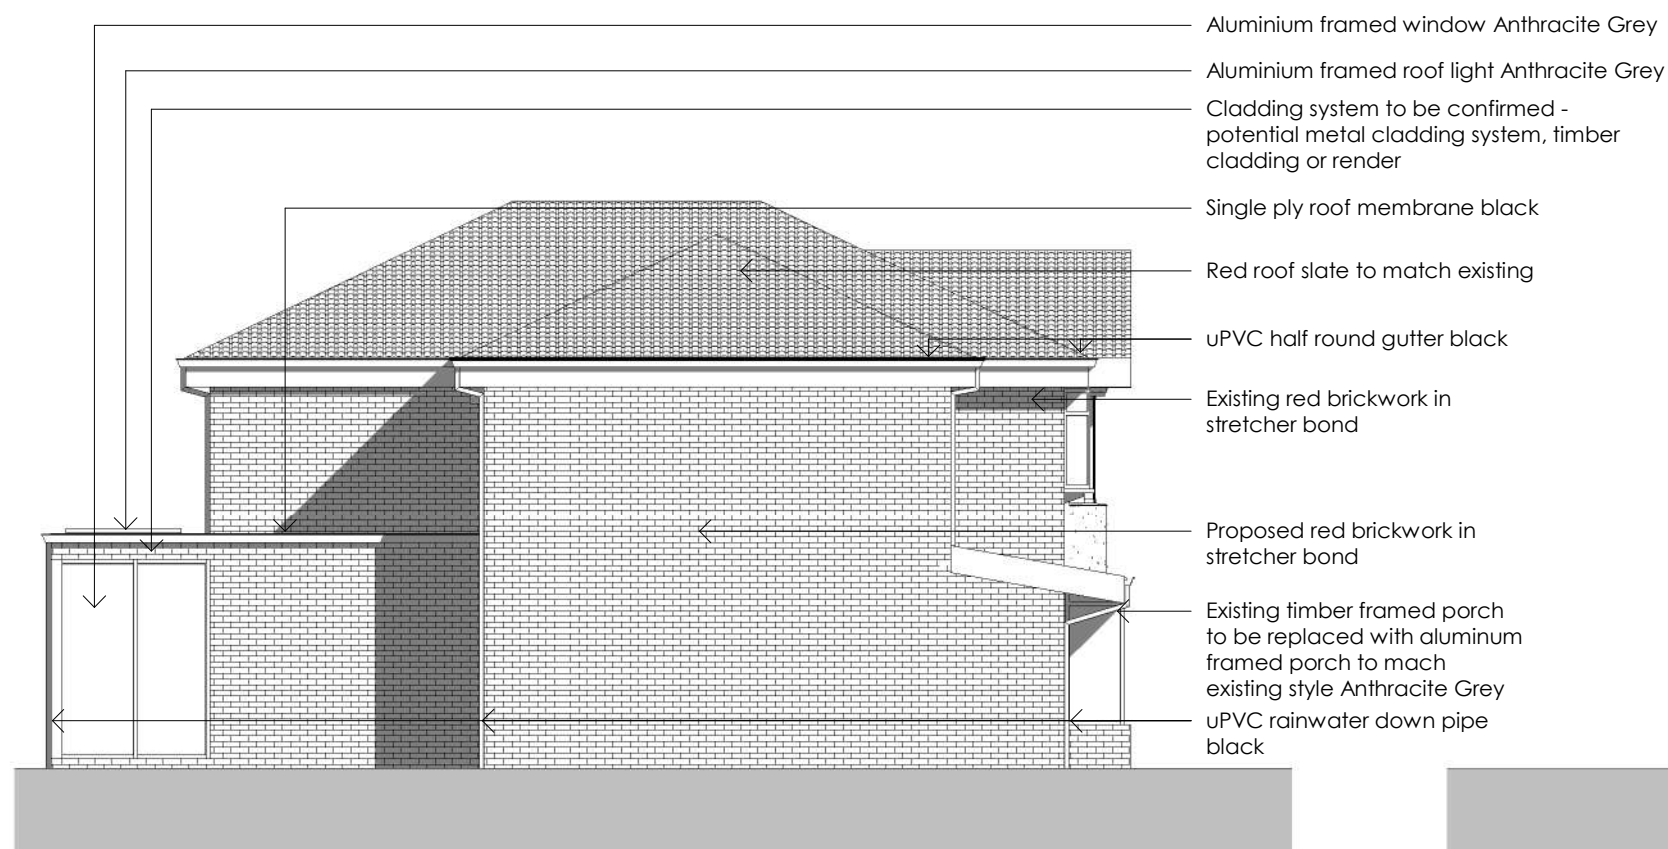

Drawings purpose only for discussion and planning application submission. Not to be used for any other formal or information submission, costing purposes or construction. All dimensions in millimeters. Dimensions approximate, rounded to nearest 5mm and subject to adjustment in line with construction build up, site measure and tolerances.

Demolished, altered or new walls, floors, roof and structure to be reviewed by contractor and structural engineer to ensure structural integrity and compliance with building regulations.

				PROJECT 2 Hurstville Road	PROJECT NO 19006		
				SHEET Proposed Elevations			
				PURPOSE Planning	DRAWN MC	SCALE [@ A3] 1 : 100	DATE JUL.21
-	12.07.21	First Issue		CLIENT Byron Clithero	DRAWING NO 19006-206	REV -	
No.	Date	Description					