
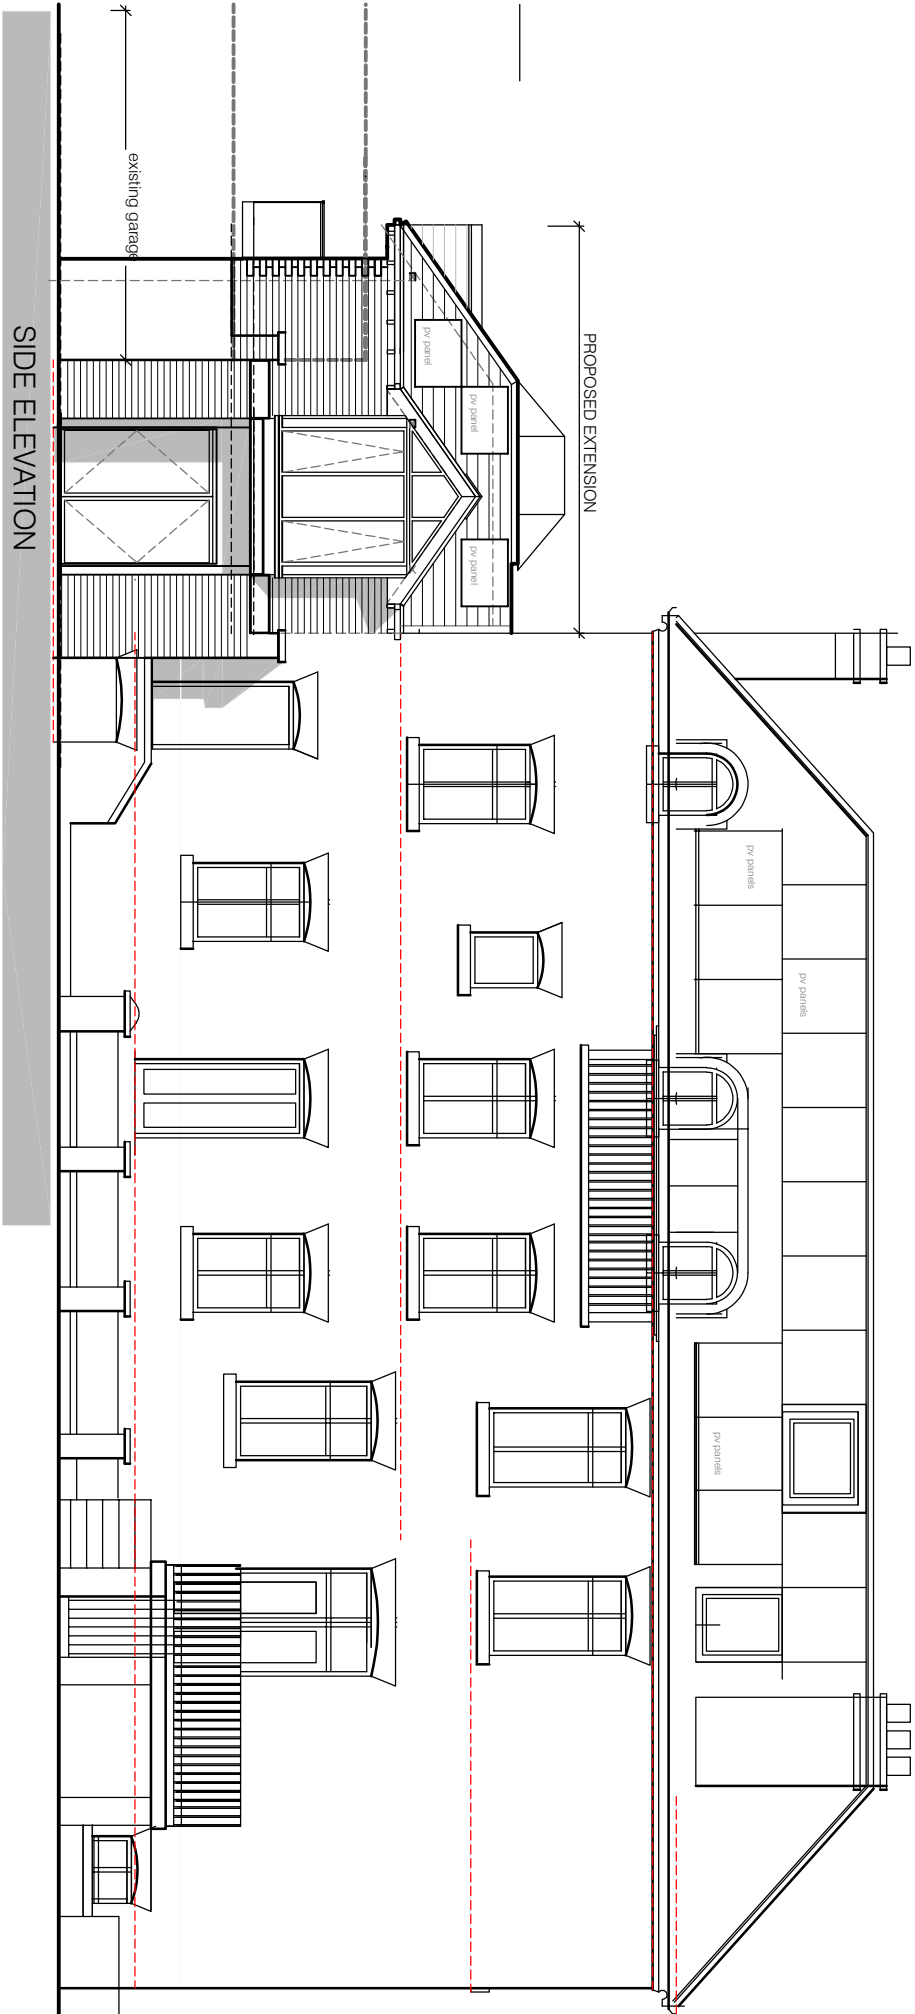
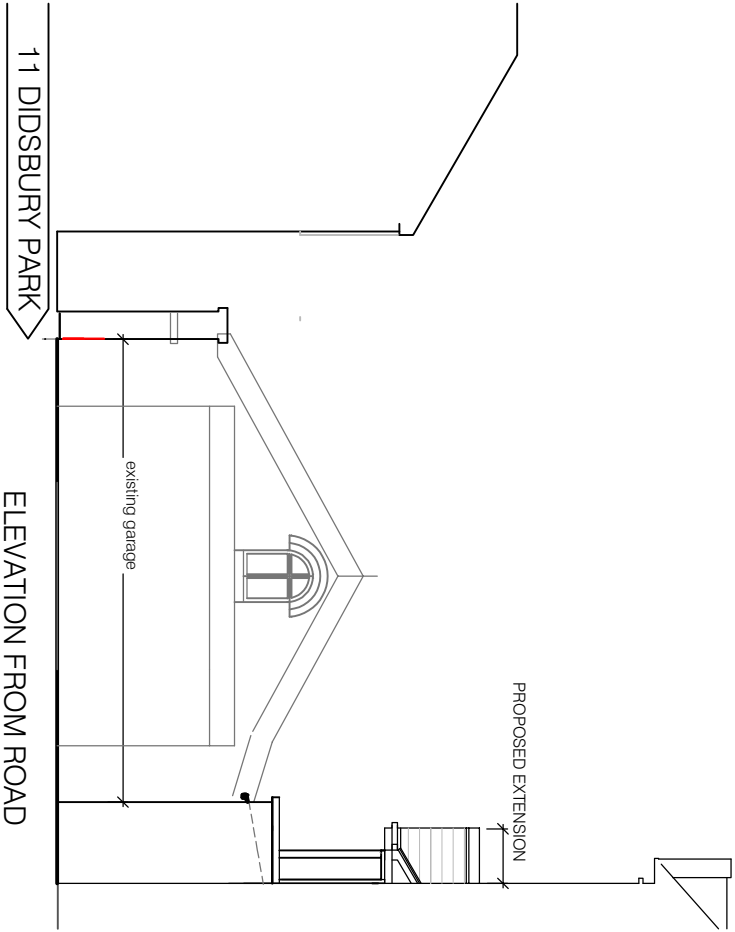


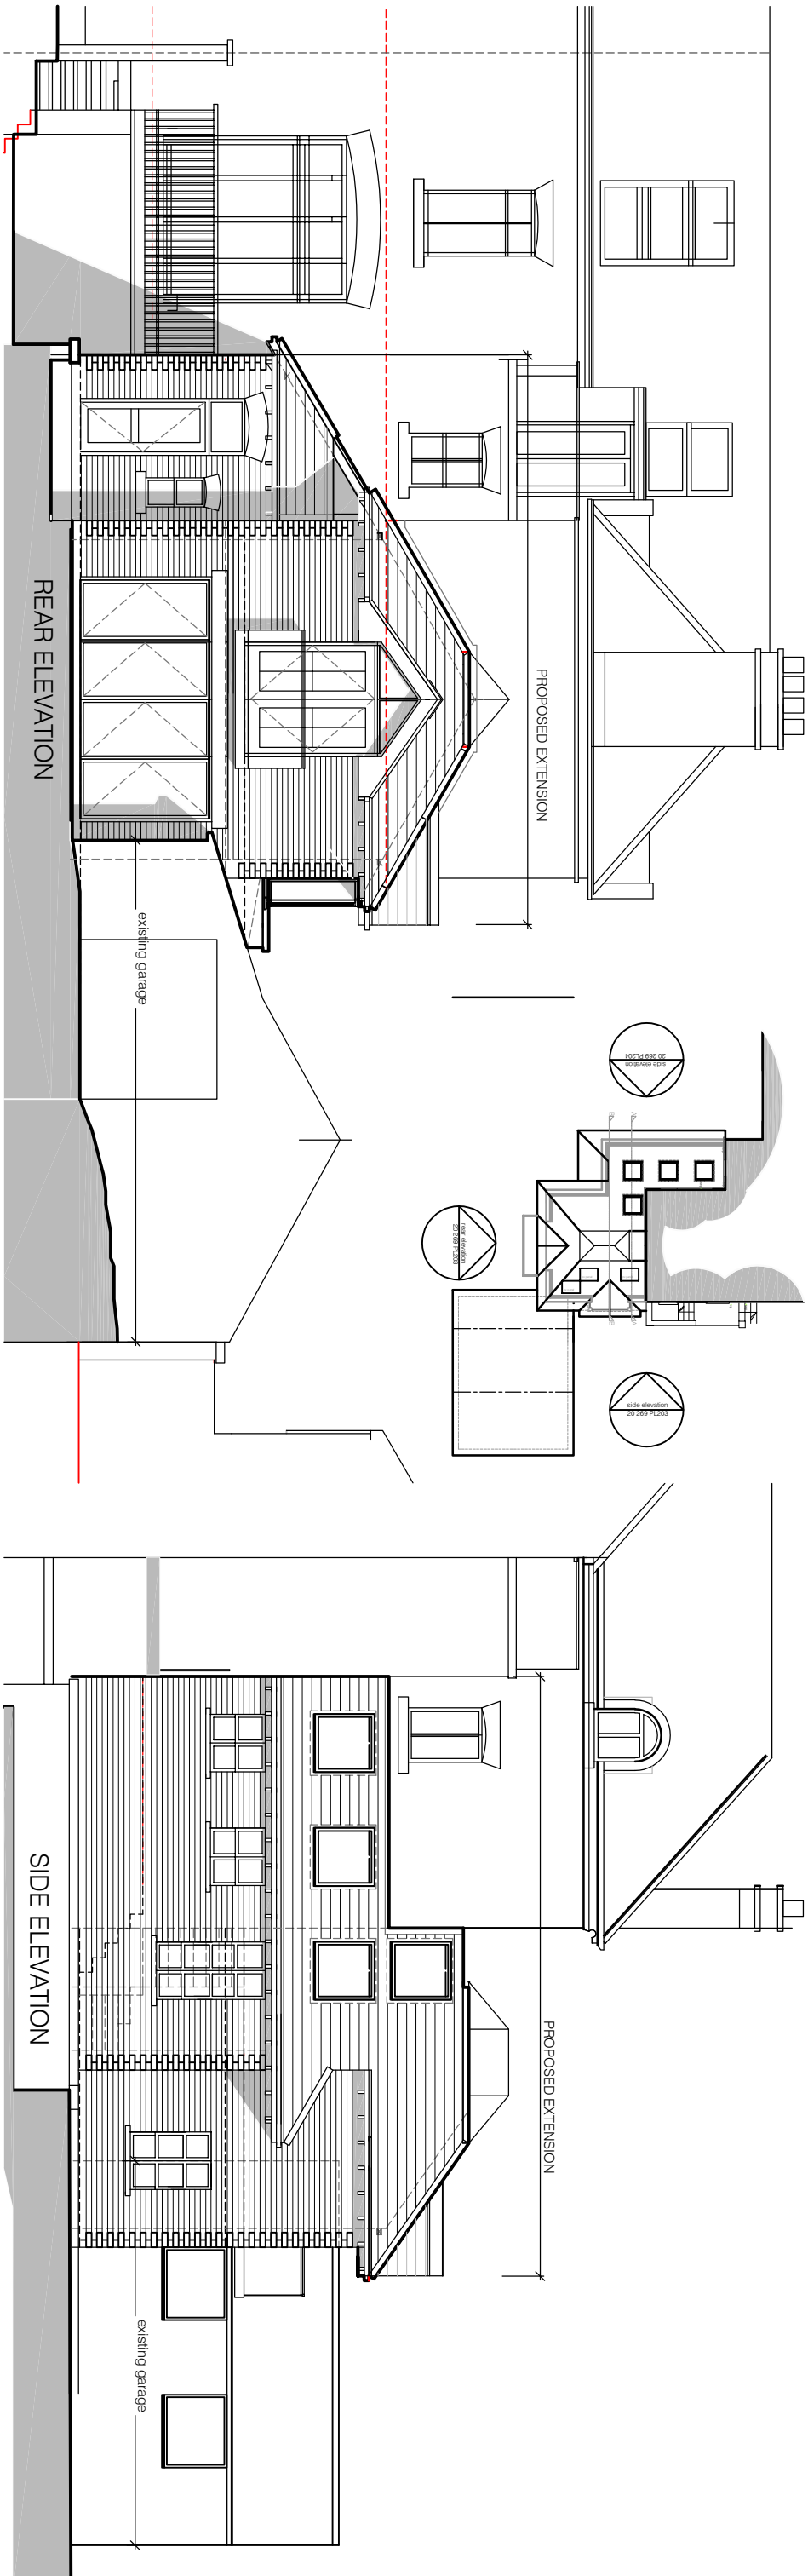

Simon R Miles

Chartered Architect

Didsbury

Manchester

T: 07778 137830

E: srmlsarchitect@gmail.com

Revision Date Revision note

Notes

Do not scale. Contractors must check all dimensions on site before proceeding. Drawings are for information only. This drawing and its design is the copyright of SR Miles Ltd and may not be reproduced in any form whatsoever without their prior express written consent.

Project: 13 Didsbury Park, Didsbury
Title: Site Elevations as proposed
Drawing number: 21 269 PL202
Client: Mr L Berry

Scale: 1:100 @ A3
Date: 25.05.2021
CAD file: 21 269
Drawn by: SRM

SRM
Simon R Miles
Chartered Architect