
© This Drawing and its contents are strictly the copyright of Thomasons

0m 2m 4m 6m 8m 10m

VISUAL SCALE 1:100 @ A1




FRONT ELEVATION

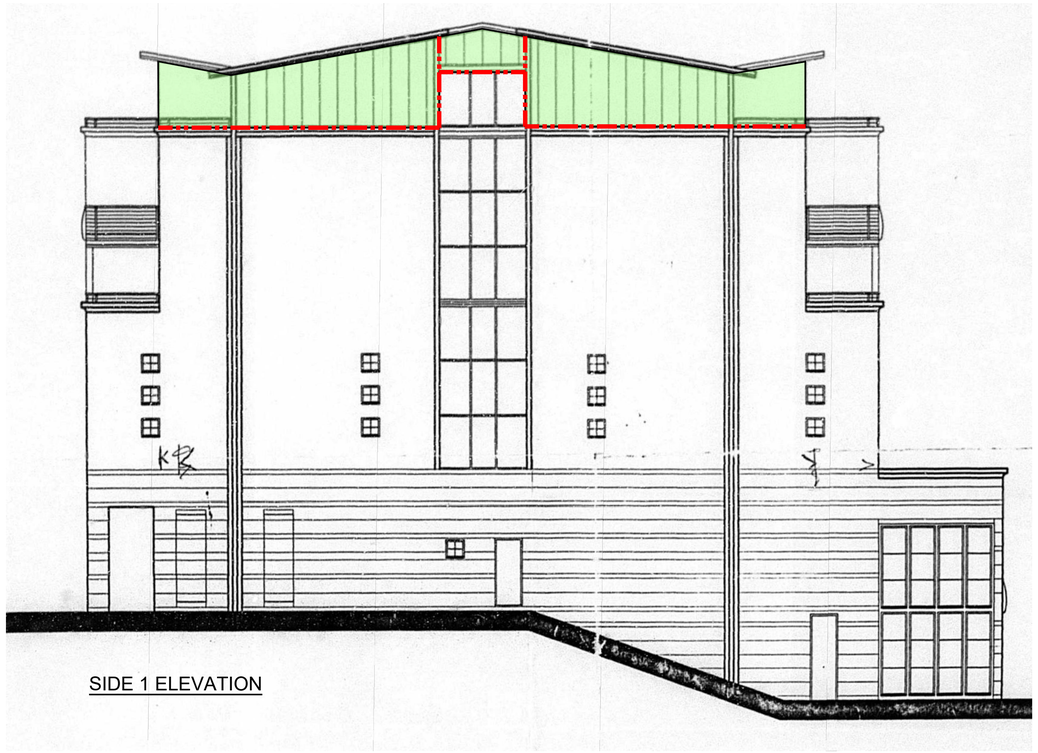

SIDE 1 ELEVATION



REAR ELEVATION

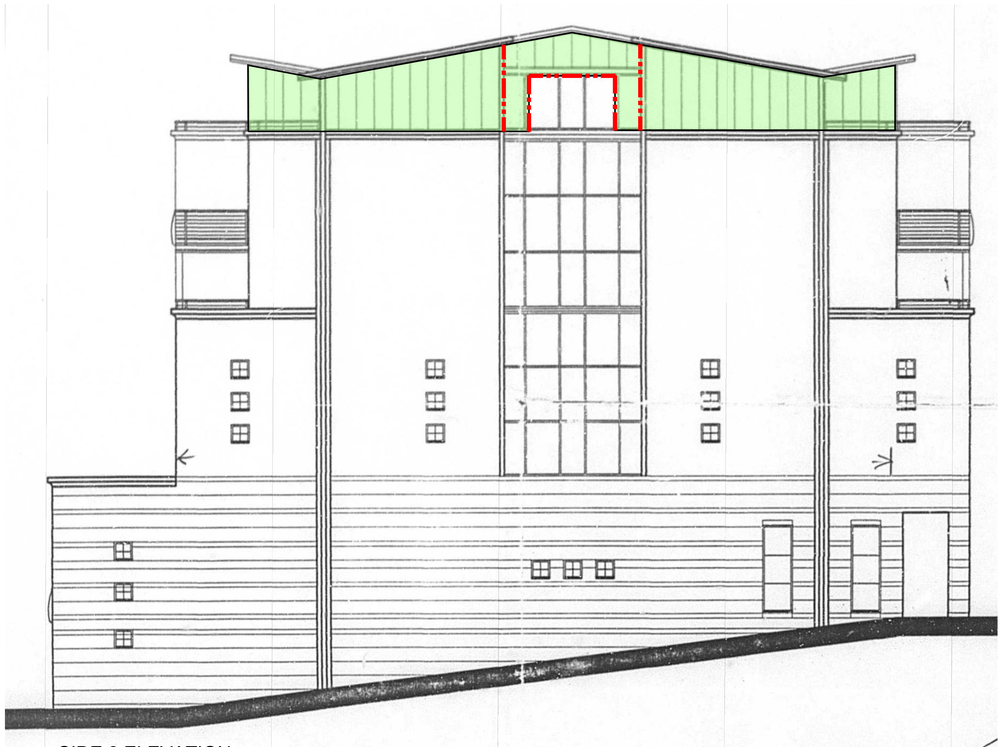

SIDE 2 ELEVATION

GENERAL NOTES

1. DRAWINGS ARE TO BE READ IN CONJUNCTION WITH ALL RELEVANT SPECIFICATIONS, ENGINEERS, ARCHITECTS & SERVICES DRAWINGS, INCLUDING APPROVED BUILDERS WORK DRAWINGS. CONTRACTOR TO NOTIFY ENGINEER OF DISCREPANCIES BETWEEN STRUCTURAL DRAWINGS AND SPECIFICATIONS OR OTHER DRAWINGS.
2. ALL DIMENSIONS ARE IN MILLIMETRES UNLESS NOTED OTHERWISE.
3. DO NOT SCALE FROM THE DRAWINGS OR THE COMPUTER DIGITAL DATA, ONLY FIGURED DIMENSIONS ARE TO BE USED.
4. THE CONTRACTOR SHALL BE RESPONSIBLE FOR THE DESIGN, FABRICATION, ERECTION AND REMOVAL OF ALL TEMPORARY WORKS AND SHALL PROVIDE ALL TEMPORARY BRACING AS NECESSARY TO MAINTAIN STRUCTURAL STABILITY DURING CONSTRUCTION.
5. IF THE CONTRACTOR CONSIDERS THAT HE DOES NOT HAVE SUFFICIENT INFORMATION TO SAFELY COMPLETE THE WORKS DETAILED ON THIS DRAWING, HE SHOULD CONTACT THE ENGINEER.

ELEVATION LEGEND FOR AREAS


(INCLUDING CONCEALED REVEALS)

ZINC

FRONT - TOTAL AREA = APPROX 44.50m²
SIDE 1 - TOTAL AREA = APPROX 57.10m²
REAR - TOTAL AREA = APPROX 44.50m²
SIDE 2 - TOTAL AREA = APPROX 57.10m²

'CLOSED STATE' CAVITY BARRIERS
CHECK POSITION OF PARTY WALL

NB. PROPOSED WORKS TO CAVITY BARRIERS ARE ONLY REQUIRED TO THE HATCHED AREAS AND AS DESCRIBED IN THE SCOPE OF WORKS

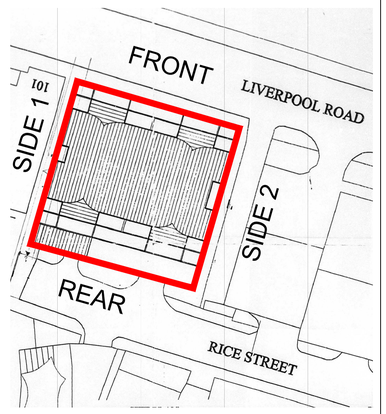

Rev	Description	By	Date	Chkd
P1	ISSUED FOR INFORMATION	KB	MAY 21	LM

THOMASONS
17 Brewery Yard, Deva City Office Park, Trinity Way, Manchester M3 7BB | Tel : 0161 839 3993

M3
LIVERPOOL RD, MANCHESTER

CLADDING REPLACEMENT ELEVATIONS

Status: PRELIMINARY

Drawing No.	Revision
10417 - 101	P1

Scale	Size	Drawn	Date	Chkd	Passed
1:100	A1	KB	MAY 21	LM	PASSED