


548 Gorton Lane

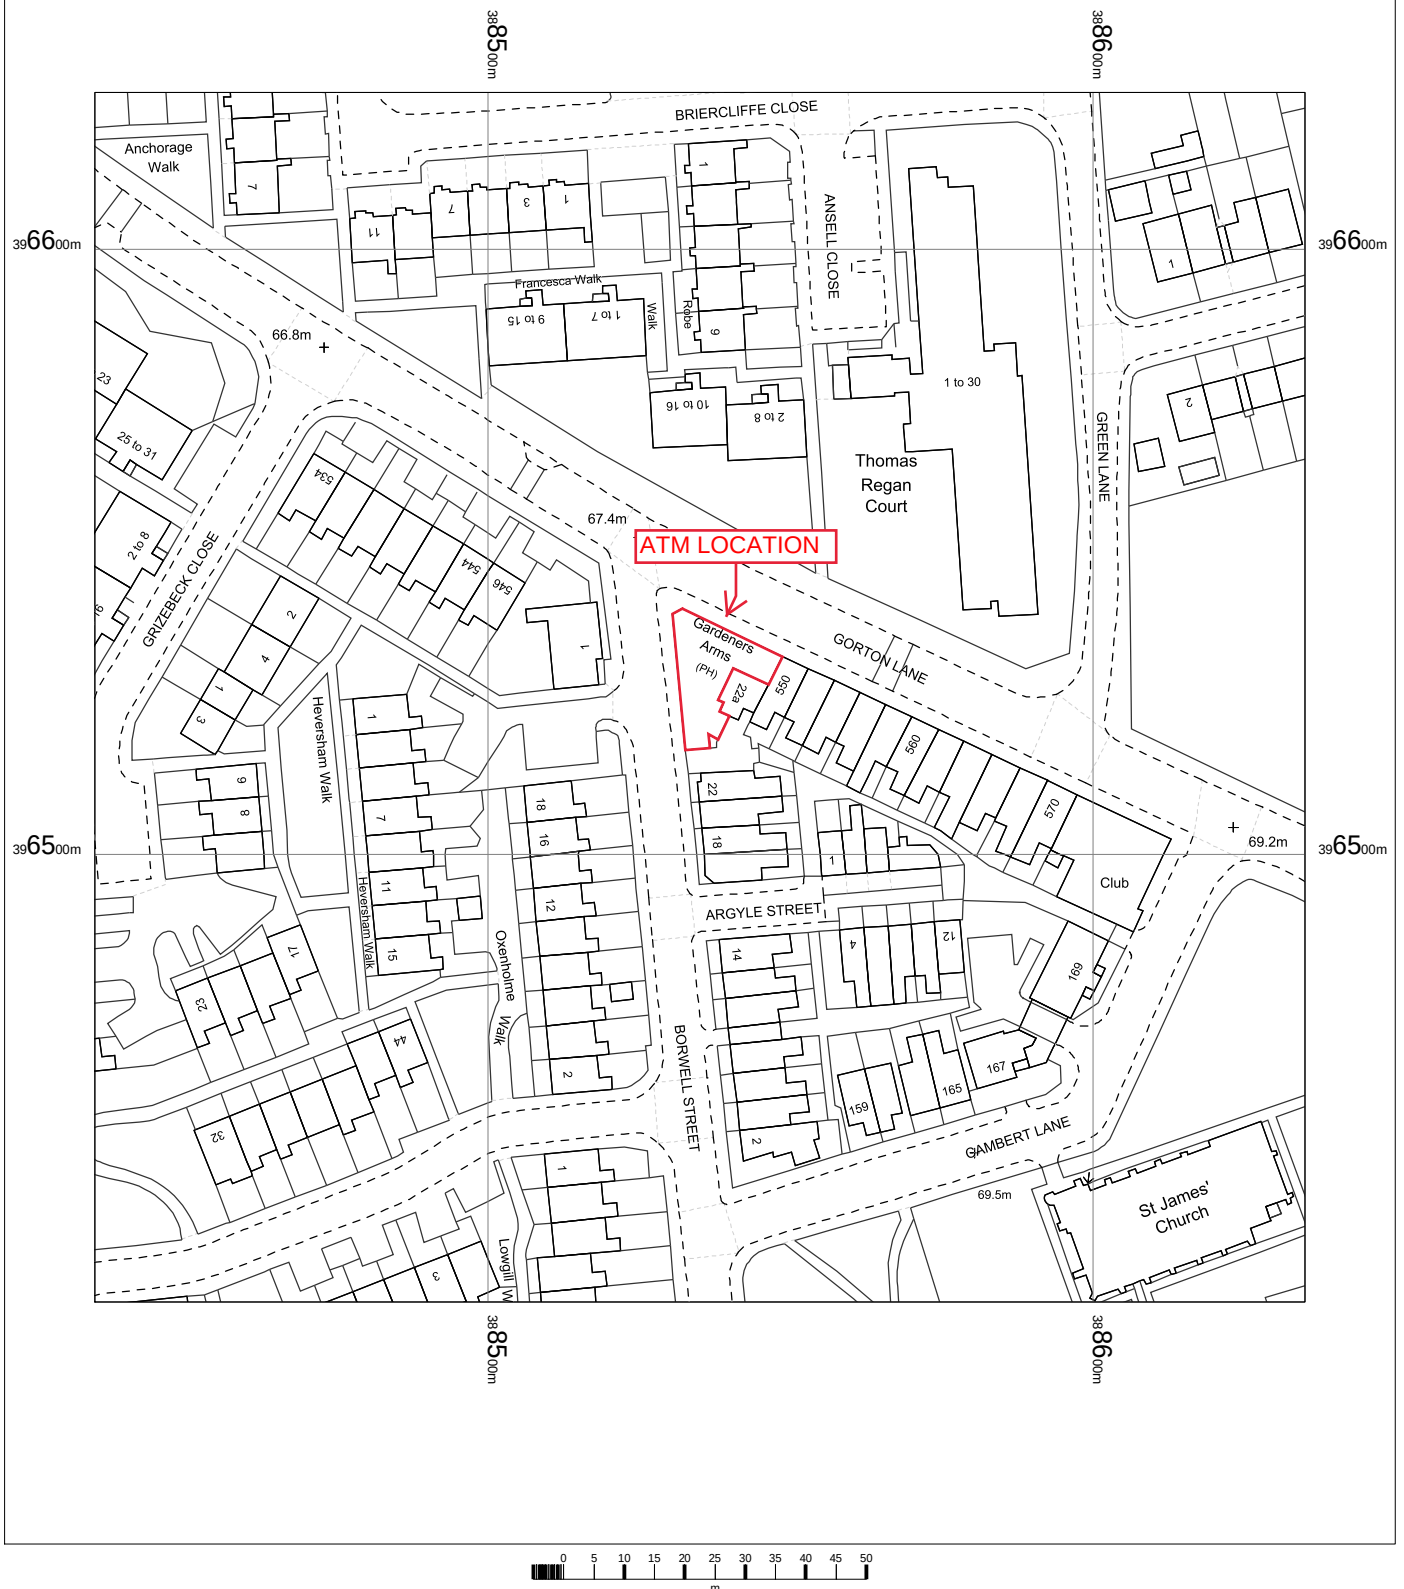

Premier Gorton Lane Express
548 Gorton Lane
Manchester
M18 8EH

T020894

OS MasterMap 1250/2500/10000 scale
Thursday, May 5, 2022, ID: BLJT-01036325
www.planningapplicationmaps.co.uk

1:1250 scale print at A4, Centre: 388535 E, 396526 N

©Crown Copyright Ordnance Survey. Licence no. 100051661

