


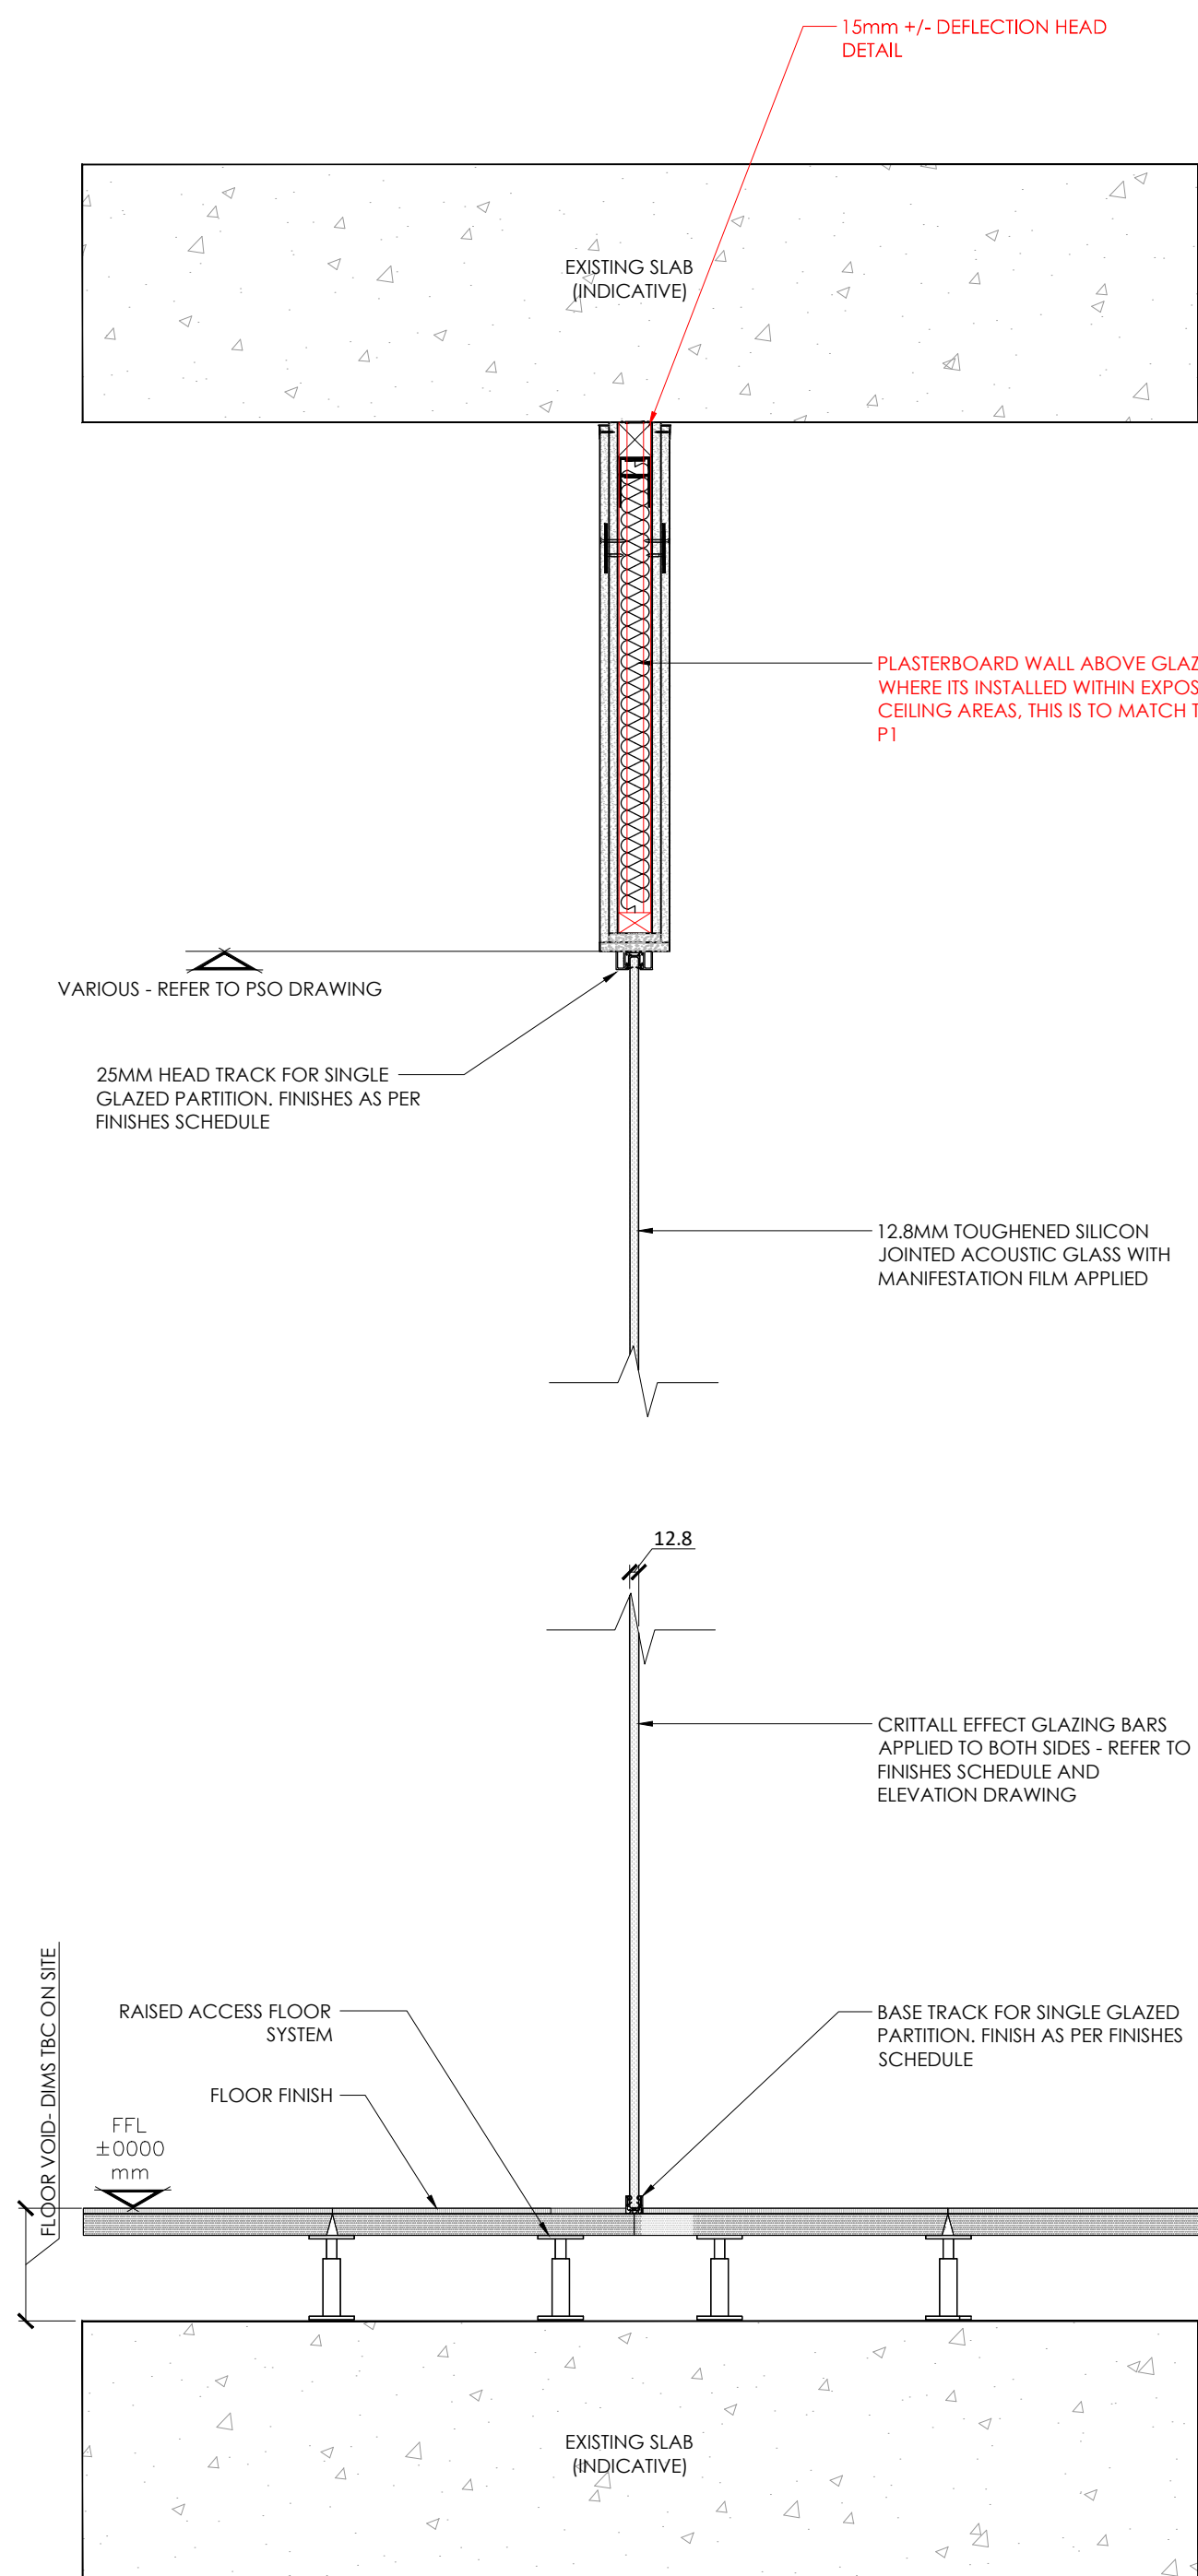


P1 Single Glazed Partition with crittalls - Detail Section
1:10

FFL - 2700 mm AFFL (BROADHURST 2nd FLOOR)
FFL - 3550 mm AFFL (BROADHURST GF)
Single glazed partition

laboratory tested Supply and install **single glazed** dry jointed acoustic laminated partitioning system; from finished floor to 2700 mm AFFL / 3550 mm AFFL with **plasterboard wall above glazing (where applicable)**, 12.8mm clear laminated glazing; Seamless non-silicone joint between glass panels; PPC standard **RAL 9004 black matt finish**
15mm +/- deflection head detail.

Crittalls required - refer to elevation drawing ELE1.

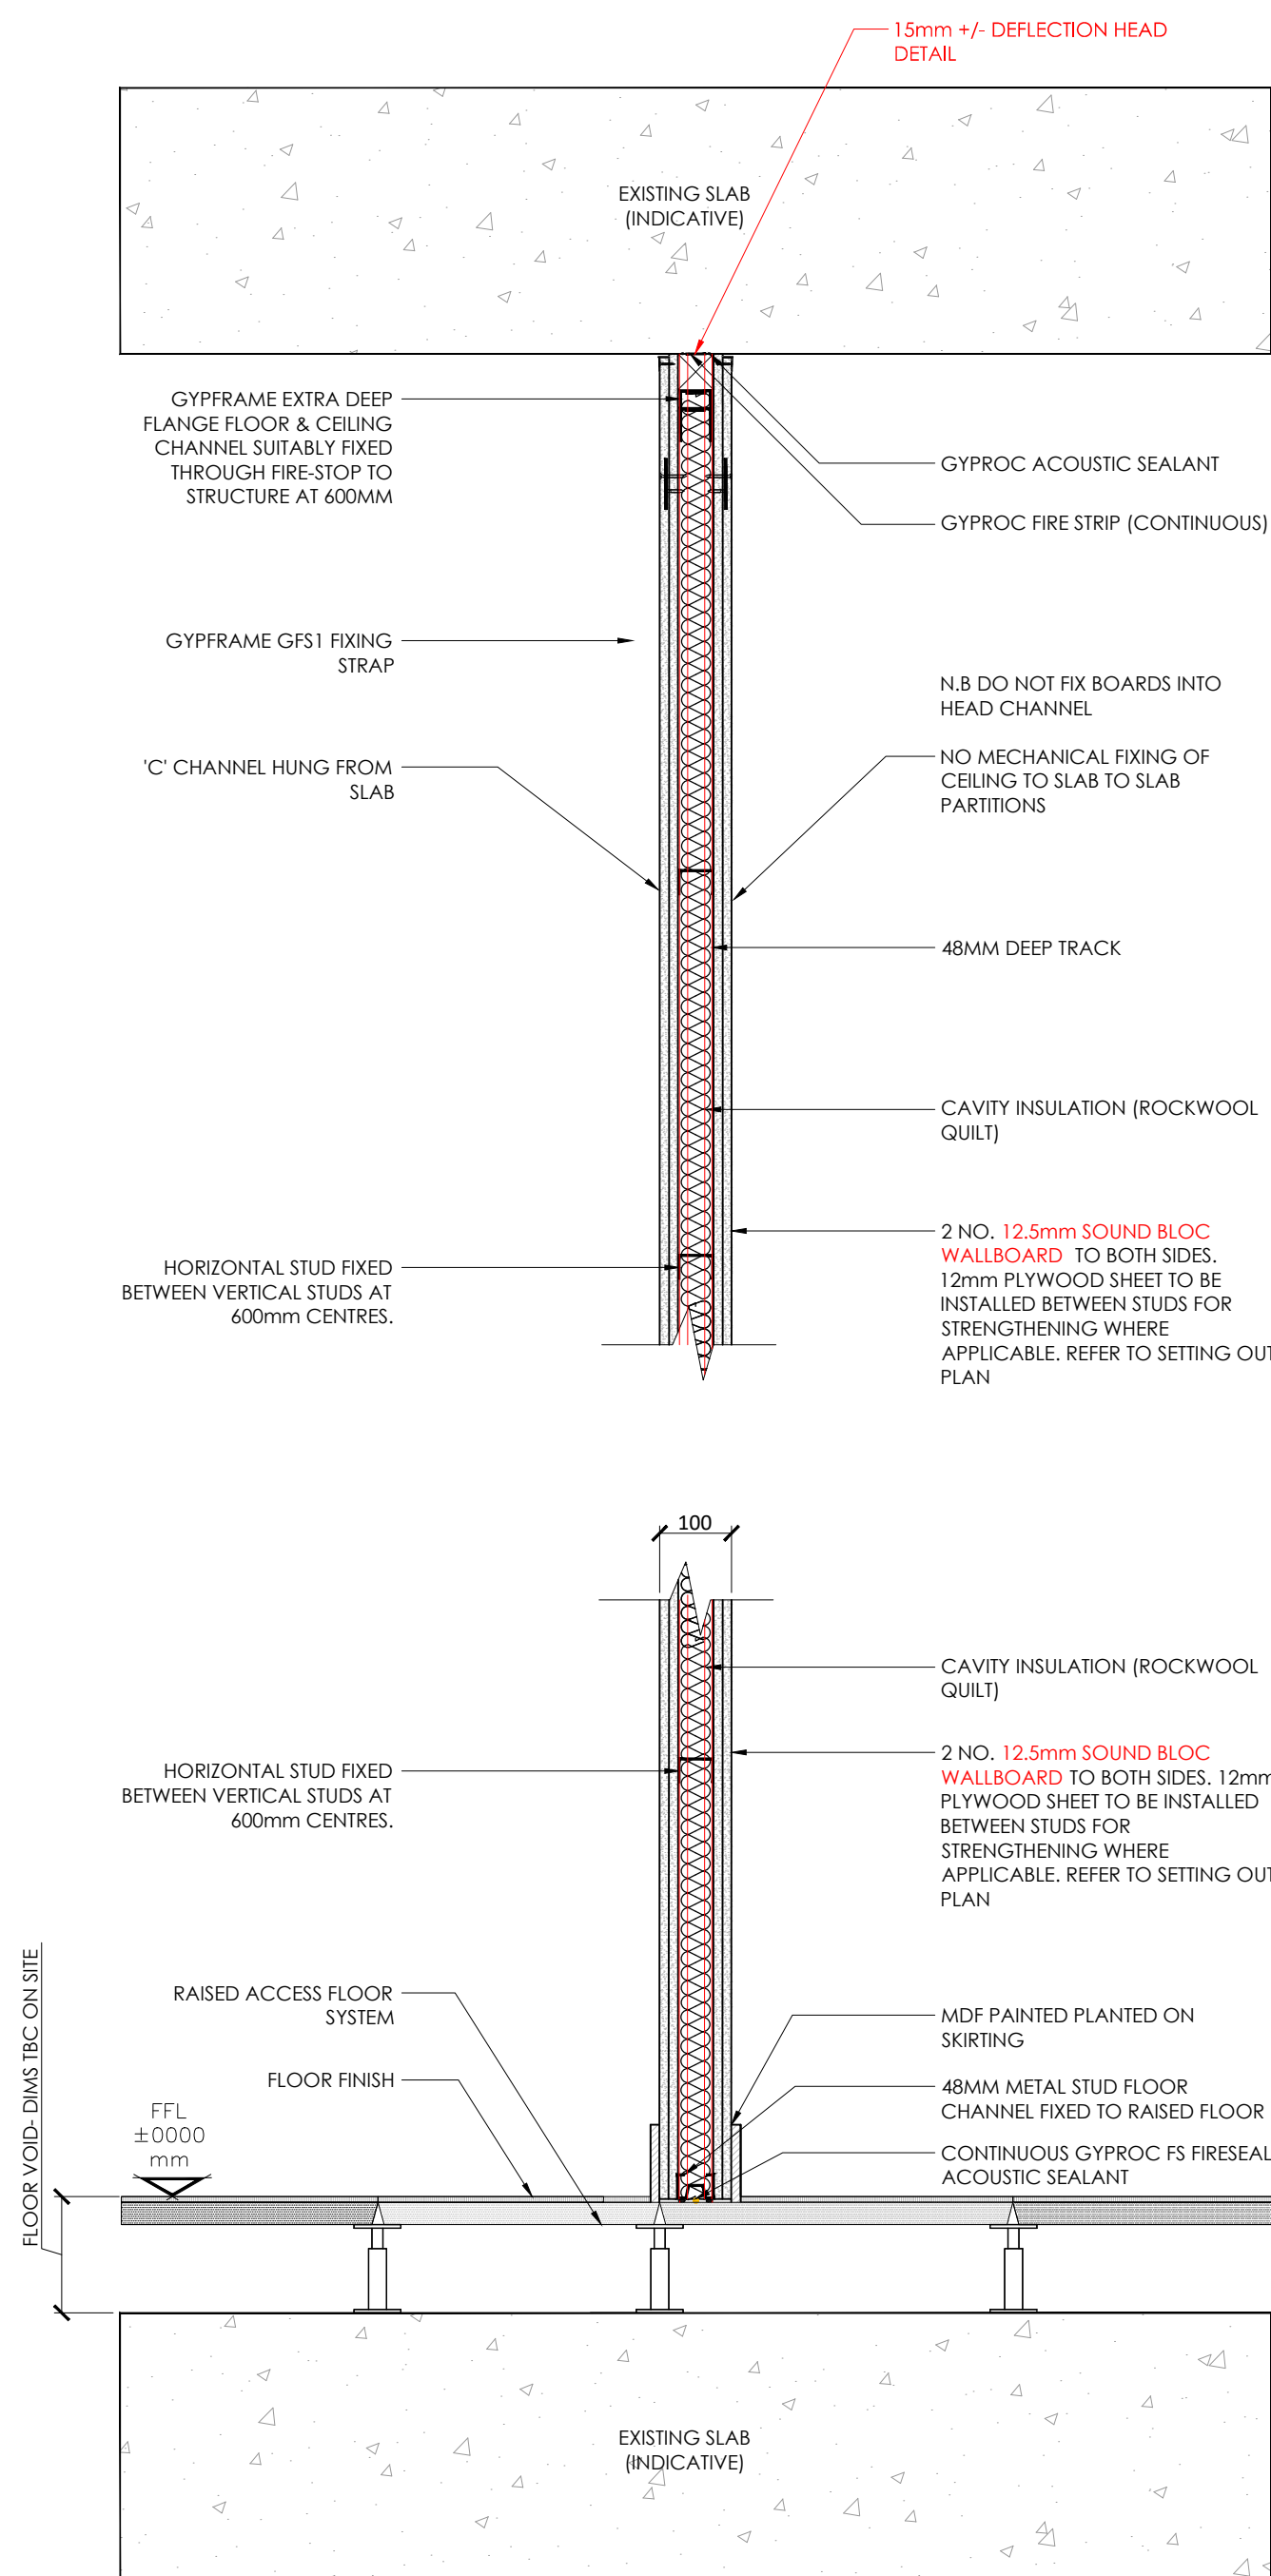


P2 Solid Partition Type P2 - Detail Section
1:10

RAF - SLAB - Double boarded solid partition

laboratory tested (British Gypsum White Book)

Supply and install new 100mm thick solid partition **RAF to Slab** constructed using 48mm thick C studs with 2 layers of **12.5mm sound bloc wallboard** either side and 25mm Isover in between, taped and jointed ready to receive decoration. **15mm +/- deflection head detail.**

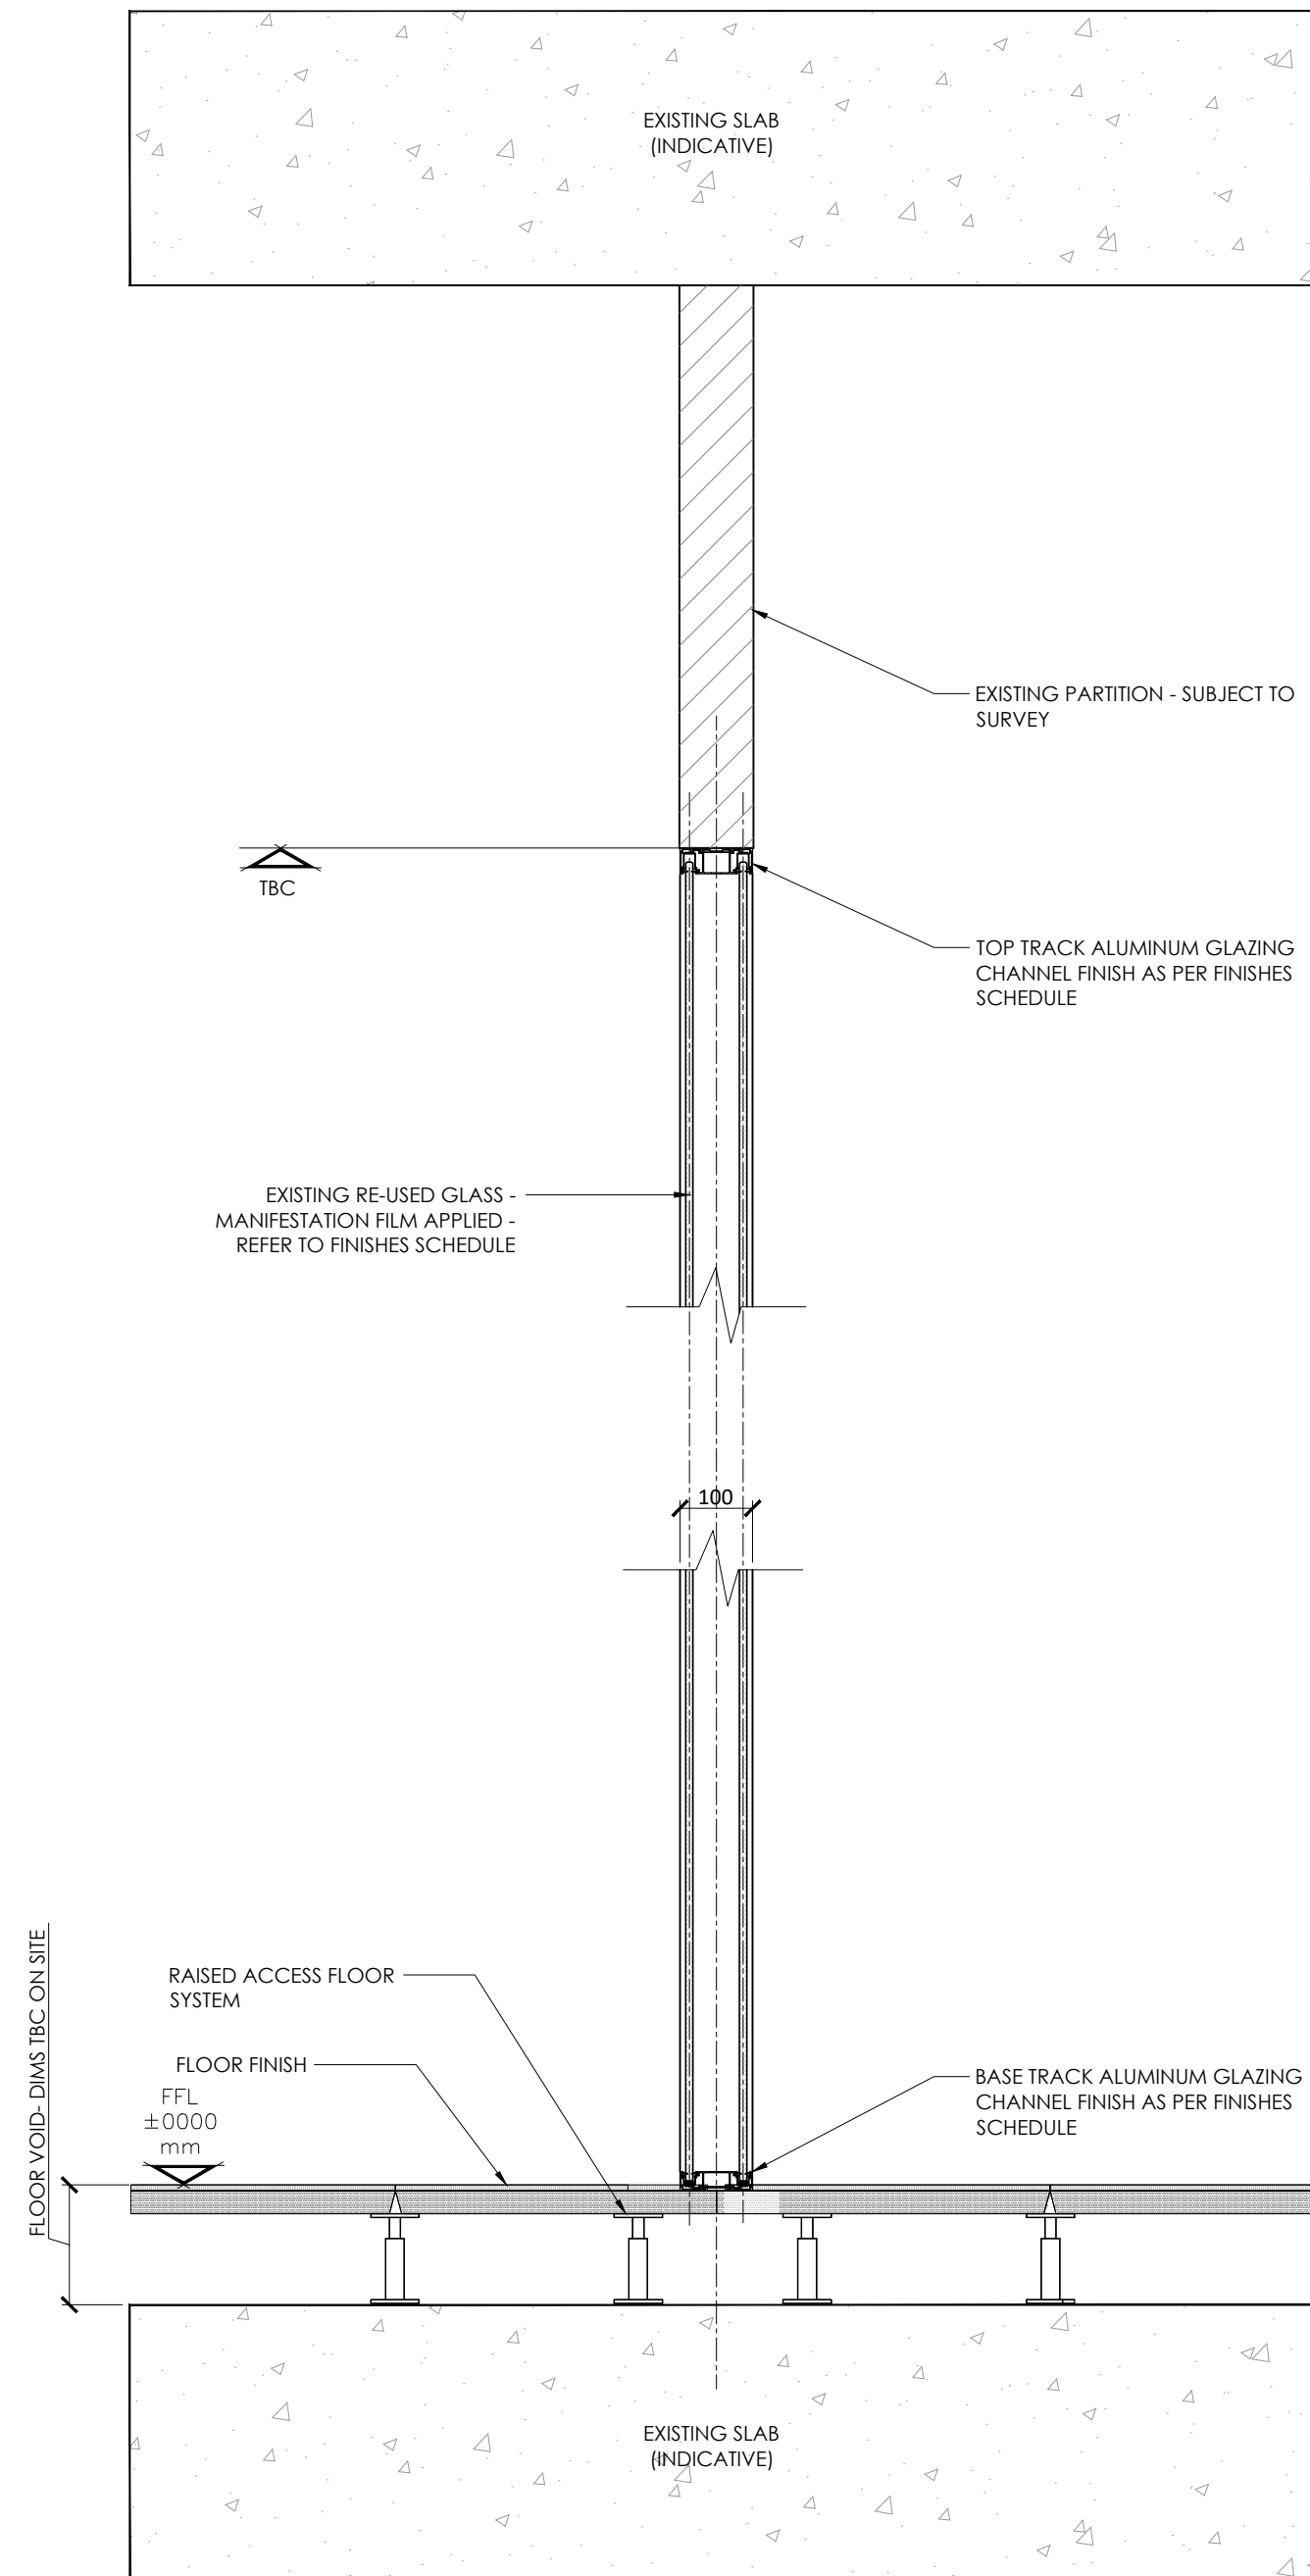


P3 Existing Double Glazed Partition - new frames
1:10

Existing Double glazed partition with new aluminium frames

Allow to carefully dismantle the existing glass partitioning and door set forming the 8 person meeting room (Lee Building - 1st Floor) and set the glass and door aside for re-use. Remove the existing aluminium track and door frame and dispose of from site. Allow for the supply and installation of new black partition framing and door frame. Reinstall the existing double glazing and door set. **RAL 9004 black matt finish**
New manifestation film applied - refer to finishes schedule.

NOTE: NON-FERROUS FIXING TO BE USED. METHOD OF FIXING WILL BE AS PER ALL PREVIOUSLY APPROVED PARTITION INSTALLATIONS IN THE BUILDING, USING SCREW FIXINGS THROUGH THE METAL STUD FRAMEWORK INTO THE FLOOR AND CEILING. ALL EXISTING FABRIC WILL BE MADE GOOD FOLLOWING THE WORKS.

DRAWING TO BE READ IN CONJUNCTION
WITH SCOPE OF WORKS

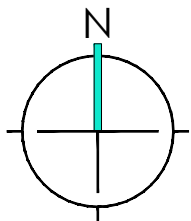

FLOOR PLATE AREA: XXXX SQFT

**DRAWING
APPROVED FOR
CONSTRUCTION**

REV	DESCRIPTION	DRWN	CHKD	DATE
-	First Drawing	AG	KR	26/07/21

DRAWING STATUS

CONSTRUCTION

CLIENT

XLB Manchester

PROJECT ADDRESS

Broadhurst Building, 56 Oxford Street,
Manchester M1 6EU. Lee Building 90 Great
Bridgewater Street Manchester M1 5JW

TITLE

ALL
PARTITION TYPES DETAILS
SHEET 1

SCALE	1:10@A1	DATE	26/07/21
DRAWN	AG	CHECKED	KR

PROJECT NO	BLDG.	FLOOR	DETAIL	REV.
21-11249	-01/02	-ALL	-PTD1	-REV_-

AIS + Enriching
Environments

Ground Floor, St Paul's
House, 10 Warwick Lane,
London, EC4M 7BP
Tel: 020 7101 1177
enquiries@aisworkplace.com
www.ais-interiors.com

The copyright in this drawing is vested in Advanced Interior Solutions Group Companies Limited and its subsidiary companies ("AIS"), and no license or assignment of any kind has been, or is, granted to any third party whether by provision of copies, originals or otherwise, unless agreed expressly in writing by AIS. This drawing may not be copied, shown or given to a third party unless agreed expressly in writing by AIS. © Copyright AIS.

Layouts and all dimensions are subject to confirmation on site prior to commencement of any works. Do not scale from this drawing. AIS cannot accept responsibility for the accuracy of scaled plans supplied to us by third parties in either hard copy or PDF format.