


All frames viewed from outside unless otherwise stated. Do not scale from this drawing. If in doubt ~ ASK.

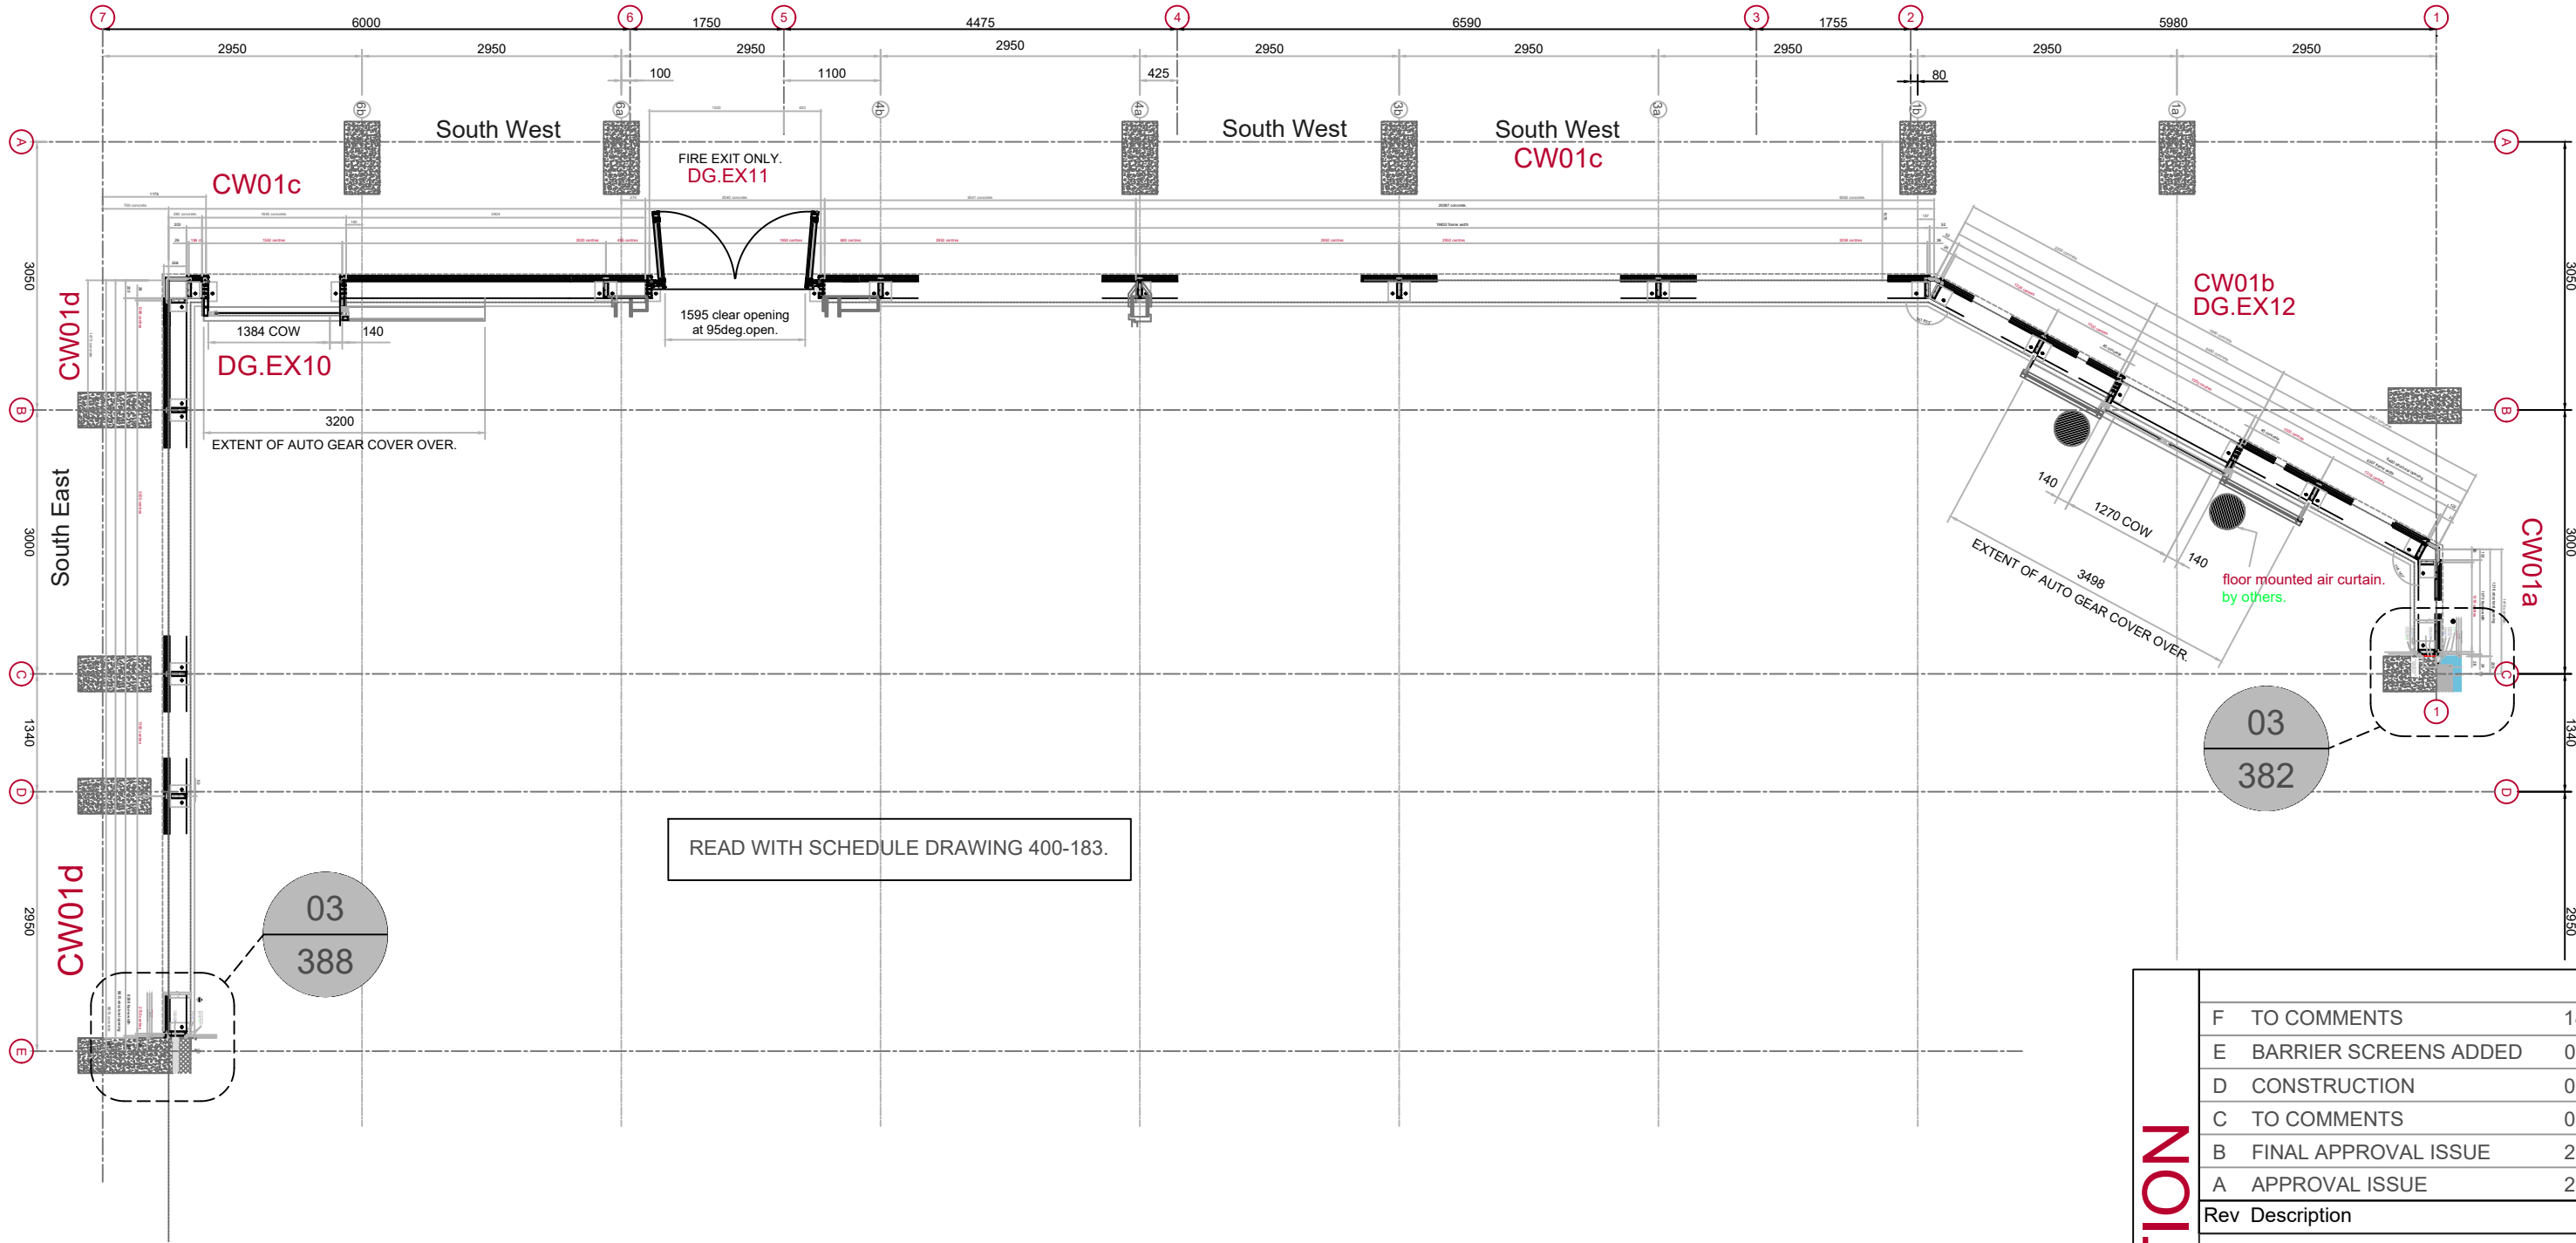

READ WITH SCHEDULE DRAWING 400-183.

- READ IN CONJUNCTION WITH DRAWINGS:
- 100 specification.
 - 181 to 183 for door and cwall schedules.
 - 201 to 204 plans.
 - 381+ for details.
 - 1001+ for location information,

PRINT IN COLOUR!

System: MX

status: CONSTRUCTION

F	TO COMMENTS	18/09/20
E	BARRIER SCREENS ADDED	08/09/20
D	CONSTRUCTION	06/08/20
C	TO COMMENTS	07/06/20
B	FINAL APPROVAL ISSUE	28/02/20
A	APPROVAL ISSUE	28/12/18

Rev	Description	Date
-----	-------------	------

RED Systems Ltd.,
Plot L, Buildwas Road,
Clayhill Industrial Estate,
Neston, Wirral.
CH64 3RU
Tel: 0845 345 8772
www.red-systems .net



Scale	1:75@A3	Drawn By	PSP Design
-------	---------	----------	------------

Client
Russells Construction

Contract Number	400	St Peter's Square
-----------------	-----	-------------------

Drawing Title
Schedule - CW01 Plan (Motel+Staycity)

Drawing No.
400-201

Revision	F	Status	-
----------	---	--------	---

This drawing is the property of Red Systems. It is a confidential document & must not be copied, used or it's contents divulged without the prior written consent.