


Notes:

1. Kitchen to be shared among 4no. offices

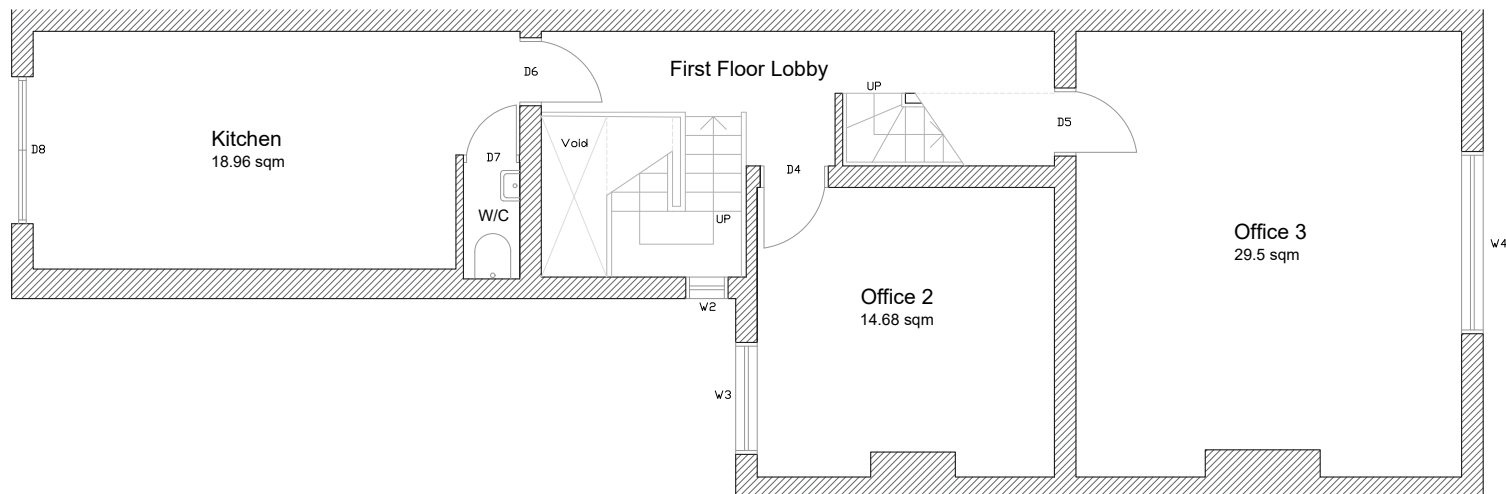

PROJECT Flat 18, Gawsworth Avenue, Didsbury

DRAWING Existing First Floor

DRAWING NO. GA - 02

SCALE 1/100 at A4

REVISION -

Drawn by:
Adil Mulk
Manchester
Tel: 07954993126