


All information hereon in is the copyright of Prince Architecture & Interior Design. Copying in full or in part is forbidden without the written permission from Prince Architecture & Interior Design.

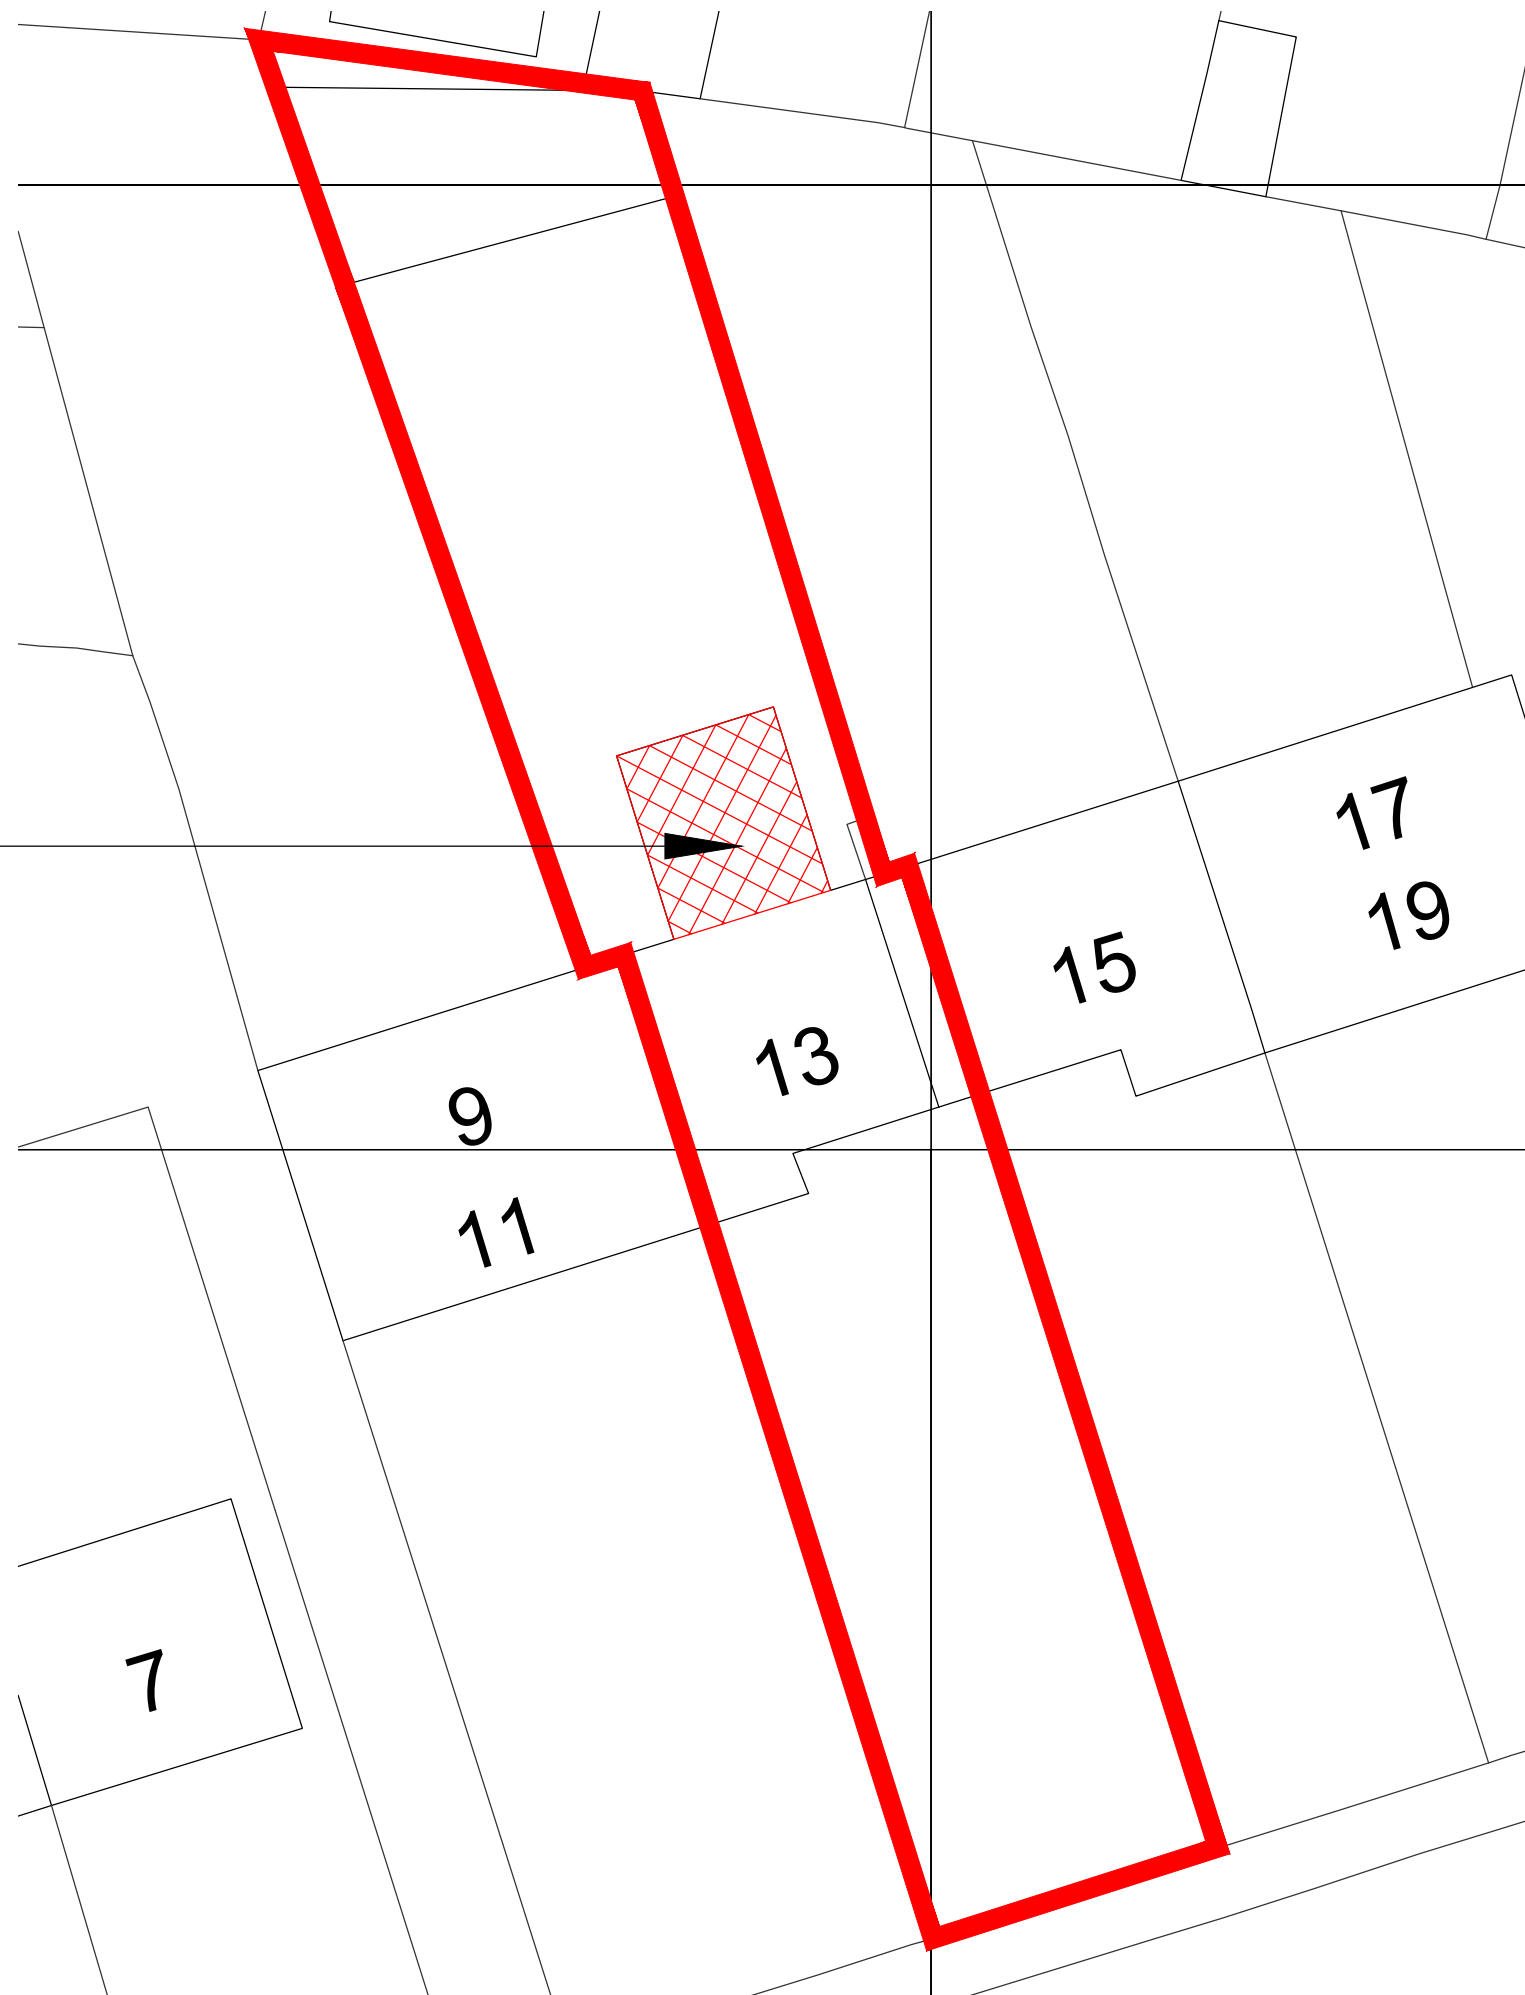

|                  |        |                               |               |       |                |             |        |             |   |
|------------------|--------|-------------------------------|---------------|-------|----------------|-------------|--------|-------------|---|
| CLAIRE JOHNSTONE | Client | PROPOSED BLOCK PLAN           | Drawing Title |       | Date           | 20.05.22    | Status | PRELIMINARY | <div><div>PRINCE</div><div>architecture + interior design</div><div>13 Boat lane, Northenden, Manchester, M22 4HR<br/>Tel: 07766 410 925/ mail: prince.interiordesign@hotmail.com</div></div> |
|                  |        | 13 ALSTON GARDENS, MANCHESTER | Project Title | Drawn | OS             | Checked     | JP     |             |   |
|                  | Scale  |                               |               | 1:200 | Size           | A3          |        |             |   |
|                  | Rev.   |                               |               | /     | PID22-005 2.02 | Drawing Nr. |        |             |   |