

SECONDARY WINDOW SCHEDULE						
Mark	Level	Height	Width	Finish	Colour	NBSReference

MH - B1 - Basement						
SW.B00.01	MH - B1 - Basement	1900	1190	ALUMINIUM FRAME PPC BRONZE FINISH	BRONZE	L10/580A
SW.B00.02	MH - B1 - Basement	1900	1190	ALUMINIUM FRAME PPC BRONZE FINISH	BRONZE	L10/580A
SW.B00.03	MH - B1 - Basement	1900	1190	ALUMINIUM FRAME PPC BRONZE FINISH	BRONZE	L10/580A
SW.B00.04	MH - B1 - Basement	1900	1190	ALUMINIUM FRAME PPC BRONZE FINISH	BRONZE	L10/580A
SW.B00.06	MH - B1 - Basement	1900	1190	ALUMINIUM FRAME PPC BRONZE FINISH	BRONZE	L10/580A
SW.B00.07	MH - B1 - Basement	1900	1190	ALUMINIUM FRAME PPC BRONZE FINISH	BRONZE	L10/580A
SW.B00.08	MH - B1 - Basement	1900	1190	ALUMINIUM FRAME PPC BRONZE FINISH	BRONZE	L10/580A
SW.B00.09	MH - B1 - Basement	1900	1190	ALUMINIUM FRAME PPC BRONZE FINISH	BRONZE	L10/580A
SW.B00.10	MH - B1 - Basement	1900	1190	ALUMINIUM FRAME PPC BRONZE FINISH	BRONZE	L10/580A
SW.B00.11	MH - B1 - Basement	1900	1190	ALUMINIUM FRAME PPC BRONZE FINISH	BRONZE	L10/580A
SW.B00.12	MH - B1 - Basement	1900	1190	ALUMINIUM FRAME PPC BRONZE FINISH	BRONZE	L10/580A
SW.B00.13	MH - B1 - Basement	1900	1190	ALUMINIUM FRAME PPC BRONZE FINISH	BRONZE	L10/580A
SW.B00.14	MH - B1 - Basement	1900	1190	ALUMINIUM FRAME PPC BRONZE FINISH	BRONZE	L10/580A
SW.B00.15	MH - B1 - Basement	1900	1160	ALUMINIUM FRAME PPC BRONZE FINISH	BRONZE	L10/580A
SW.B00.16	MH - B1 - Basement	1900	1160	ALUMINIUM FRAME PPC BRONZE FINISH	BRONZE	L10/580A
SW.B00.17	MH - B1 - Basement	1900	1160	ALUMINIUM FRAME PPC BRONZE FINISH	BRONZE	L10/580A
SW.B00.18	MH - B1 - Basement	1900	1160	ALUMINIUM FRAME PPC BRONZE FINISH	BRONZE	L10/580A
SW.B00.19	MH - B1 - Basement	1900	1160	ALUMINIUM FRAME PPC BRONZE FINISH	BRONZE	L10/580A
SW.B00.20	MH - B1 - Basement	1900	1160	ALUMINIUM FRAME PPC BRONZE FINISH	BRONZE	L10/580A
SW.B00.21	MH - B1 - Basement	1035	1930	ALUMINIUM FRAME PPC BRONZE FINISH	BRONZE	L10/580A
SW.B00.22	MH - B1 - Basement	1925	1185	ALUMINIUM FRAME PPC BRONZE FINISH	BRONZE	L10/580A
SW.B00.23	MH - B1 - Basement	1925	1455	ALUMINIUM FRAME PPC BRONZE FINISH	BRONZE	L10/580A
SW.B00.24	MH - B1 - Basement	1925	1185	ALUMINIUM FRAME PPC BRONZE FINISH	BRONZE	L10/580A

MH - 00 - Ground Floor						
SW.000.01	MH - 00 - Ground Floor	2285	1195	ALUMINIUM FRAME PPC BRONZE FINISH	BRONZE	L10/580A
SW.000.02	MH - 00 - Ground Floor	2285	1195	ALUMINIUM FRAME PPC BRONZE FINISH	BRONZE	L10/580A
SW.000.03	MH - 00 - Ground Floor	2285	1195	ALUMINIUM FRAME PPC BRONZE FINISH	BRONZE	L10/580A
SW.000.04	MH - 00 - Ground Floor	2285	1195	ALUMINIUM FRAME PPC BRONZE FINISH	BRONZE	L10/580A
SW.000.05	MH - 00 - Ground Floor	2285	1195	ALUMINIUM FRAME PPC BRONZE FINISH	BRONZE	L10/580A
SW.000.06	MH - 00 - Ground Floor	2285	1195	ALUMINIUM FRAME PPC BRONZE FINISH	BRONZE	L10/580A
SW.000.07	MH - 00 - Ground Floor	2285	1195	ALUMINIUM FRAME PPC BRONZE FINISH	BRONZE	L10/580A
SW.000.08	MH - 00 - Ground Floor	2285	1195	ALUMINIUM FRAME PPC BRONZE FINISH	BRONZE	L10/580A
SW.000.09	MH - 00 - Ground Floor	2285	1195	ALUMINIUM FRAME PPC BRONZE FINISH	BRONZE	L10/580A
SW.000.10	MH - 00 - Ground Floor	2285	1195	ALUMINIUM FRAME PPC BRONZE FINISH	BRONZE	L10/580A
SW.000.11	MH - 00 - Ground Floor	2285	1195	ALUMINIUM FRAME PPC BRONZE FINISH	BRONZE	L10/580A
SW.000.12	MH - 00 - Ground Floor	2285	1195	ALUMINIUM FRAME PPC BRONZE FINISH	BRONZE	L10/580A
SW.000.13	MH - 00 - Ground Floor	2285	1195	ALUMINIUM FRAME PPC BRONZE FINISH	BRONZE	L10/580A
SW.000.14	MH - 00 - Ground Floor	2285	1195	ALUMINIUM FRAME PPC BRONZE FINISH	BRONZE	L10/580A
SW.000.15	MH - 00 - Ground Floor	2285	1150	ALUMINIUM FRAME PPC BRONZE FINISH	BRONZE	L10/580A
SW.000.16	MH - 00 - Ground Floor	2285	1150	ALUMINIUM FRAME PPC BRONZE FINISH	BRONZE	L10/580A
SW.000.17	MH - 00 - Ground Floor	2285	1150	ALUMINIUM FRAME PPC BRONZE FINISH	BRONZE	L10/580A
SW.000.18	MH - 00 - Ground Floor	2285	1150	ALUMINIUM FRAME PPC BRONZE FINISH	BRONZE	L10/580A
SW.000.19	MH - 00 - Ground Floor	2285	1150	ALUMINIUM FRAME PPC BRONZE FINISH	BRONZE	L10/580A
SW.000.20	MH - 00 - Ground Floor	2285	1150	ALUMINIUM FRAME PPC BRONZE FINISH	BRONZE	L10/580A
SW.000.21	MH - 00 - Ground Floor	2285	2140	ALUMINIUM FRAME PPC BRONZE FINISH	BRONZE	L10/580A
SW.000.22	MH - 00 - Ground Floor	2300	1240	ALUMINIUM FRAME PPC BRONZE FINISH	BRONZE	L10/580A
SW.000.23	MH - 00 - Ground Floor	2300	1510	ALUMINIUM FRAME PPC BRONZE FINISH	BRONZE	L10/580A
SW.000.24	MH - 00 - Ground Floor	2300	1240	ALUMINIUM FRAME PPC BRONZE FINISH	BRONZE	L10/580A

[illegible]

MH - 02 - Second Floor

SECONDARY WINDOW SCHEDULE						
Mark	Level	Height	Width	Finish	Colour	NBSReference

SW.200.01	MH - 02 - Second Floor	1945	1185	ALUMINIUM FRAME PPC BRONZE FINISH	BRONZE	L10/580A
SW.200.02	MH - 02 - Second Floor	1945	1185	ALUMINIUM FRAME PPC BRONZE FINISH	BRONZE	L10/580A
SW.200.03	MH - 02 - Second Floor	1945	1185	ALUMINIUM FRAME PPC BRONZE FINISH	BRONZE	L10/580A
SW.200.04	MH - 02 - Second Floor	1945	1185	ALUMINIUM FRAME PPC BRONZE FINISH	BRONZE	L10/580A
SW.200.05	MH - 02 - Second Floor	1945	1185	ALUMINIUM FRAME PPC BRONZE FINISH	BRONZE	L10/580A
SW.200.06	MH - 02 - Second Floor	1945	1185	ALUMINIUM FRAME PPC BRONZE FINISH	BRONZE	L10/580A
SW.200.07	MH - 02 - Second Floor	2150	1185	ALUMINIUM FRAME PPC BRONZE FINISH	BRONZE	L10/580A
SW.200.08	MH - 02 - Second Floor	1945	1185	ALUMINIUM FRAME PPC BRONZE FINISH	BRONZE	L10/580A
SW.200.09	MH - 02 - Second Floor	1945	1185	ALUMINIUM FRAME PPC BRONZE FINISH	BRONZE	L10/580A
SW.200.10	MH - 02 - Second Floor	1945	1185	ALUMINIUM FRAME PPC BRONZE FINISH	BRONZE	L10/580A
SW.200.11	MH - 02 - Second Floor	1945	1185	ALUMINIUM FRAME PPC BRONZE FINISH	BRONZE	L10/580A
SW.200.12	MH - 02 - Second Floor	1945	1185	ALUMINIUM FRAME PPC BRONZE FINISH	BRONZE	L10/580A
SW.200.13	MH - 02 - Second Floor	1945	1185	ALUMINIUM FRAME PPC BRONZE FINISH	BRONZE	L10/580A
SW.200.14	MH - 02 - Second Floor	1945	1185	ALUMINIUM FRAME PPC BRONZE FINISH	BRONZE	L10/580A
SW.200.15	MH - 02 - Second Floor	1945	1185	ALUMINIUM FRAME PPC BRONZE FINISH	BRONZE	L10/580A
SW.200.16	MH - 02 - Second Floor	1945	1200	ALUMINIUM FRAME PPC BRONZE FINISH	BRONZE	L10/580A
SW.200.17	MH - 02 - Second Floor	1945	1200	ALUMINIUM FRAME PPC BRONZE FINISH	BRONZE	L10/580A
SW.200.18	MH - 02 - Second Floor	1945	1200	ALUMINIUM FRAME PPC BRONZE FINISH	BRONZE	L10/580A
SW.200.19	MH - 02 - Second Floor	1945	1200	ALUMINIUM FRAME PPC BRONZE FINISH	BRONZE	L10/580A
SW.200.20	MH - 02 - Second Floor	1945	1200	ALUMINIUM FRAME PPC BRONZE FINISH	BRONZE	L10/580A
SW.200.21	MH - 02 - Second Floor	1945	1200	ALUMINIUM FRAME PPC BRONZE FINISH	BRONZE	L10/580A
SW.200.23	MH - 02 - Second Floor	1945	970	ALUMINIUM FRAME PPC BRONZE FINISH	BRONZE	L10/580A
SW.200.24	MH - 02 - Second Floor	1945	1150	ALUMINIUM FRAME PPC BRONZE FINISH	BRONZE	L10/580A
SW.200.25	MH - 02 - Second Floor	1945	1420	ALUMINIUM FRAME PPC BRONZE FINISH	BRONZE	L10/580A
SW.200.26	MH - 02 - Second Floor	1945	1155	ALUMINIUM FRAME PPC BRONZE FINISH	BRONZE	L10/580A

MH - 03 - Third Floor

[illegible]


MH - 04 - Fourth Floor

SW.400.01	MH - 04 - Fourth Floor	1450	1180	ALUMINIUM FRAME PPC BRONZE FINISH	BRONZE	L10/580A
SW.400.02	MH - 04 - Fourth Floor	1450	1180	ALUMINIUM FRAME PPC BRONZE FINISH	BRONZE	L10/580A
SW.400.03	MH - 04 - Fourth Floor	1450	1180	ALUMINIUM FRAME PPC BRONZE FINISH	BRONZE	L10/580A
SW.400.04	MH - 04 - Fourth Floor	1450	1180	ALUMINIUM FRAME PPC BRONZE FINISH	BRONZE	L10/580A
SW.400.05	MH - 04 - Fourth Floor	1450	1180	ALUMINIUM FRAME PPC BRONZE FINISH	BRONZE	L10/580A
SW.400.06	MH - 04 - Fourth Floor	1450	1180	ALUMINIUM FRAME PPC BRONZE FINISH	BRONZE	L10/580A
SW.400.07	MH - 04 - Fourth Floor	1680	1180	ALUMINIUM FRAME PPC BRONZE FINISH	BRONZE	L10/580A
SW.400.08	MH - 04 - Fourth Floor	1450	1250	ALUMINIUM FRAME PPC BRONZE FINISH	BRONZE	L10/580A
SW.400.09	MH - 04 - Fourth Floor	1450	1250	ALUMINIUM FRAME PPC BRONZE FINISH	BRONZE	L10/580A
SW.400.10	MH - 04 - Fourth Floor	1450	1250	ALUMINIUM FRAME PPC BRONZE FINISH	BRONZE	L10/580A
SW.400.11	MH - 04 - Fourth Floor	1450	1250	ALUMINIUM FRAME PPC BRONZE FINISH	BRONZE	L10/580A
SW.400.12	MH - 04 - Fourth Floor	1450	1250	ALUMINIUM FRAME PPC BRONZE FINISH	BRONZE	L10/580A
SW.400.13	MH - 04 - Fourth Floor	1450	1250	ALUMINIUM FRAME PPC BRONZE FINISH	BRONZE	L10/580A
SW.400.14	MH - 04 - Fourth Floor	1450	1250	ALUMINIUM FRAME PPC BRONZE FINISH	BRONZE	L10/580A
SW.400.15	MH - 04 - Fourth Floor	1450	1250	ALUMINIUM FRAME PPC BRONZE FINISH	BRONZE	L10/580A
SW.400.16	MH - 04 - Fourth Floor	1450	1180	ALUMINIUM FRAME PPC BRONZE FINISH	BRONZE	L10/580A
SW.400.17	MH - 04 - Fourth Floor	1450	1180	ALUMINIUM FRAME PPC BRONZE FINISH	BRONZE	L10/580A
SW.400.18	MH - 04 - Fourth Floor	1450	1180	ALUMINIUM FRAME PPC BRONZE FINISH	BRONZE	L10/580A
SW.400.19	MH - 04 - Fourth Floor	1450	1180	ALUMINIUM FRAME PPC BRONZE FINISH	BRONZE	L10/580A
SW.400.20	MH - 04 - Fourth Floor	1450	1180	ALUMINIUM FRAME PPC BRONZE FINISH	BRONZE	L10/580A
SW.400.21	MH - 04 - Fourth Floor	1450	1180	ALUMINIUM FRAME PPC BRONZE FINISH	BRONZE	L10/580A
SW.400.23	MH - 04 - Fourth Floor	1565	980	ALUMINIUM FRAME PPC BRONZE FINISH	BRONZE	L10/580A
SW.400.24	MH - 04 - Fourth Floor	1565	1170	ALUMINIUM FRAME PPC BRONZE FINISH	BRONZE	L10/580A
SW.400.25	MH - 04 - Fourth Floor	1565	1440	ALUMINIUM FRAME PPC BRONZE FINISH	BRONZE	L10/580A
SW.400.26	MH - 04 - Fourth Floor	1565	1170	ALUMINIUM FRAME PPC BRONZE FINISH	BRONZE	L10/580A

Grand total: 147

GENERAL NOTES

1. ALL DIMENSIONS ARE IN MILLIMETRES UNLESS OTHERWISE STATED
2. ALL LEVELS ARE IN METRES UNLESS OTHERWISE STATED
3. DIMENSIONS ARE NOT TO BE SCALED FROM THE DRAWING
4. ALL WORK TO BE CARRIED OUT IN ACCORDANCE WITH THE CURRENT EDITION OF THE BUILDING REGULATIONS (INCLUDING AMENDMENTS) AND ALL RELEVANT BRITISH STANDARDS/CODES OF PRACTICE
5. THE CONTRACTOR IS RESPONSIBLE FOR THE CORRECT SETTING OUT OF THE WORKS ON SITE, ALL DIMENSIONS TO BE CHECKED PRIOR TO FABRICATION OF MATERIALS
6. THIS DRAWING IS TO BE READ IN CONJUNCTION WITH ALL RELEVANT DRAWINGS AND SPECIFICATIONS
7. THIS DRAWING SHALL NOT BE DUPLICATED WITHOUT THE EXPRESS WRITTEN PERMISSION OF BEECH DESIGN AND BUILD LIMITED.

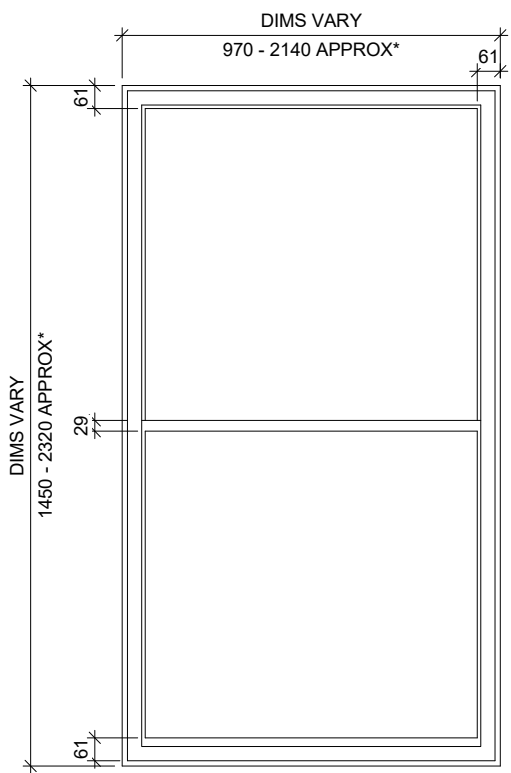

TYPICAL SECONDARY WINDOW ELEVATION

SECONDARY WINDOW ELEVATION

1:20

- SPECIALIST MANUFACTURER TO CONFIRM ALL OPENING SIZES ON SITE
- UNITS TO BE INSTALLED IN ACCORDANCE WITH REVEAL DEPTH DETAILS
- TO BE READ IN CONJUNCTION WITH BUILDING ENVELOPE REPAIR WORKS - 013-MDB-MH-XX-SH-B-2100
- TO BE READ IN CONJUNCTION WITH WINDOW ELEVATIONS - 013-MDB-MH-ZZ-EL-A-3101 & 3102
- TO BE READ IN CONJUNCTION WITH WINDOW SCHEDULE - 013-MDB-MH-ZZ-SH-A-3100

THIS DRAWING IS TO BE READ IN CONJUNCTION WITH THE BEECH DESIGN & BUILD GA AND PLANNING INFORMATION, SANDY BROWN ACOUSTIC REPORT, HYDROCK FIRE STRATEGY AND THE GM STRUCTURES INFORMATION.

THE DRAWING FORMS THE DESIGN INTENT WHICH IS TO BE DEVELOPED BY THE FACADE SPECIALIST SUB-CONTRACTOR WHO WILL BE RESPONSIBLE FOR ALL DETAIL DESIGN AND CO-ORDINATION.

ANY GLAZING BELOW 800MM FROM FFL TO BE TO BS 6206

A ISSUED FOR TENDER NP 07.05.2

Rev	Description	By	Date
-----	-------------	----	------



PICCADILLY WAREHOUSE

PROJECT:

MINDEL HOUSE SECONDARY WINDOW ELEVATION & SCHEDULE

DRAWING TITLE: _____

TENDER

DRAWN: NP | CHECKED: NP
SCALE: As indicated | DATE: 06.05.21

013-MDB-MH-ZZ-SH-A-3101	A
DRAWING NUMBER:	REV.