




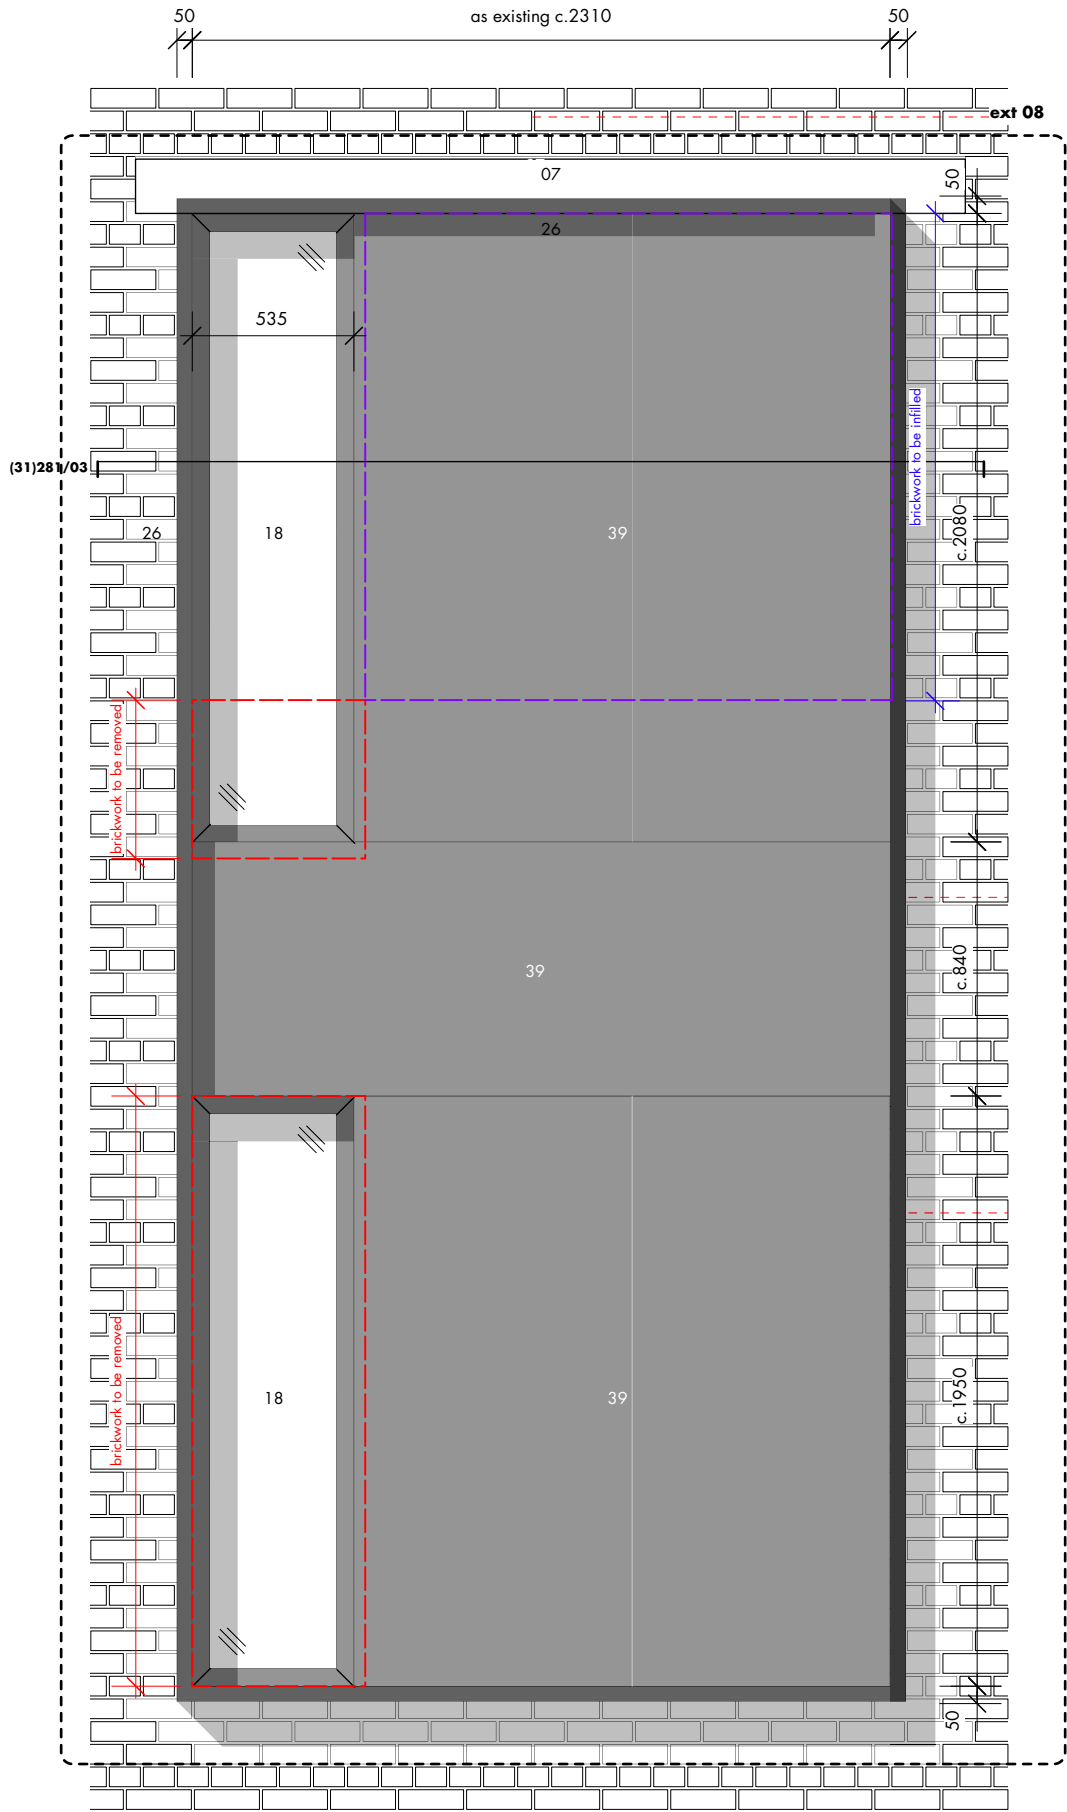

01 type 09b external elevation 1:25

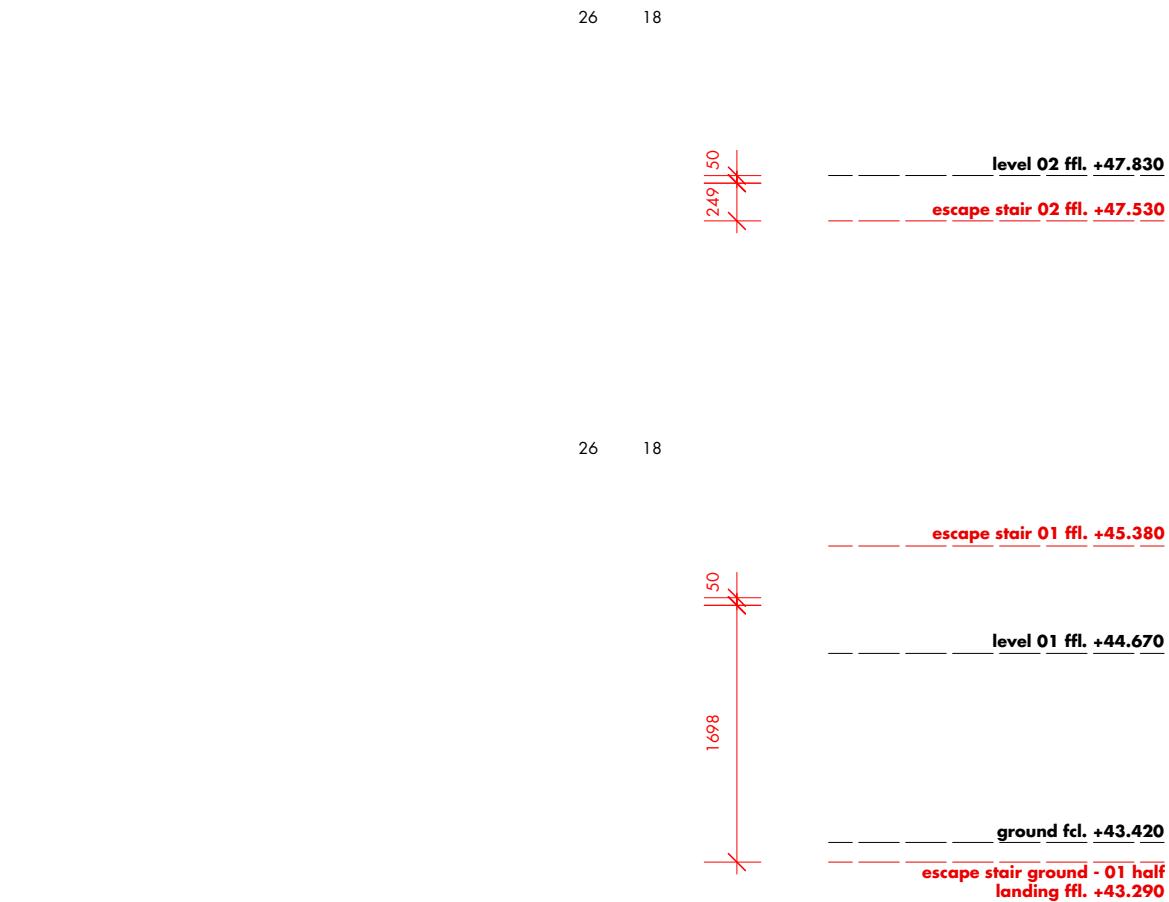

02 type 09b stair elevation 1:50

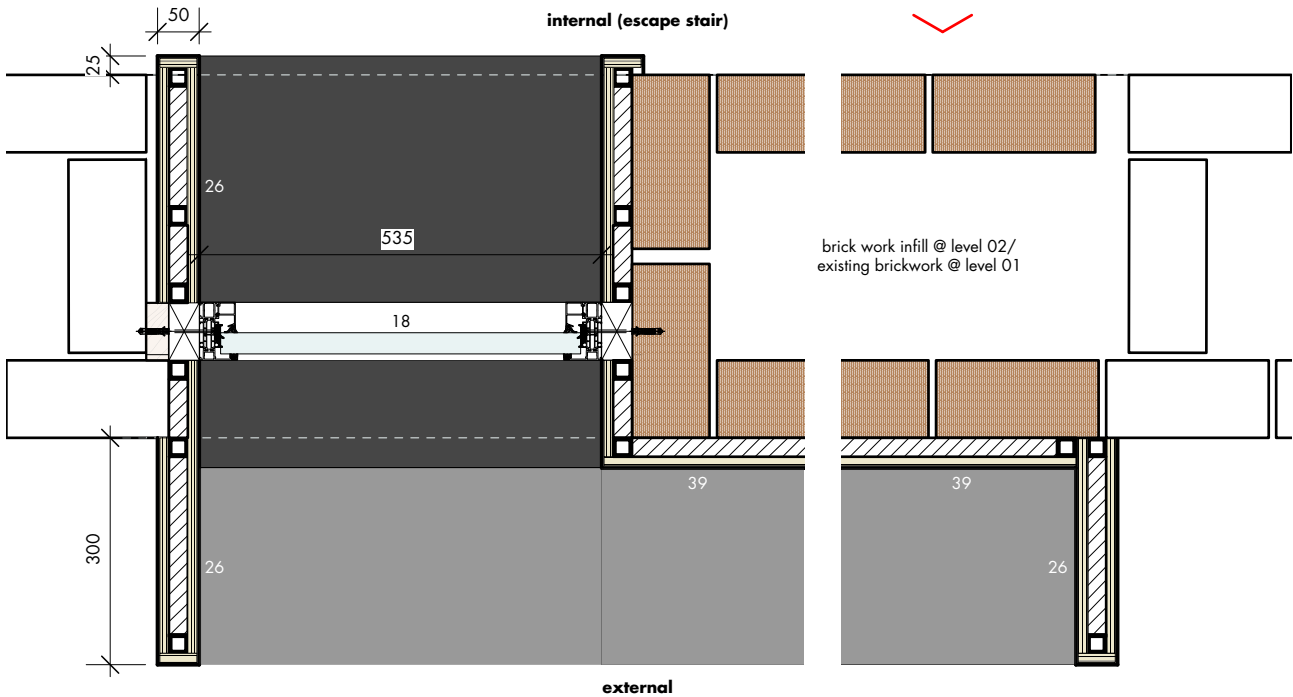

03 type 09b plan 1:10



elevation key nts

key

- flat flashing fascia
 - adhered to frame upstand angle w/ hidden mechanical fixings to bottom corners (to be hidden by trim)
- existing stone sill retained - minor damage to be repaired locally/like-for-like replacement if required
- inward opening light
- ironmongery - refer to schedule
- chamfered brickwork reveal
- chamfered brickwork sill to be made good
- existing lintel to be made good where possible
- mastic joints to run in continuous
- timber infill with dpm, ppc aluminium capping
- new lintel where required
 - refer to structural engineers drawings
- aluprof MB slimline window frame RAL 7021
- aluprof MB slimline mullion
- aluprof MB slimline transom
- angled flashing scribed to u/s of existing lintel
 - additional support bracket mechanically fixed to existing lintel as required w/ angle flashing adhered to face with double sided tape i.e. no mechanical fixings visible.
- existing stone/brick junction finished with mortared joint where chamfered brickwork is replaced/made good
- jamb flashing - to site dimensions
- new stone cill to match existing
- fixed light
- 50mm wide flashing cover strip (head + jamb)
 - adhered to masonry - sub-contractor to confirm methodology of fixing.
- inward opening PPC aluminium vent spandrel panel for additional purge ventilation
- exhaust and supply grille for MVHR ductwork
- existing floor build up
- existing stonework surround to aperture to be made good where possible
- fixed back painted glass spandrel to conceal floor build up
- manifestation - design lbc
- projecting oriel sleeve to new aperture
- ppc aluminium
- new PFC support
- new brick infill/pier to window
- aluprof MB-86 SI window frame system
- integrated louvre system
 - glazed in ppc aluminium
 - RAL 7021 to match window frame
- insulated party wall
- new p.board ceiling
- fixed opaque glass spandrel to conceal wall junction
- existing stone surround to be made good
- new floor build up
- existing brickwork removed to lower sill
- PPC aluminium spandrel
- flashing
 - black ppc aluminium pressing to window perimeter
- PPC aluminium panel to overlaid existing brickwork
 - colour to match window frame
 - fixed back to cementitious board
- existing stone corbel
- PPC aluminium side panel
- PPC aluminium capping to cill
- existing timber lintel + jamb detail to be repaired
 - refer heritage report
- automatic opening vent
 - aluprof MB 70 casement
- PPC aluminium cassette on helping hand system
 - colour to match window frame
- metal flat bar barrier - colour RAL 7021
 - fixed to brick with resin anchored bolts - lbc
 - to comply with BS 6180 and BS 6399
- sfs infill
- cleat connection back to pfc support
- firestop
- retrofitted rigid ties back to exg.masonry
 - 2no. every 225mm
- siderise CW-FS60 with 2no. standard brackets per length fixed at 600mm nominal centres. bracket to have min. 75% embedment into insulation. min. 10mm compression.
- existing concrete lintel with integrated RSJ
- bulkfill rockwool insulation

change from original application. refer to changes schedule for further details

section 19/73 application issue 23.04.21 • him • jr
rev • description issued • drawn • checked

shedkm +44 (0)151 709 8211
+44 (0)207 253 8881

project kampus • listed buildings
client mount anvil
drawing number KAM-SKM-MH-ZZ-DR-A(31) 281
scale as shown @ a3
status planning

minshull • proposed window type 09b

do not scale from this drawing • all dimensions are to be set out and checked on site prior to starting construction • any discrepancy found between information given on this drawing and that given elsewhere or recorded on site shall be brought to the attention of the project architect immediately.