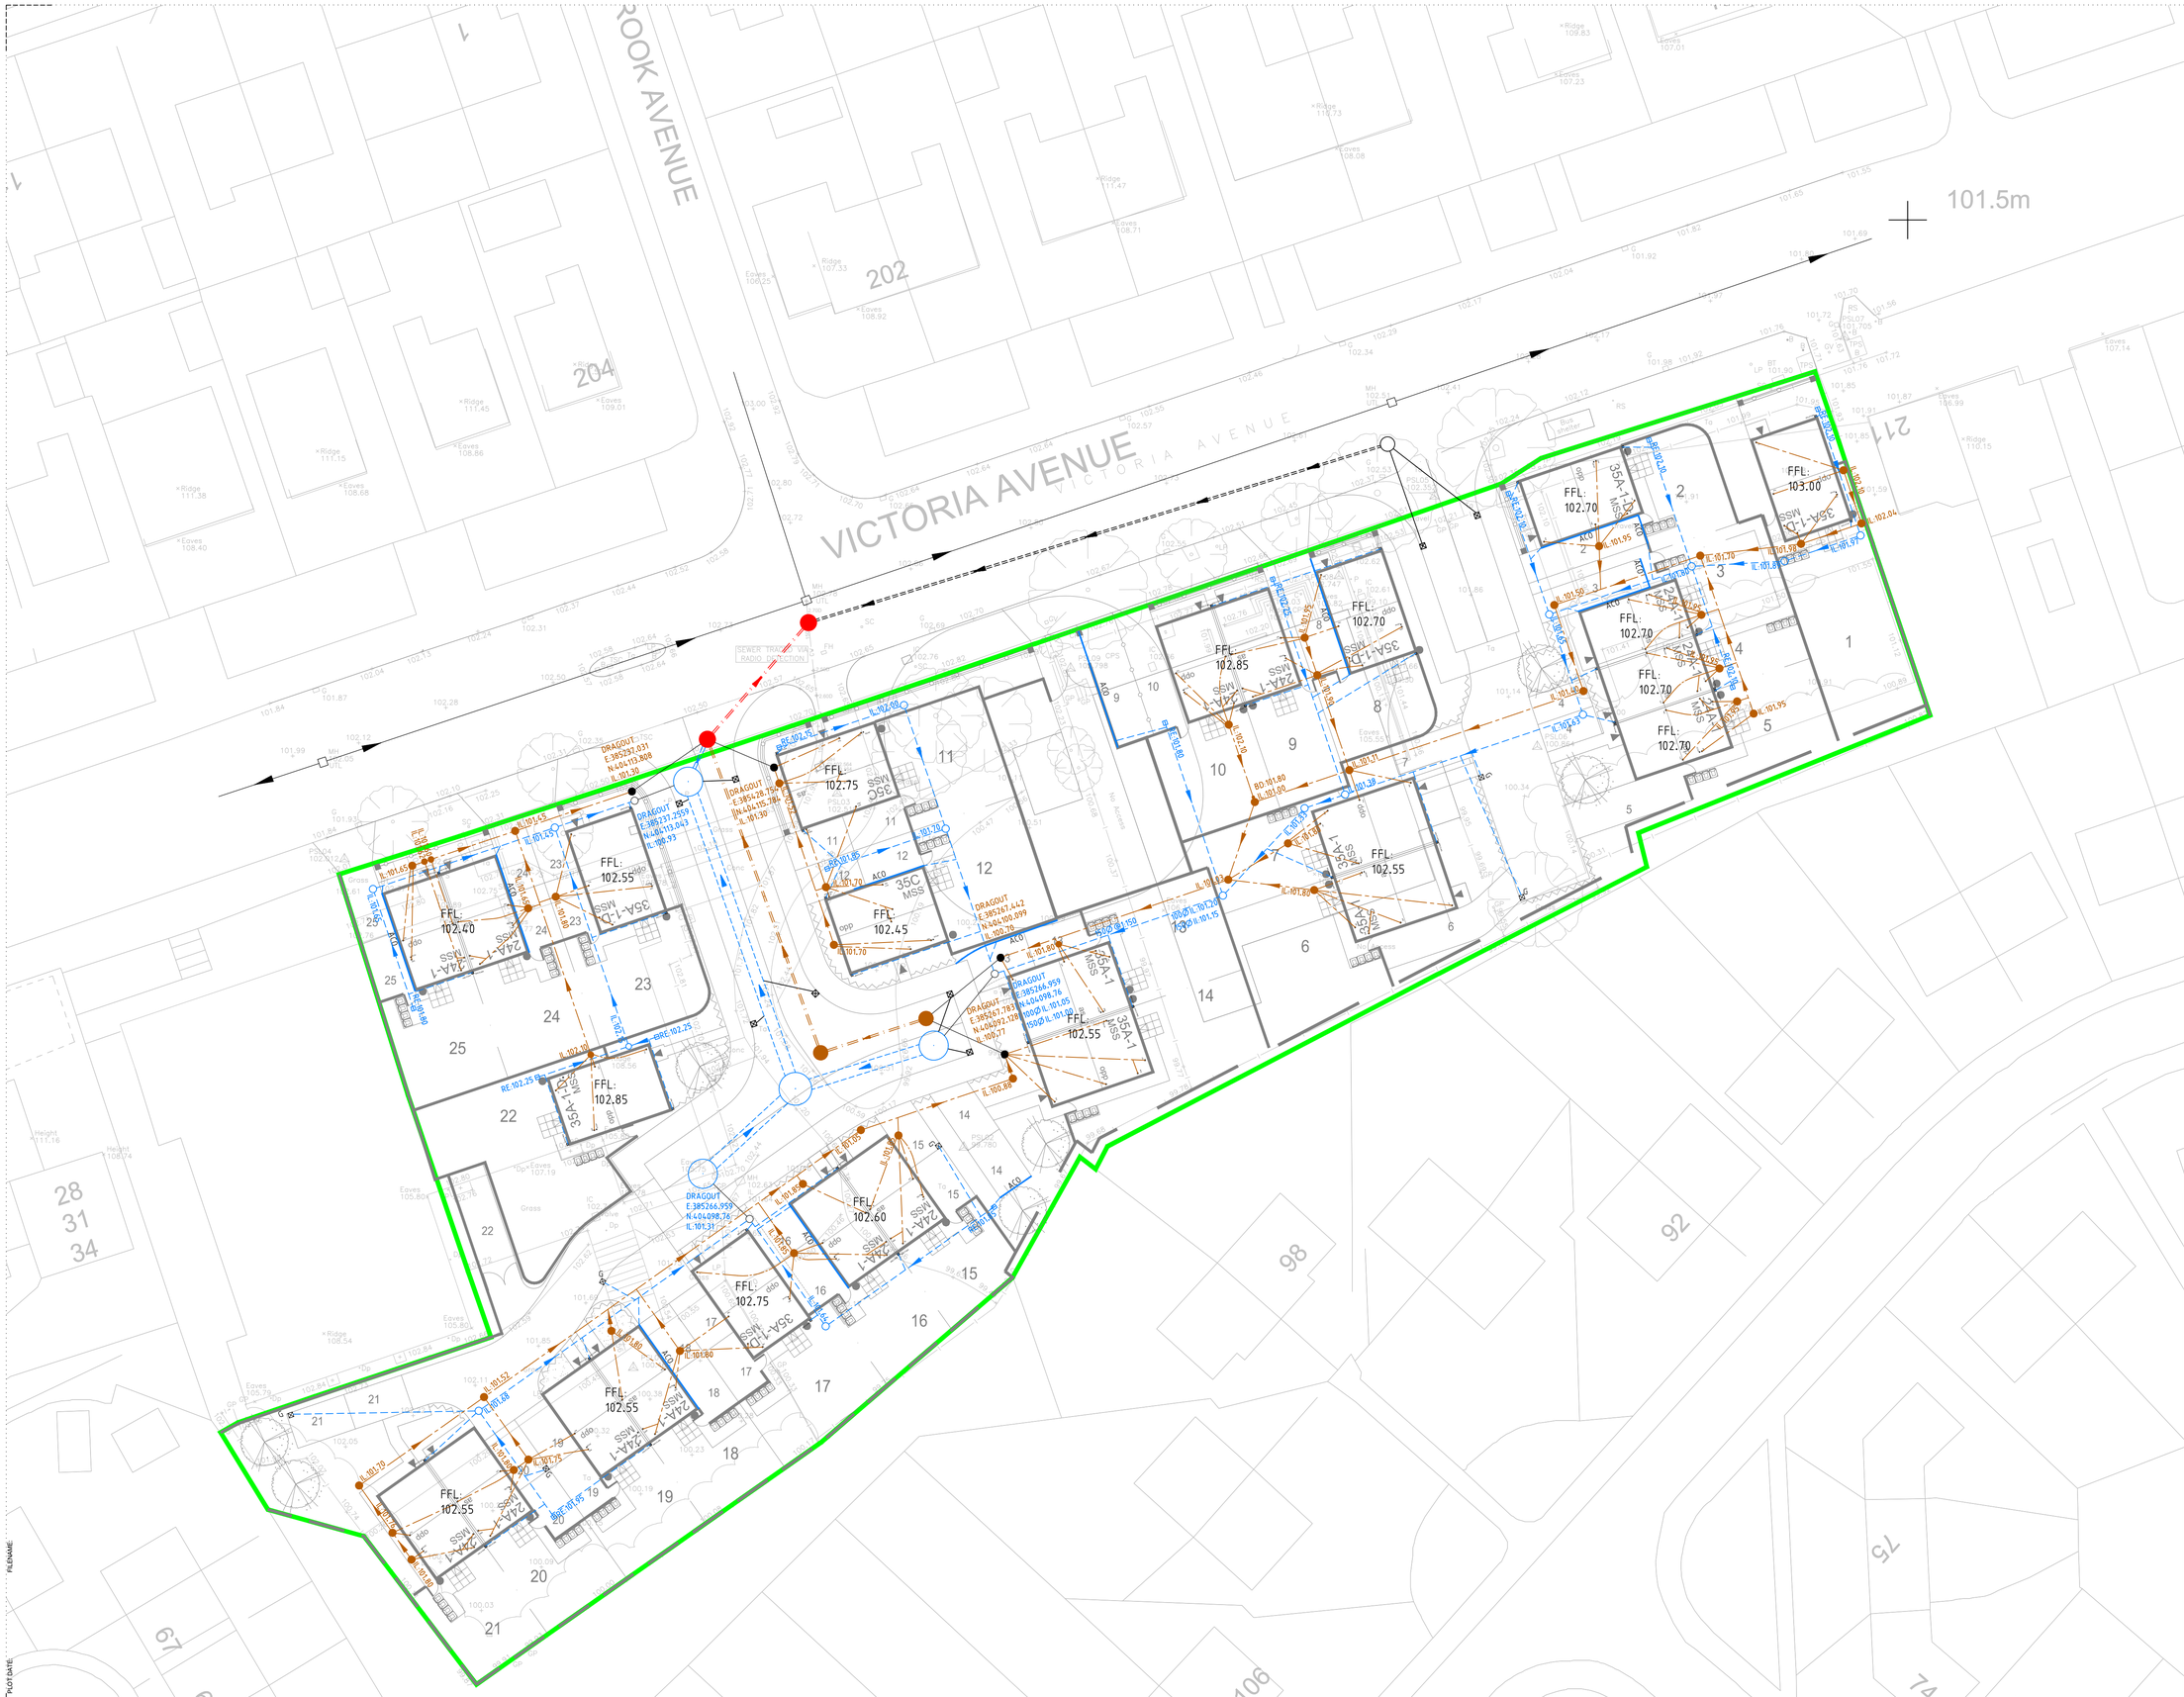


N

W E

S

KEY

IL.38.400 — SURFACE WATER SEWER & INSPECTION CHAMBER

RE.38.400 — SURFACE WATER SEWER & RODDING EYE

IL.38.200 — FOUL WATER SEWER & INSPECTION CHAMBER

LEGEND

IL	INVERT LEVEL
RE	RODDING EYE
BD	BACKDROP

NOTES:

a) WHERE THE DEPTH TO INVERT LEVEL IS A MAXIMUM OF 1.2M PRIVATE DRAINAGE CHAMBERS WILL BE A 475MM DIAMETER POLYPROPYLENE INSPECTION CHAMBER (PPIC).

b) WHERE THE DEPTH TO INVERT LEVEL IS A MAXIMUM OF 3M PRIVATE DRAINAGE CHAMBERS WILL BE A 475MM DIAMETER HEPWORTH REDUCED ACCESS TELESCOPIC POLYPROPYLENE INSPECTION CHAMBER (PPIC).

c) WHERE THE DEPTH TO INVERT LEVEL IS A MAXIMUM OF 5M PRIVATE DRAINAGE CHAMBERS WILL BE A 475MM DIAMETER HEPWORTH REDUCED ACCESS SEWER SYSTEM.

d) WHERE CHAMBERS ARE SITED IN TRAFFICKED AREAS (DRIVEWAYS ETC) A D400 GRADE COVER MUST BE USED.

e) PRIVATE DRAINAGE PIPES TO BE 100MM DIAMETER UNLESS STATED OTHERWISE.

f) 100MM PRIVATE DRAINAGE PIPES TO BE HEPWORTH 'SUPERSLEVE HOUSEDRAIN' OR SIMILAR APPROVED.

g) 150MM PRIVATE DRAINAGE PIPES TO BE HEPWORTH 'SUPERSLEVE 150' OR SIMILAR APPROVED.

h) SVP, STACK, BIG AND RWP LOCATIONS ARE TO BE SET OUT FROM MULBURY HOUSE TYPE DRAWINGS. POSITIONS SHOWN ON EDGE PLOT DRAINAGE DESIGNS ARE TO BE CHECKED AND CONFIRMED PRIOR TO DRAINAGE WORKS COMMENCING.

Rev	Date	Description	By	Chk
P03	19.05.21	Updated to latest drainage design	D.A	R.A
P01	21.04.21	PRELIMINARY - Issued for Approval	J.C	R.A

EDGE CONSULTING ENGINEERS
www.edgece.com

Manchester . UK
3rd Floor, Conavon Court,
12 Blackfriars Street,
Manchester, M3 5BQ,
United Kingdom

T: +44 (0) 161 834 1938
E: manchester@edgece.com

The concepts + information contained in this document are the copyright of EDGE Consulting Engineers. Use or copying of this document in whole or in part without the written permission of EDGE Consulting Engineers constitutes an infringement of copyright.

DO NOT SCALE DRAWINGS. IF IN DOUBT, ASK!

Project Name
VICTORIA AVENUE
BLACKLEY

Client
MULBURY

Designed	Drawn	Checked	Scale @ A1
R.A	J.C	R.A	1:250

Drawing Title
PLOT DRAINAGE

Project No.
19238

PRELIMINARY
NOT FOR CONSTRUCTION

Drawing No.
C2004

Revision
P02

FILENAME

PLOT DATE