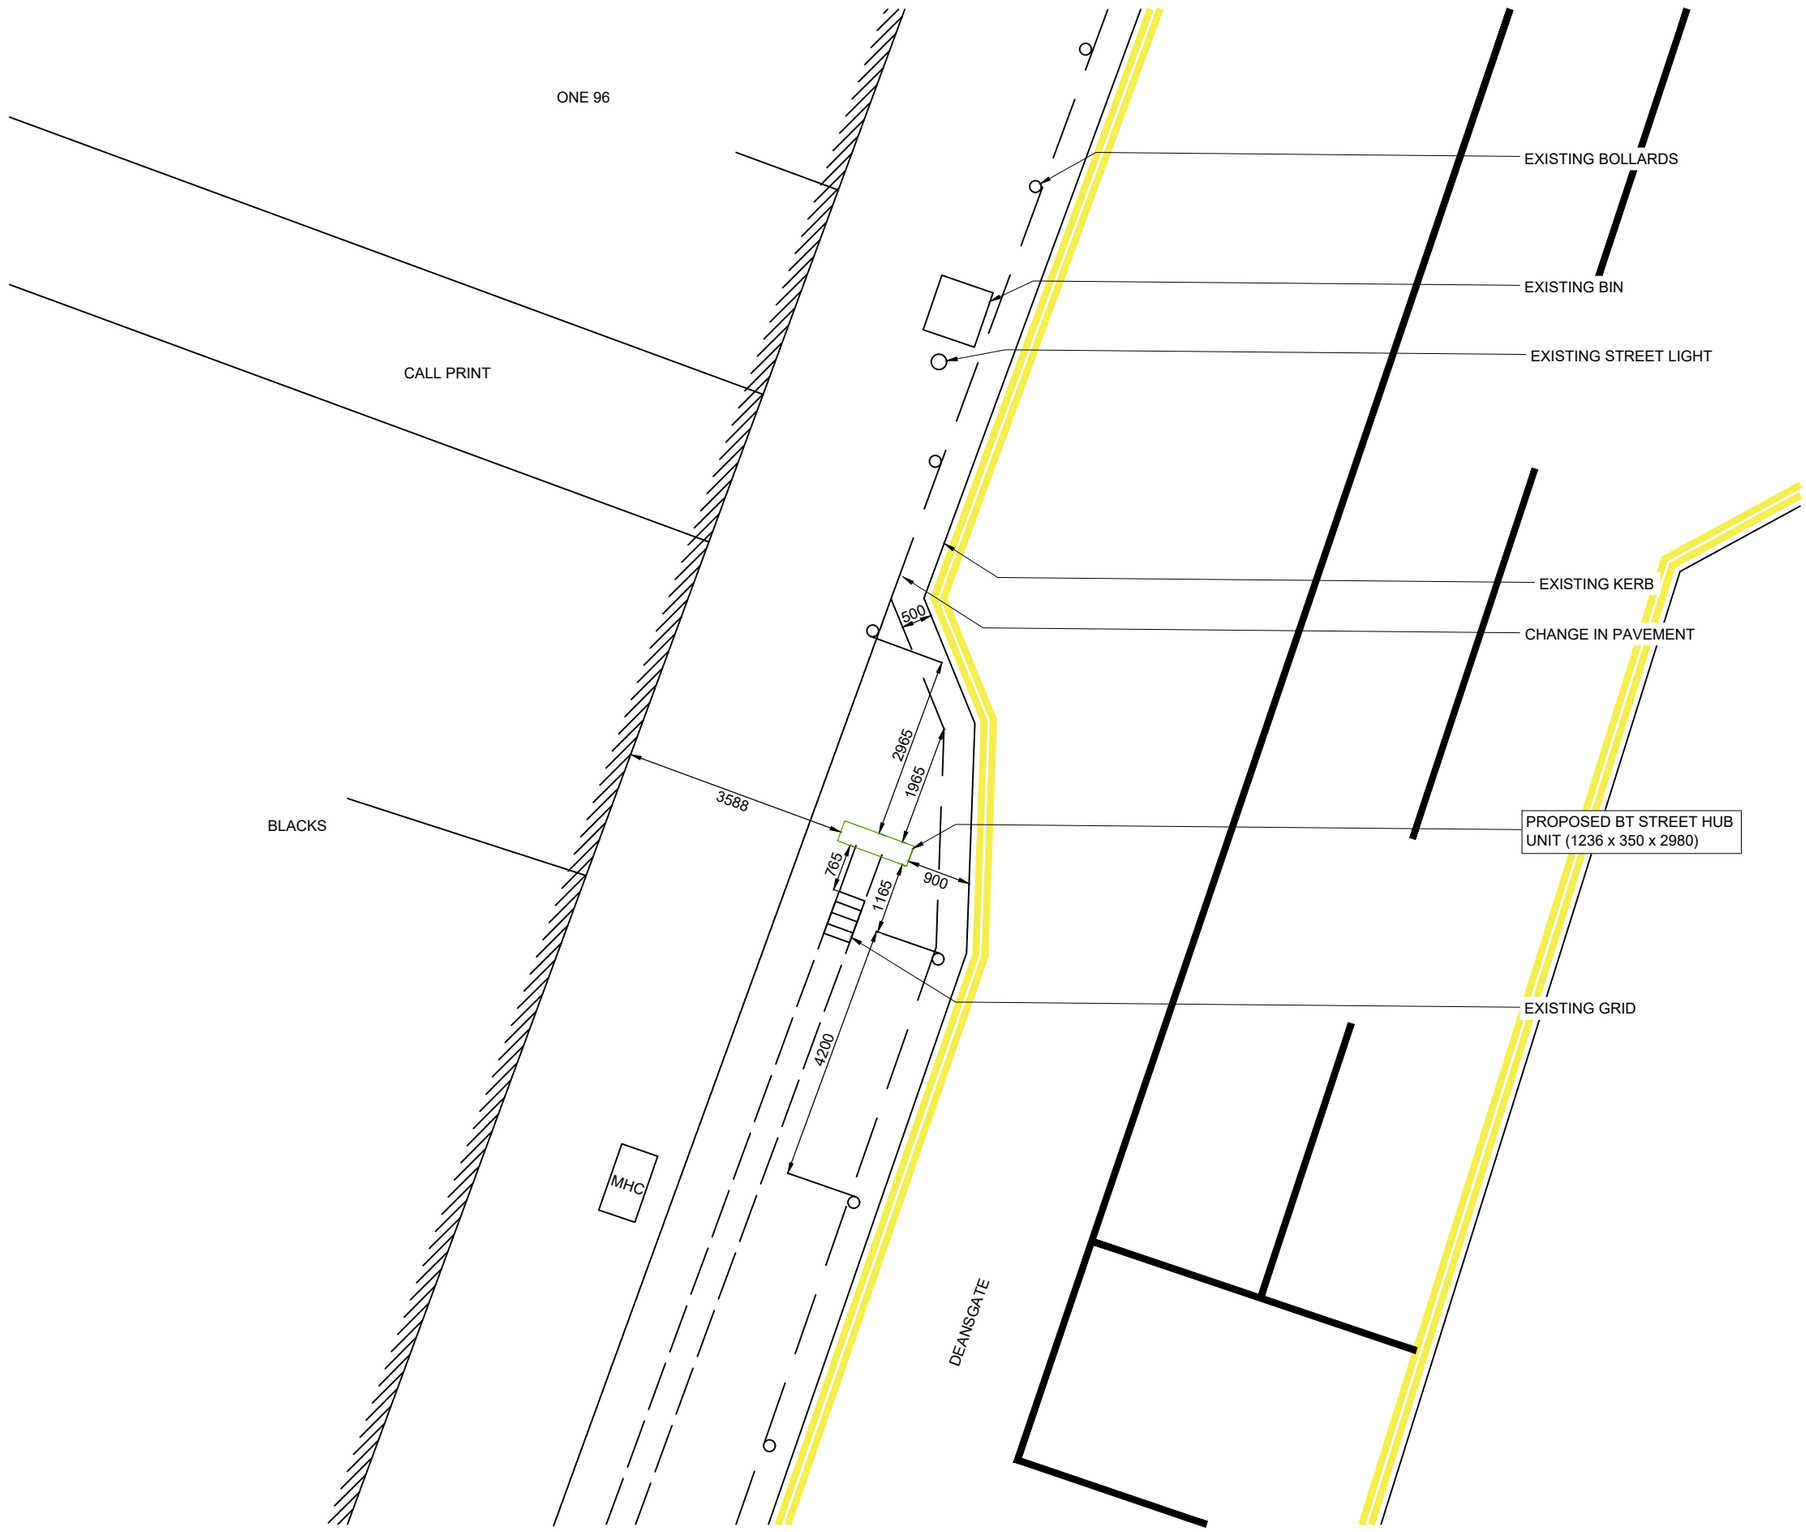

0 1m 2m 3m 4m 5m
0.5m

PROPOSED SITE PLAN
SCALE 1:100

GENERAL NOTES

Use written dimensions only, do not scale from drawing. Use latest revision of all referenced information.

Rev	Date	Description	Drawn	Chkd
A	24.04.21	Amend - New BT Streethub Structure	MD	JE

mono
MONO CONSULTANTS LIMITED
70-76 Steam Packet House
Cross Street
Manchester, M2 4JG
t. 44 (0)161 839 8839
www.monoconsultants.com

BT

Drg Status
PLANNING

Cell No. & Name
MAN 036

Site Name & Address
DEANSGATE
(OS NO. 200, NR JCN QUAY ST)
M3 3NN.

Drawing Title
PROPOSED SITE PLAN

Scale	1:100	Date	24.04.2021
Drawn By	MD	Checked By	JE

Drawing Number
002

Revision
A

ORIGINAL DRAWING SIZE A3