


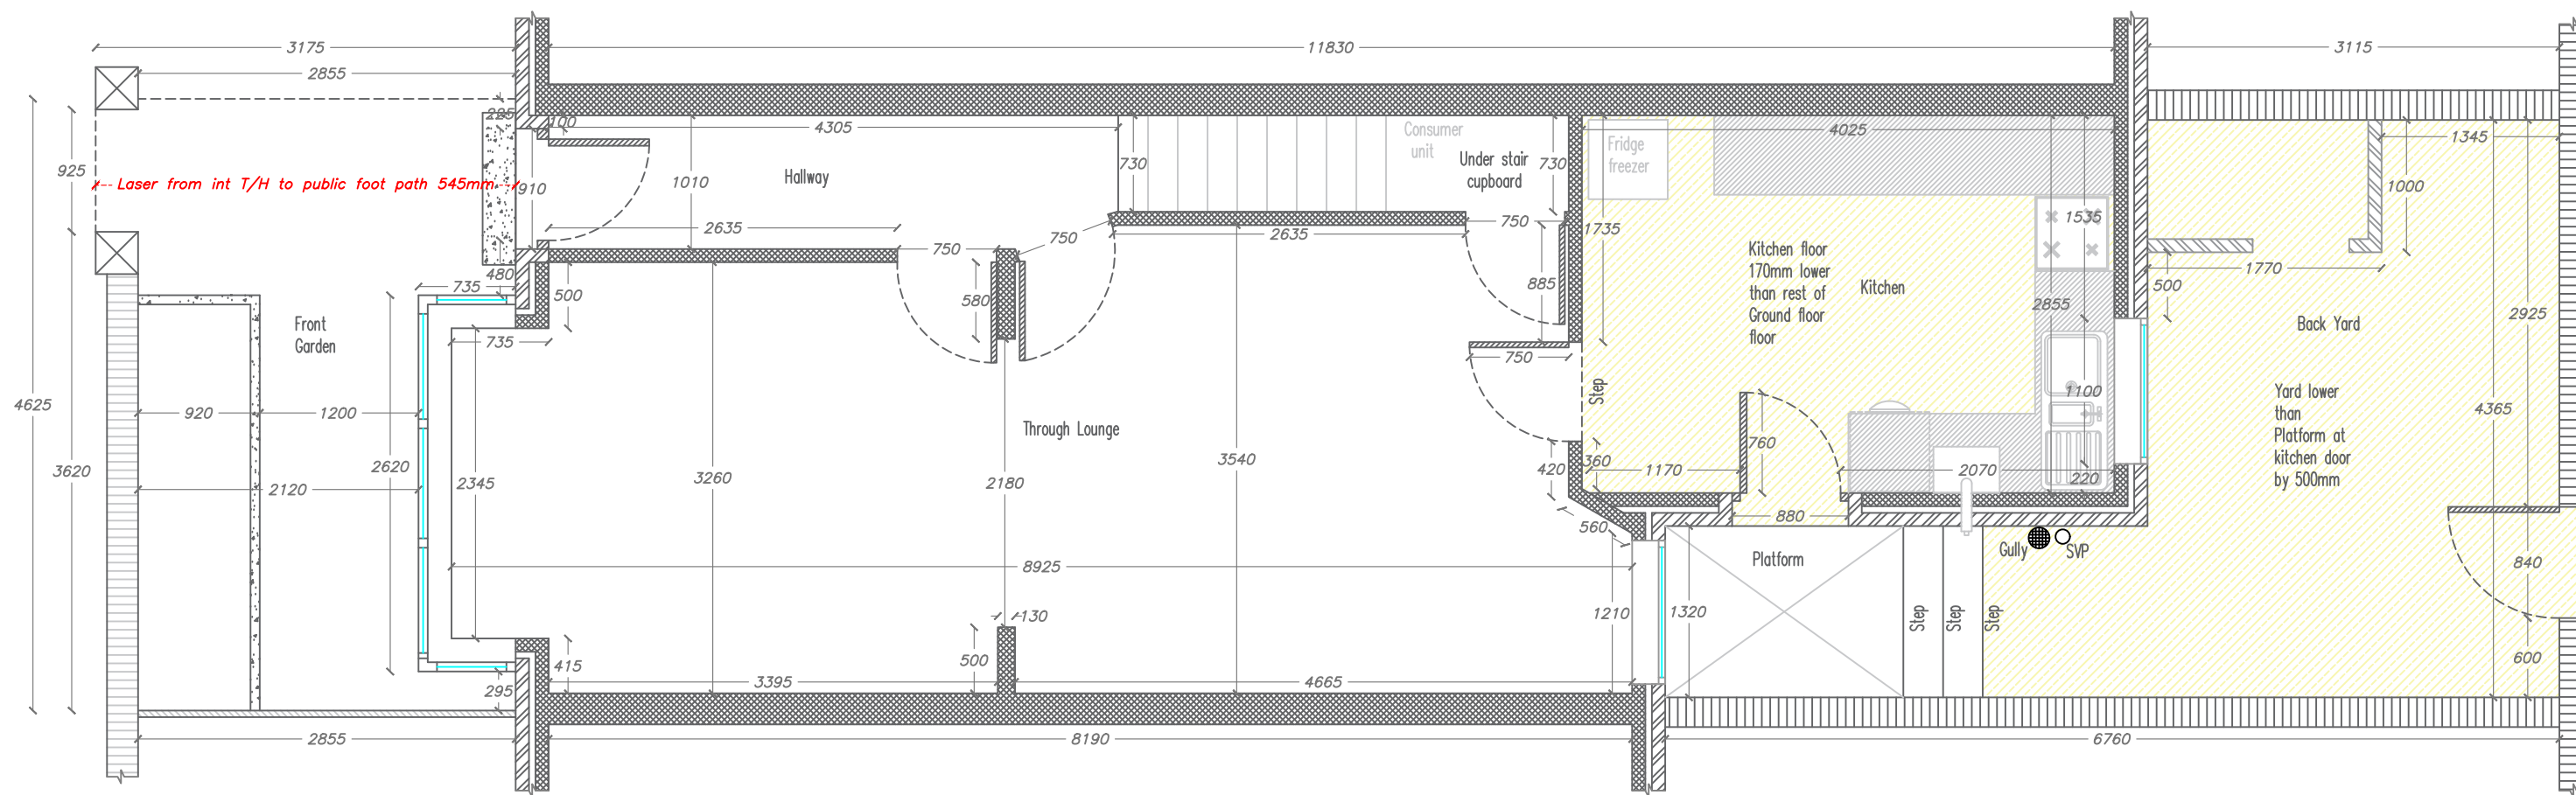

Existing full ground floor layout with front and rear boundary's

Manchester Equipment & Adaptations Partnership

Technical Officer Service

29 Poland St, Unit 1
Ancoats,
Manchester,
M4 6AZ

Applicants name:
Master Musa Syed

Property address:
44 Esmond Rd
Cheetham
Manchester
M8 9LZ

Revisions:

REV SS -

Drawn By:
Shaun Stephenson

Scale:
1:50

Date:30/06/2021

Paper Size:
A3



Manchester
Equipment &
Adaptations
Partnership