
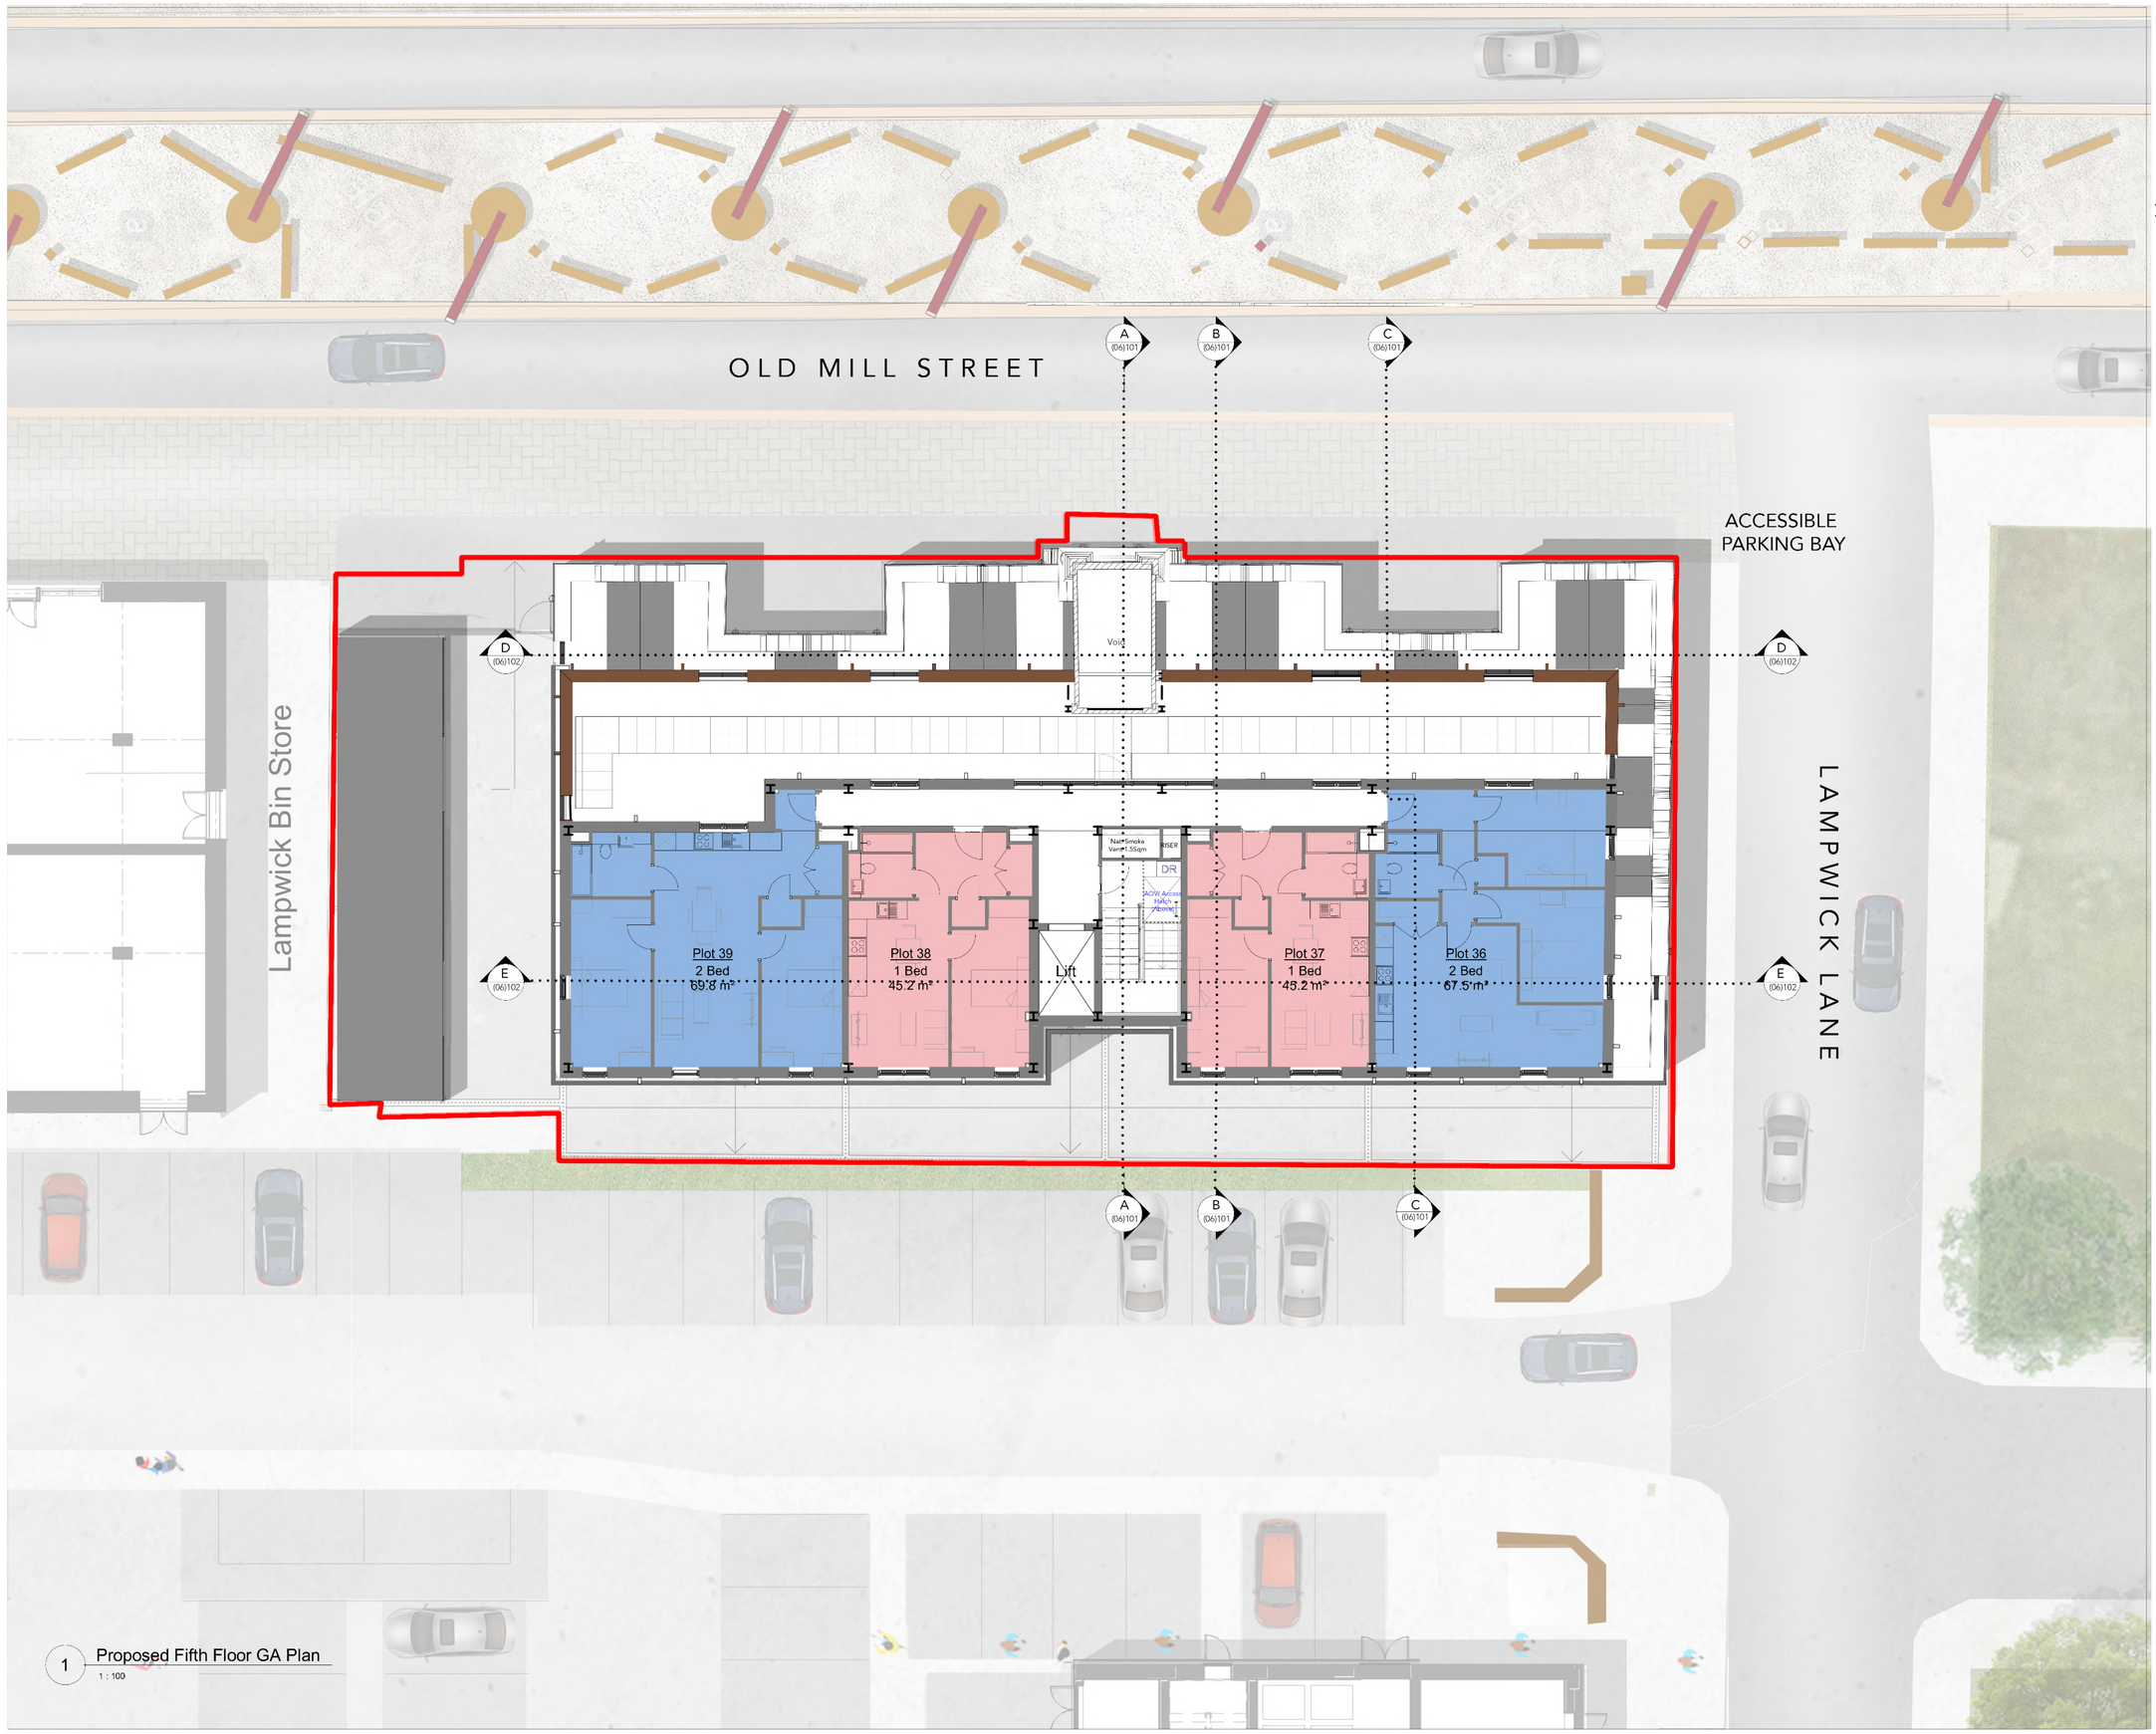


1 Proposed Fifth Floor GA Plan
1 : 100

Note:
Do Not Scale from this drawing.
Dimensions are to be checked on site.
If in doubt please ask.

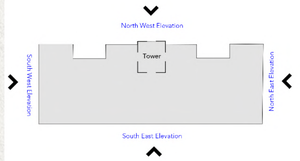

GRAPHIC SCALE: 1:100

Site Application Boundary

Please Note:
Survey information contained within this drawing has been created by Third Parties. All survey information issued in good faith. Buttress will not be held responsible for any inaccuracies identified.

Area Legend

- 1 Bed
- 2 Bed

Rev	Date	Intls	Details
P2	09.07.2021		Planning Issue - Roof lights omitted
P1	29.04.2021		Planning Issue
P0	15.04.2021		Preliminary Issue

© The moral rights of the author are hereby asserted.
This drawing and design is the sole property of Buttress Ltd and must not be reproduced without permission.
Buttress Ltd is Registered in England and Wales: 5363073

Buttress

41 Bengal Street
Manchester
M4 6AF

T 0161 236 3303
E contact@buttress.net
W www.buttress.net

Project Title	Ancoats Dispensary
Client	Great Places Housing Group
Location	Ancoats, Greater Manchester
Drawing ref	Proposed Fifth Floor GA Plan

Date	09/07/2021 16:13:30	**Scale**	As indicated
Checker	AH	**Orig Paper Size**	A1
Job No:	8803	**Status**	PLANNING

Project: Origin: Zone: Level: Type: Disc: Number: Rev:

8803-BA-XX-05-DR-A-(04)108- P2