


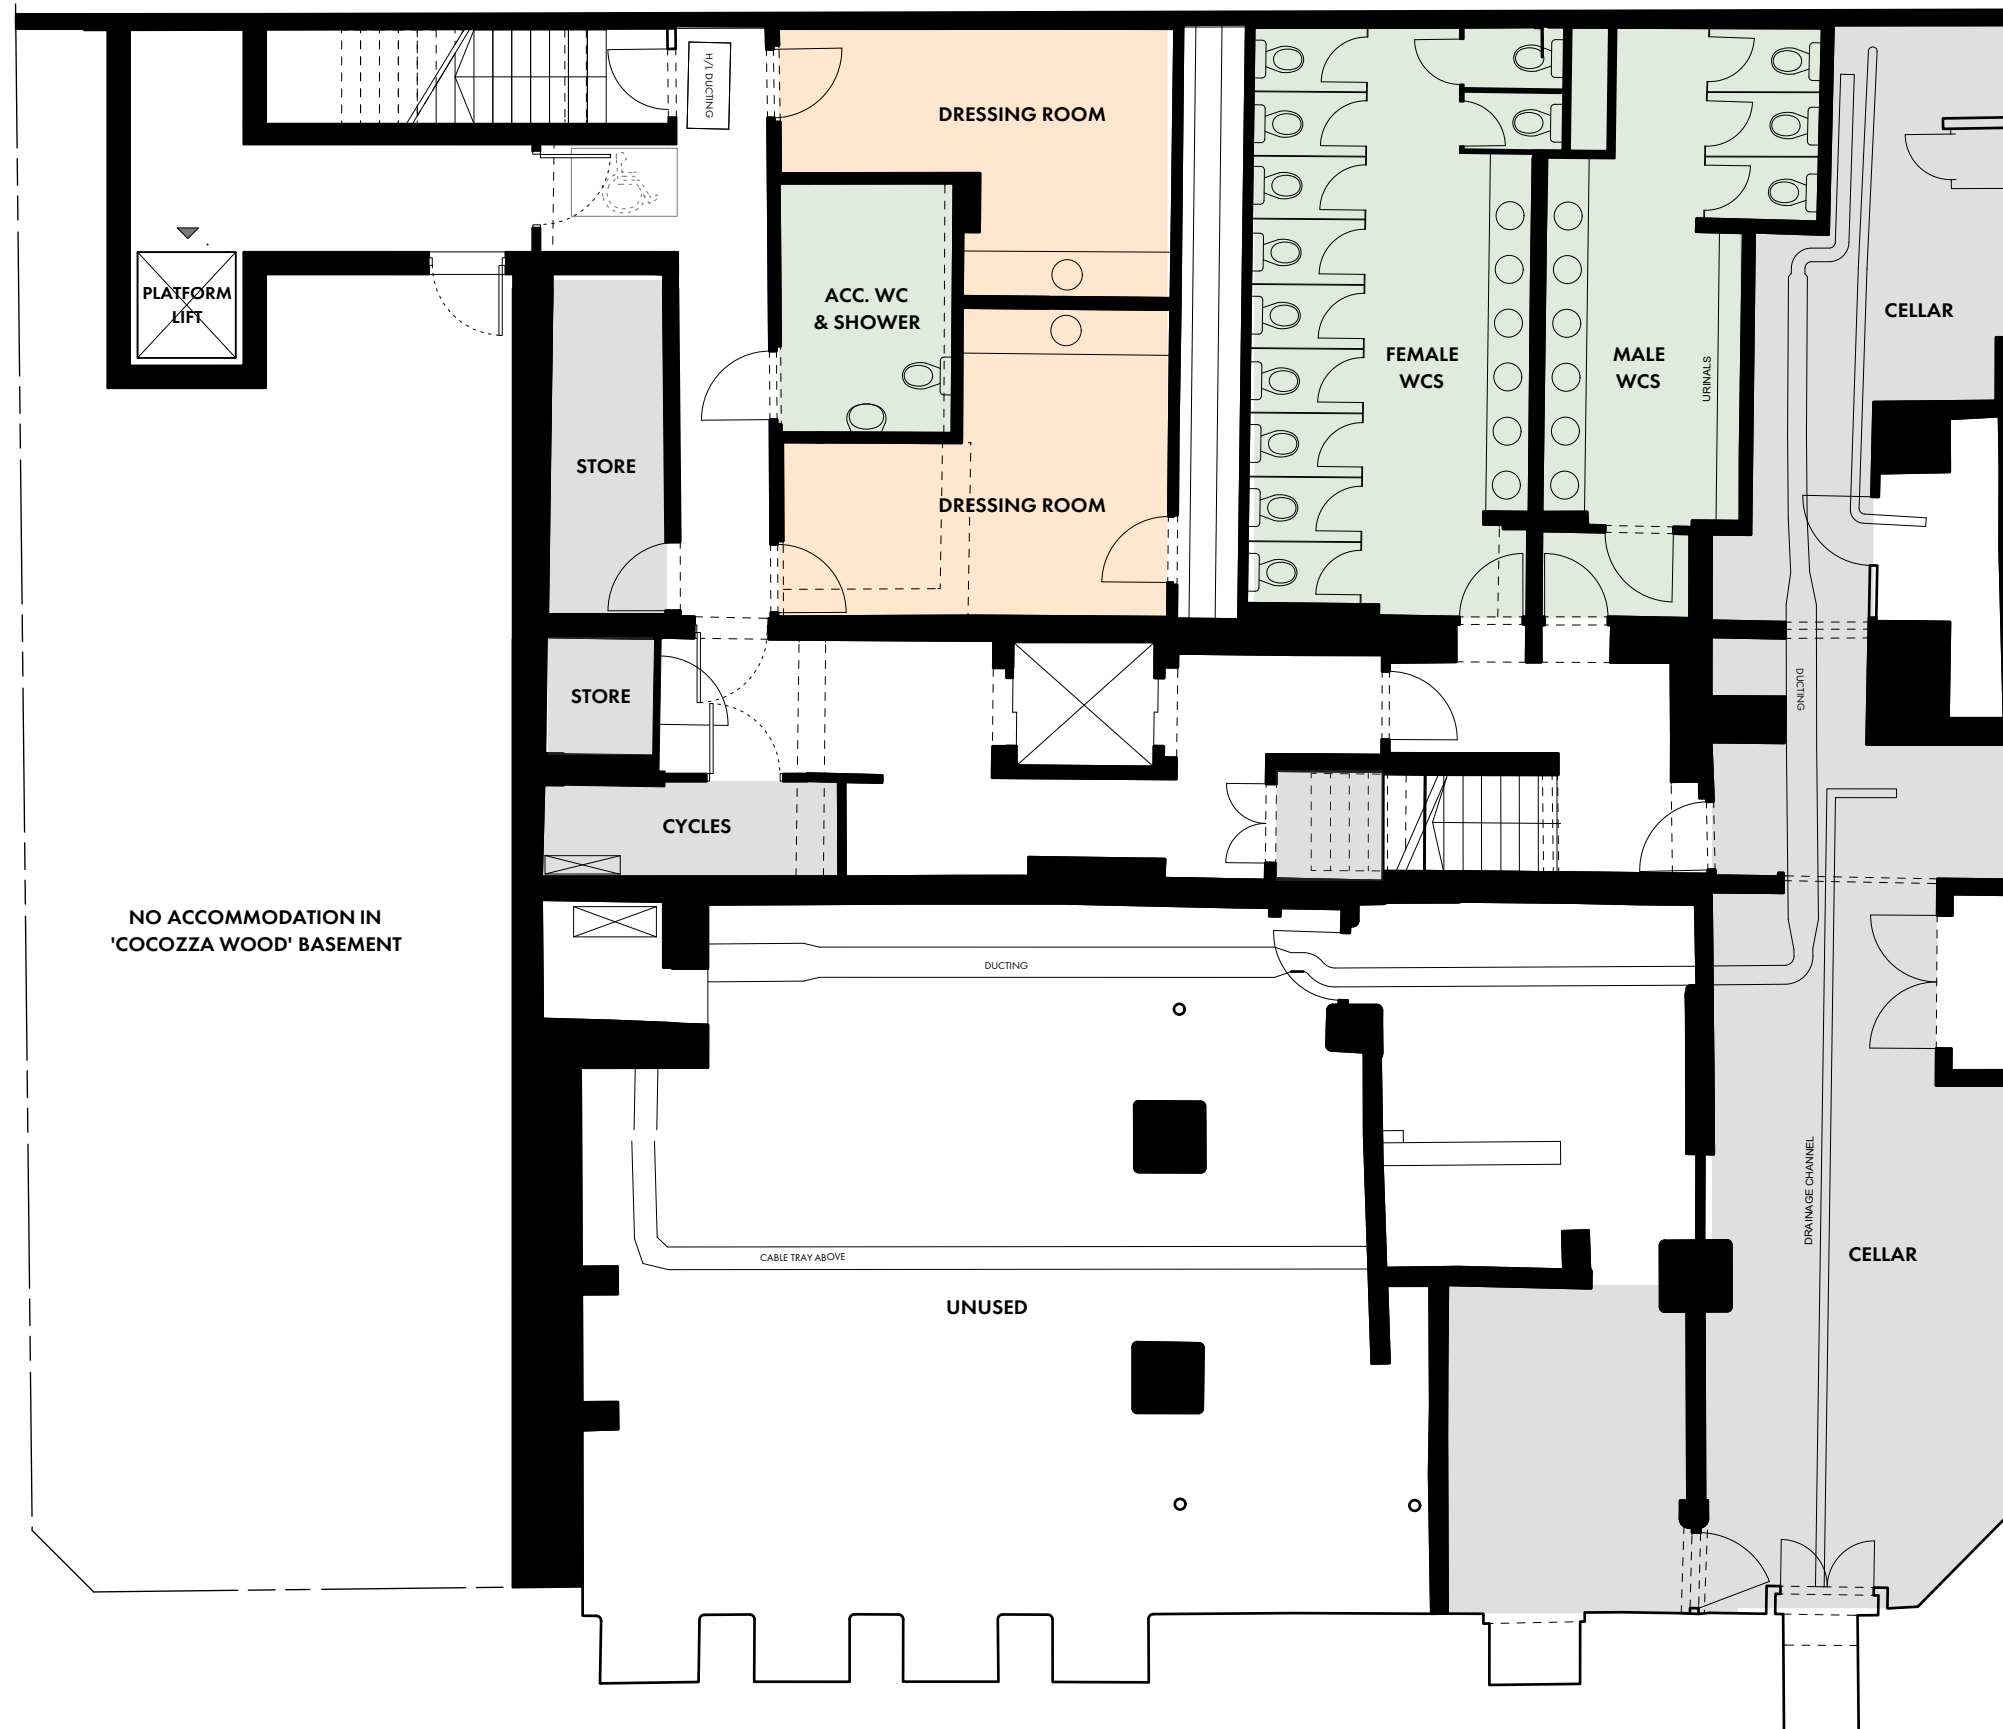

NOTES - REVISION D
 Reconfiguration of platform lift and basement walls
 New access door into cocozza basement for maintenance
 Cycle store closed off to maintain sterile fire escape route on corridor

OMIArchitects

www.omiarchitects.com

BAND ON THE WALL
 PROPOSED BASEMENT PLAN

1387 | L1000 REV 0 JULY '20 | 1:100 @A3

