



900mm High black metal railings

Railings: box section posts & flat bar railings. All steel to be galvanised after assembly.
All fillet welds to be neat & filed down to remove any burrs etc. sizing, centres & fixing to wall to specialists' recommendations.

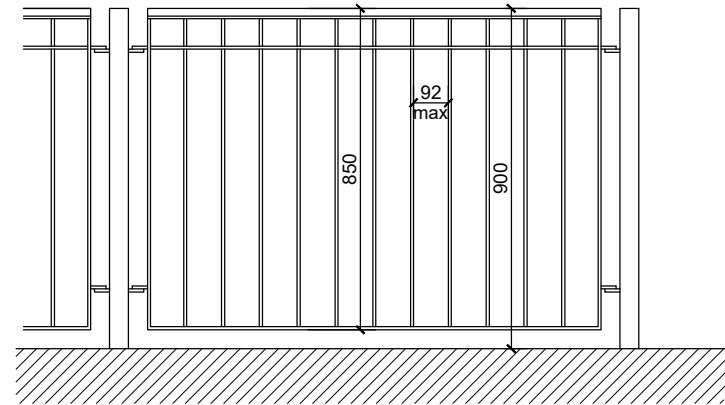


ELEVATION

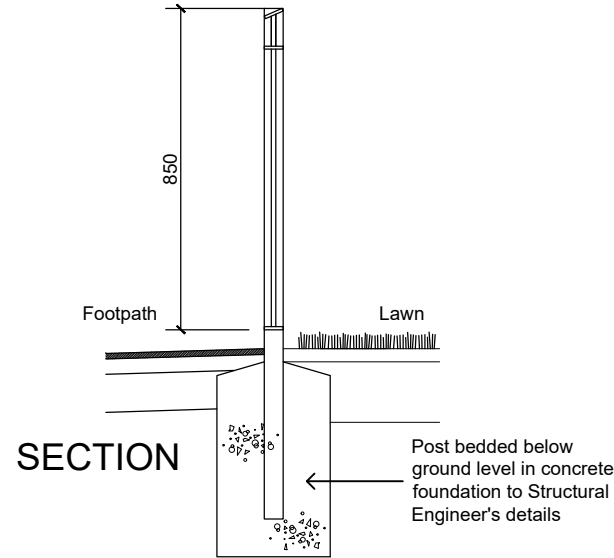


SECTION

1500mm High black metal railings

Railings: box section posts & flat bar railings. All steel to be galvanised after assembly.
All fillet welds to be neat & filed down to remove any burrs etc. sizing, centres & fixing to wall to specialists' recommendations.

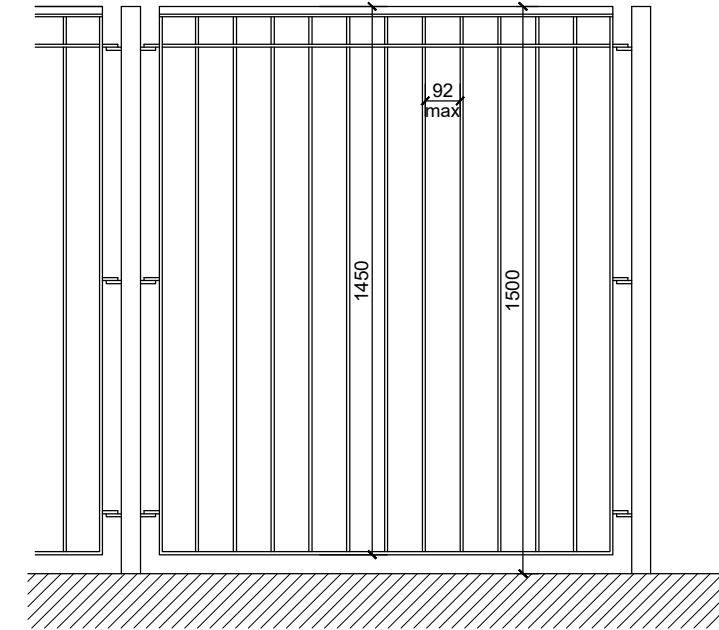

ELEVATION

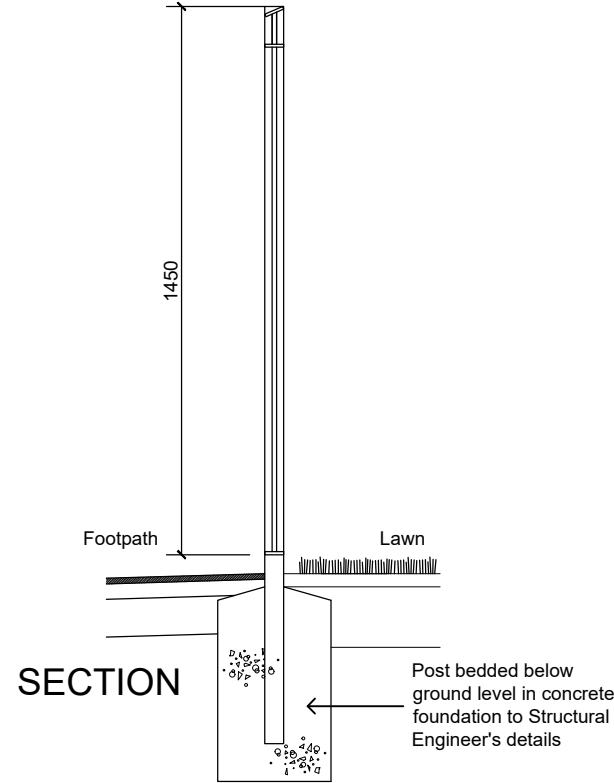

SECTION

scale 1:20 0 1m

Rev:	Date:	By:	Remarks:	Client:	Project:	Scale:	Description:
A	23.07.19	CG	Proposal updated to reflect comments received on 16.07.19 at design freeze meeting	Southway Housing	Southway Infill Sites	1:20@A3	Boundary Treatments Nell Lane
B	08.09.19	CG	Boundary updated to CIS comments			Date: JUN 19	
C	21.11.19	HR	Planning Issue			Drawn: CG	Project/Drawing No.
D	11.06.21	MM	Post fixing updated			Checked: HR	18-021/20-057 /1.06 D



Triangle Architects, Raven House, 113 Fairfield Street, Manchester, M12 6EL Tel: 0161 272 3500
studio@trianglearchitects.co.uk www.trianglearchitects.co.uk www.twitter.com/TriangleArch