




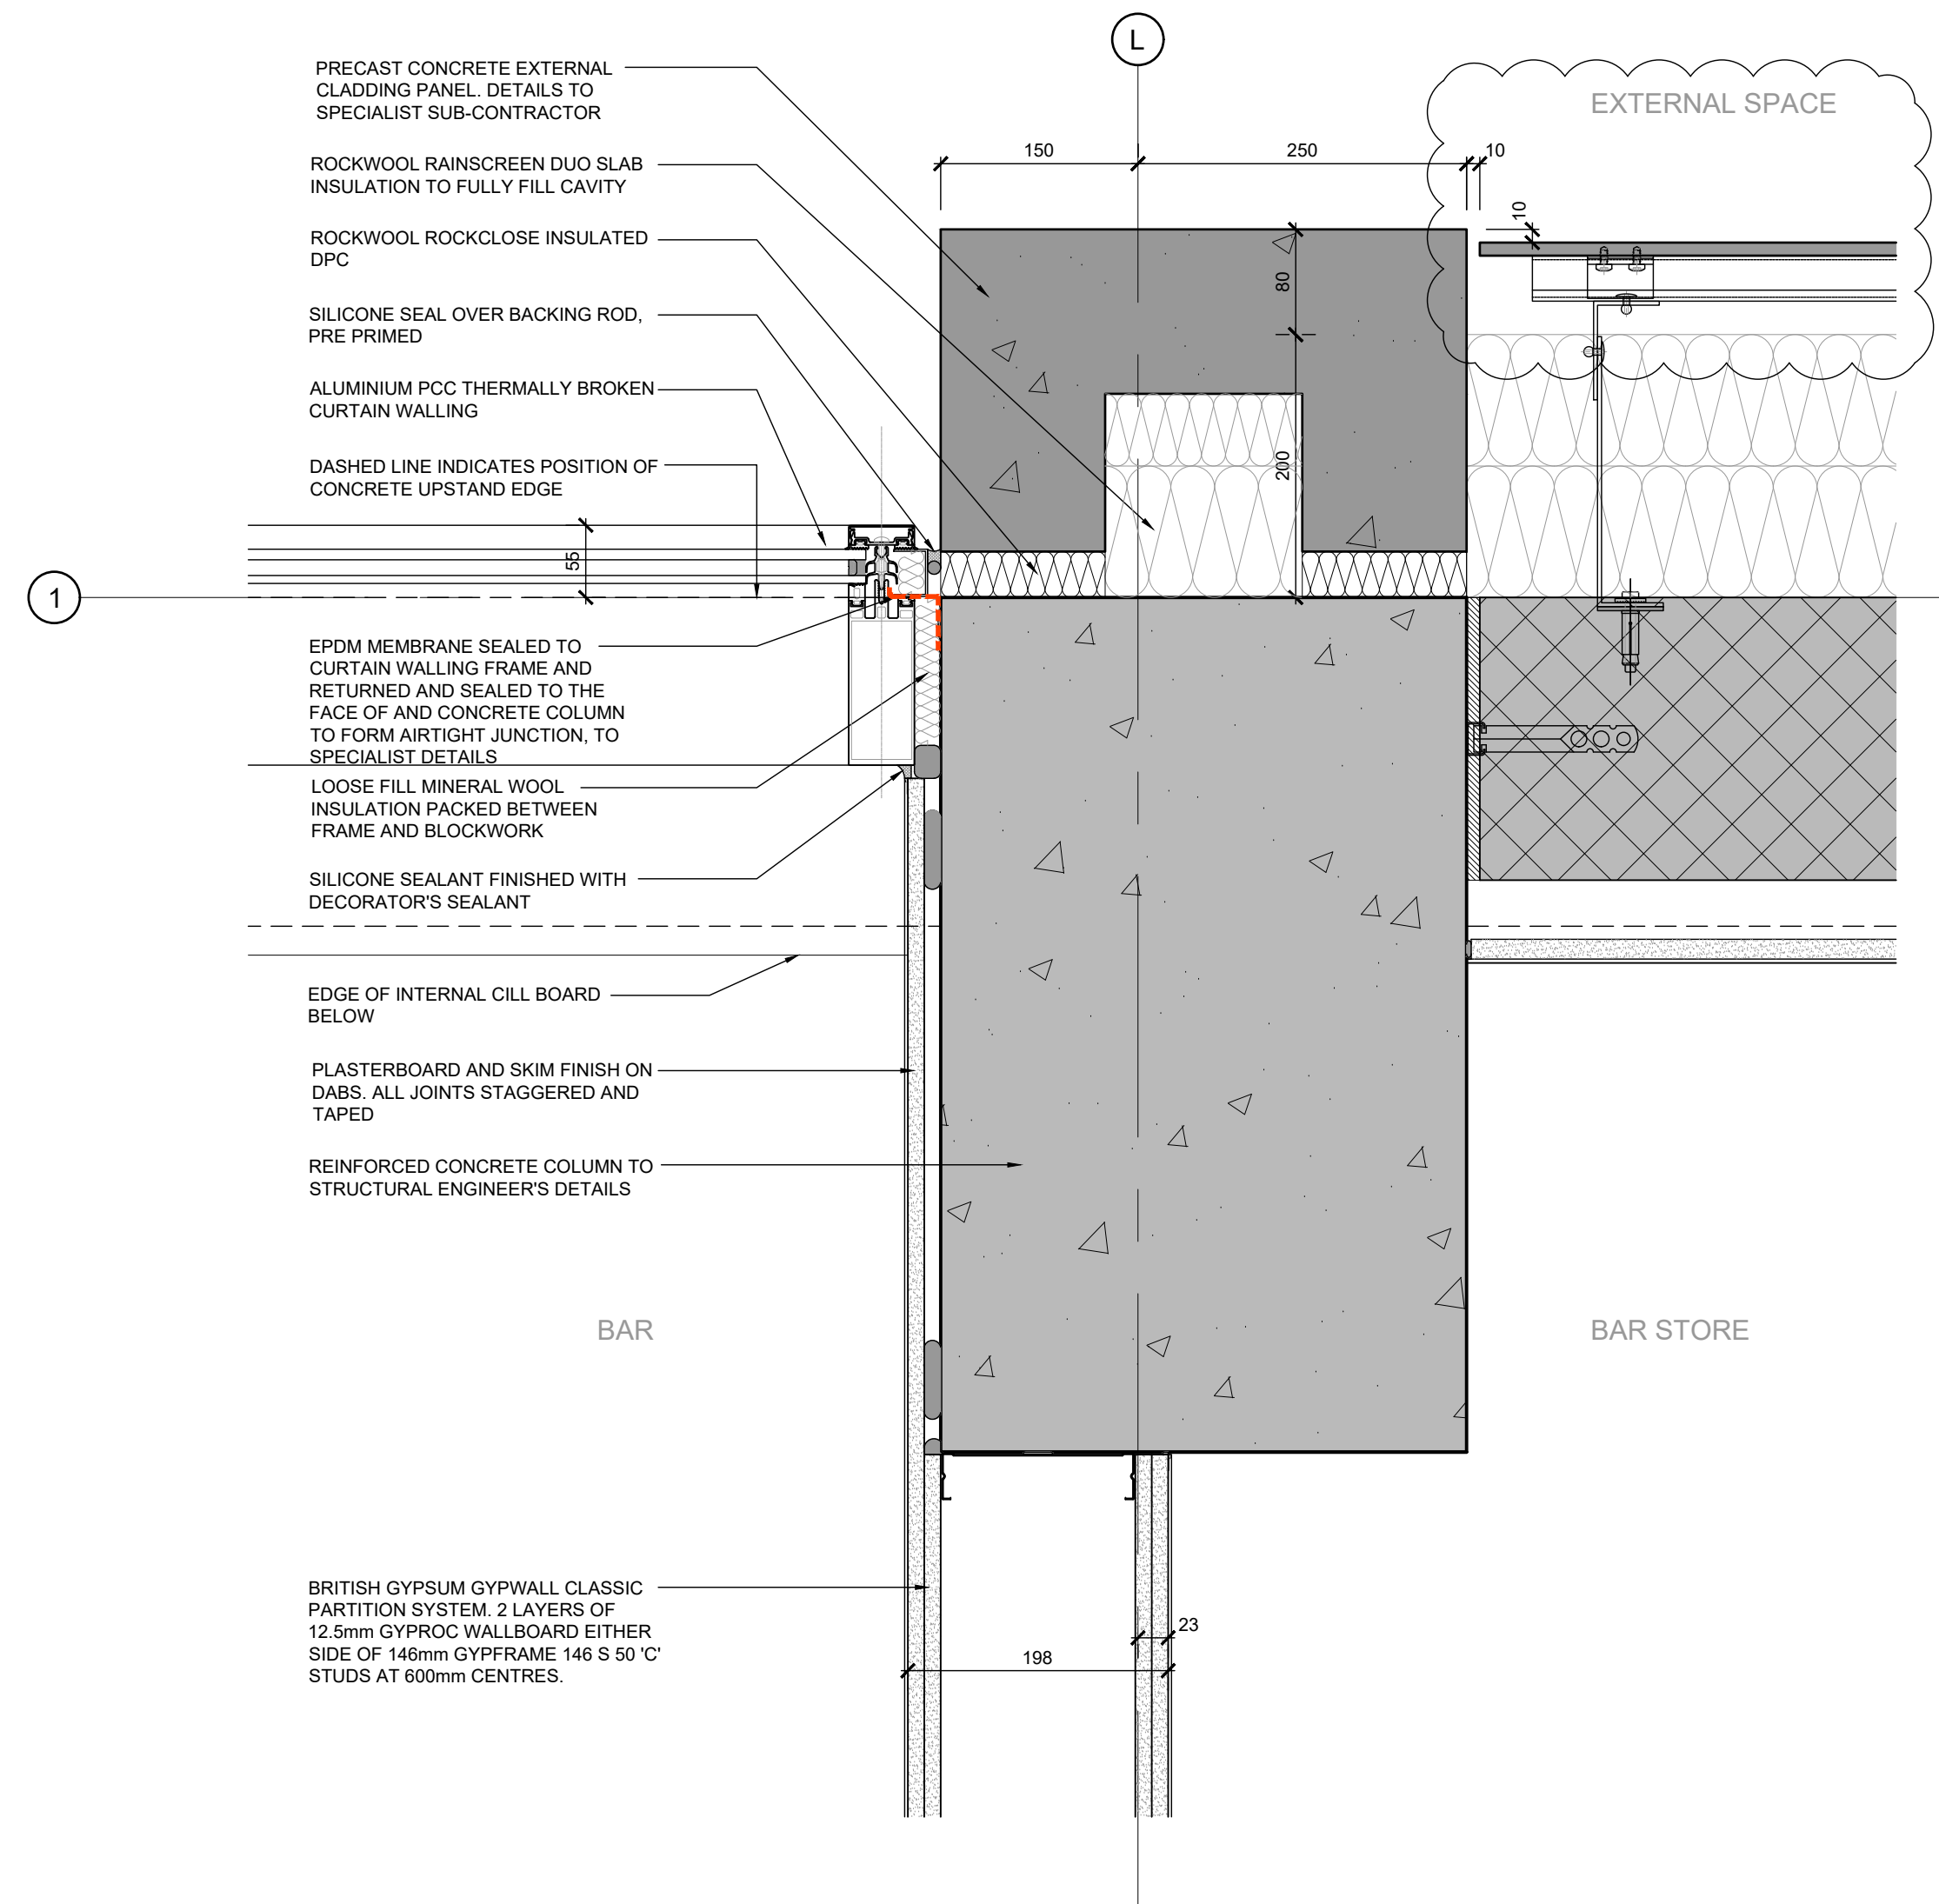


PLAN DETAIL '06'

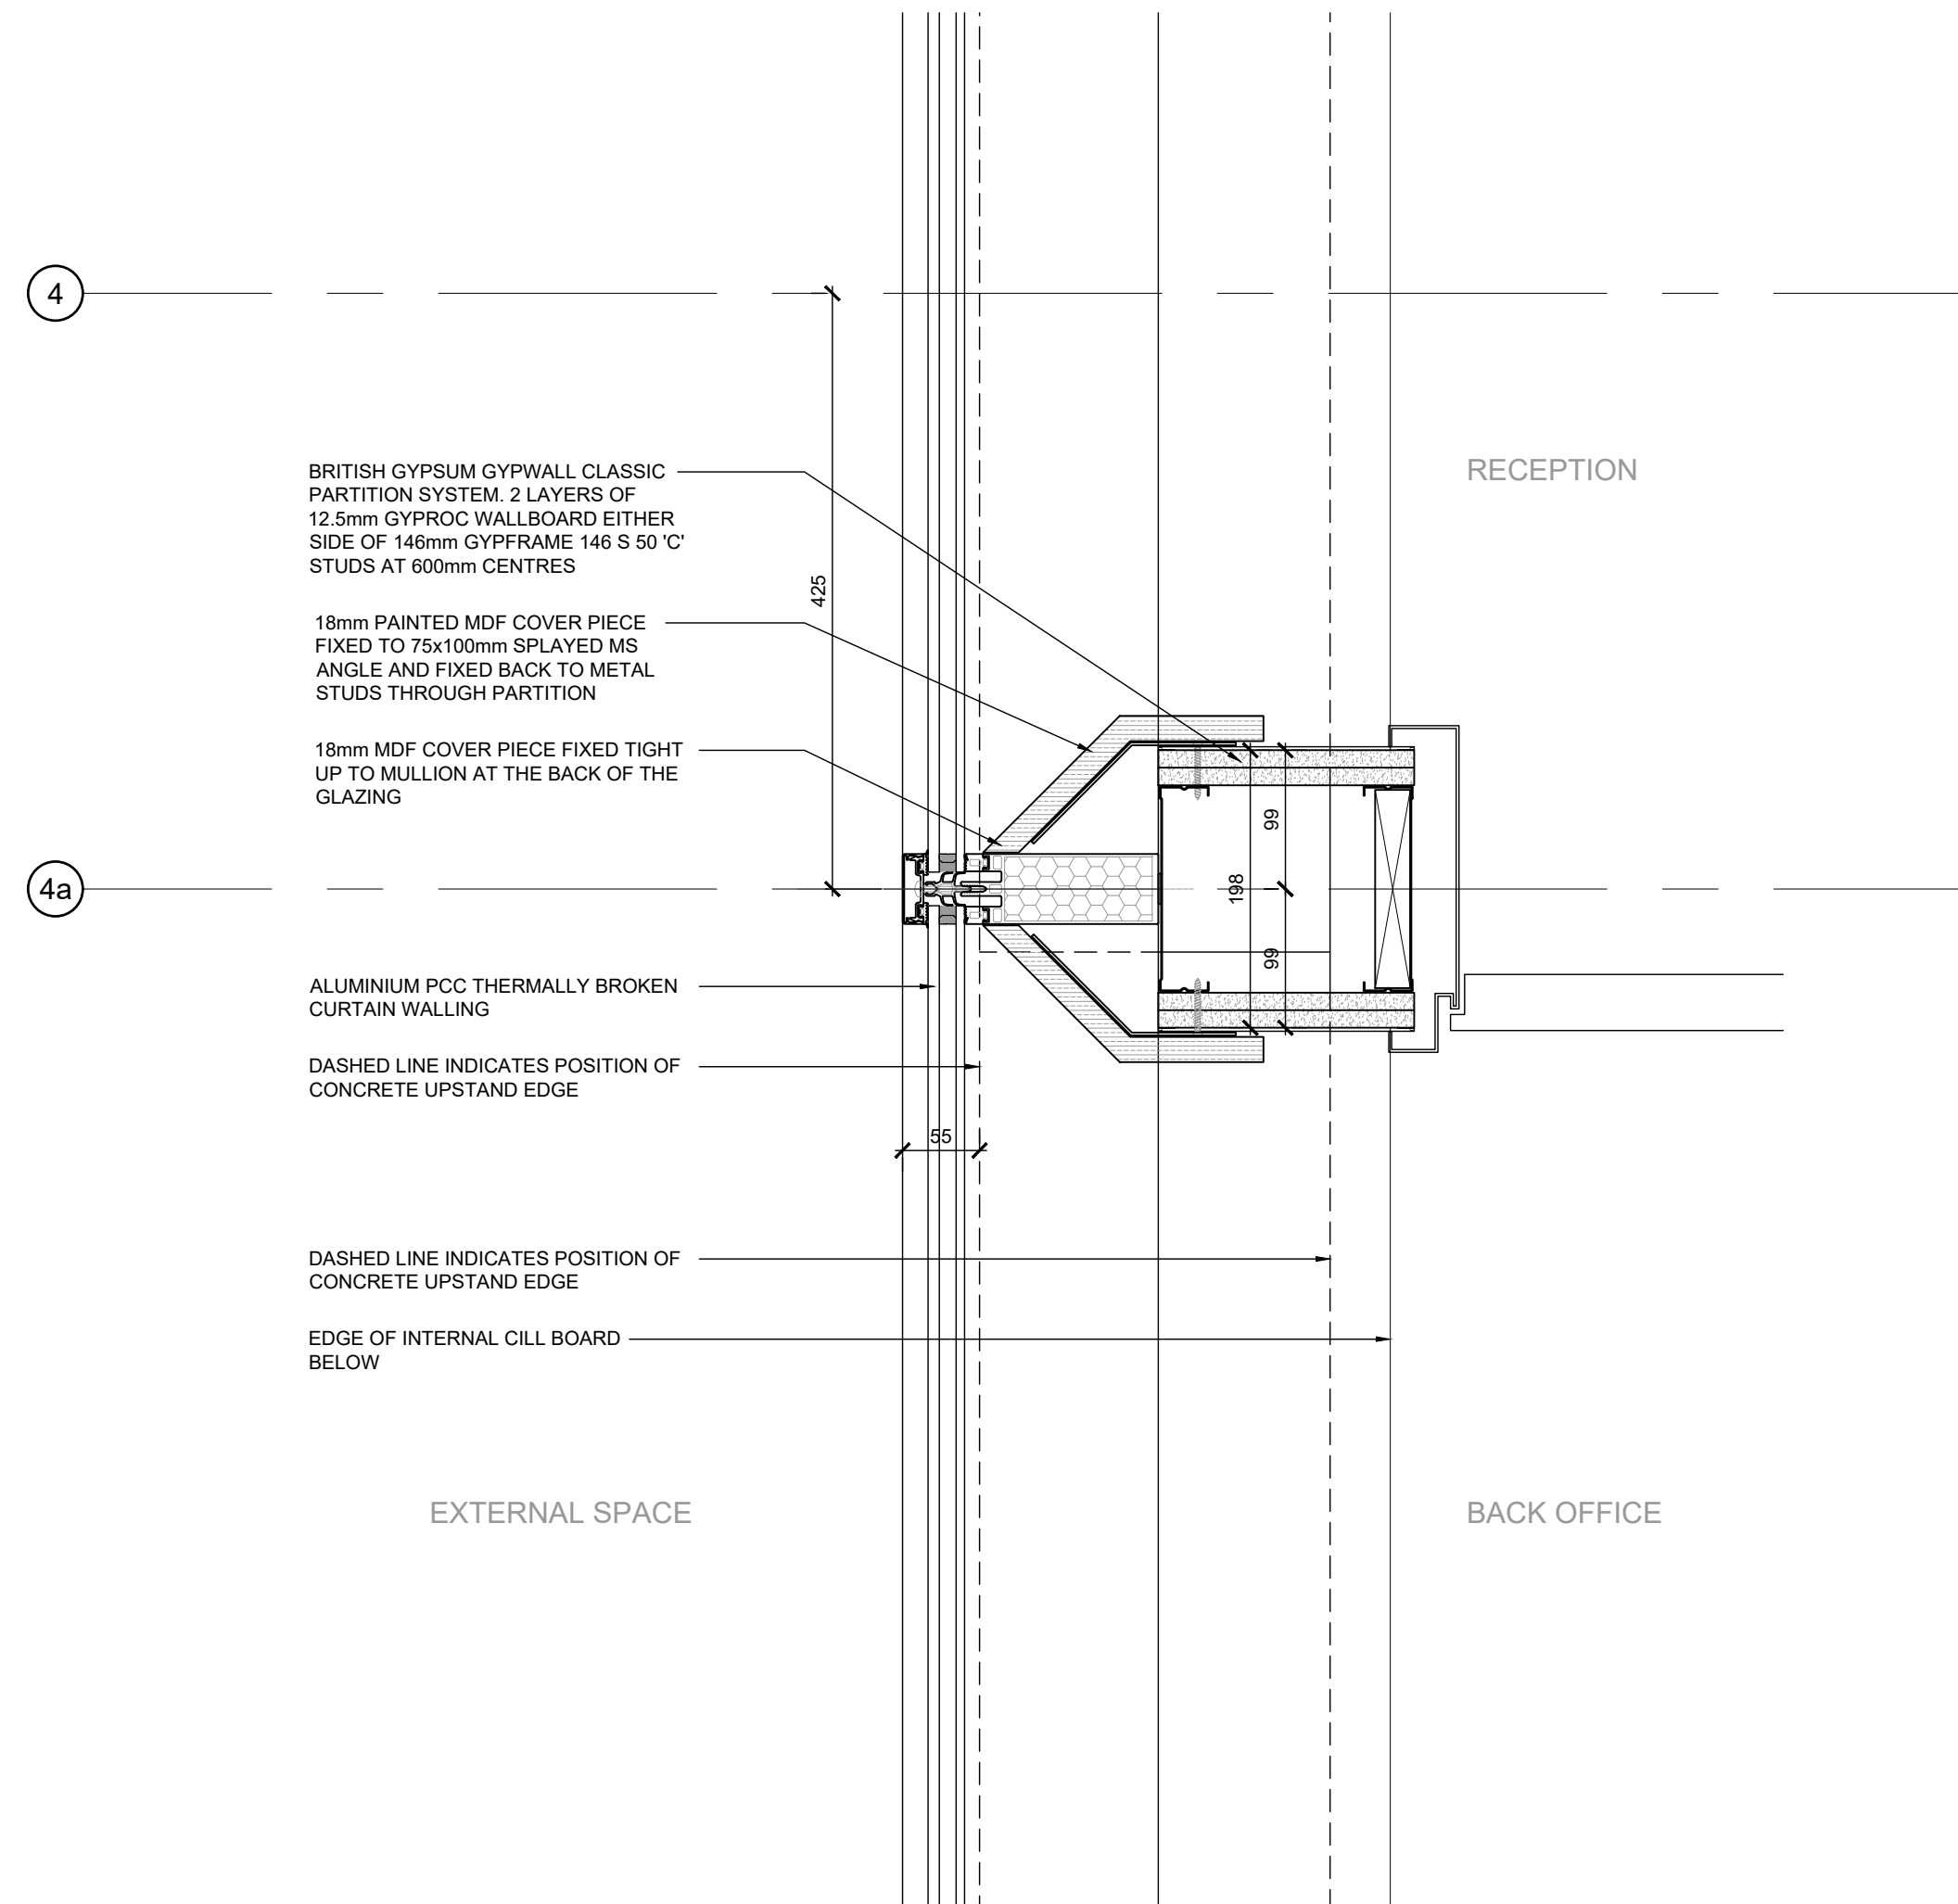


PLAN DETAIL '09'

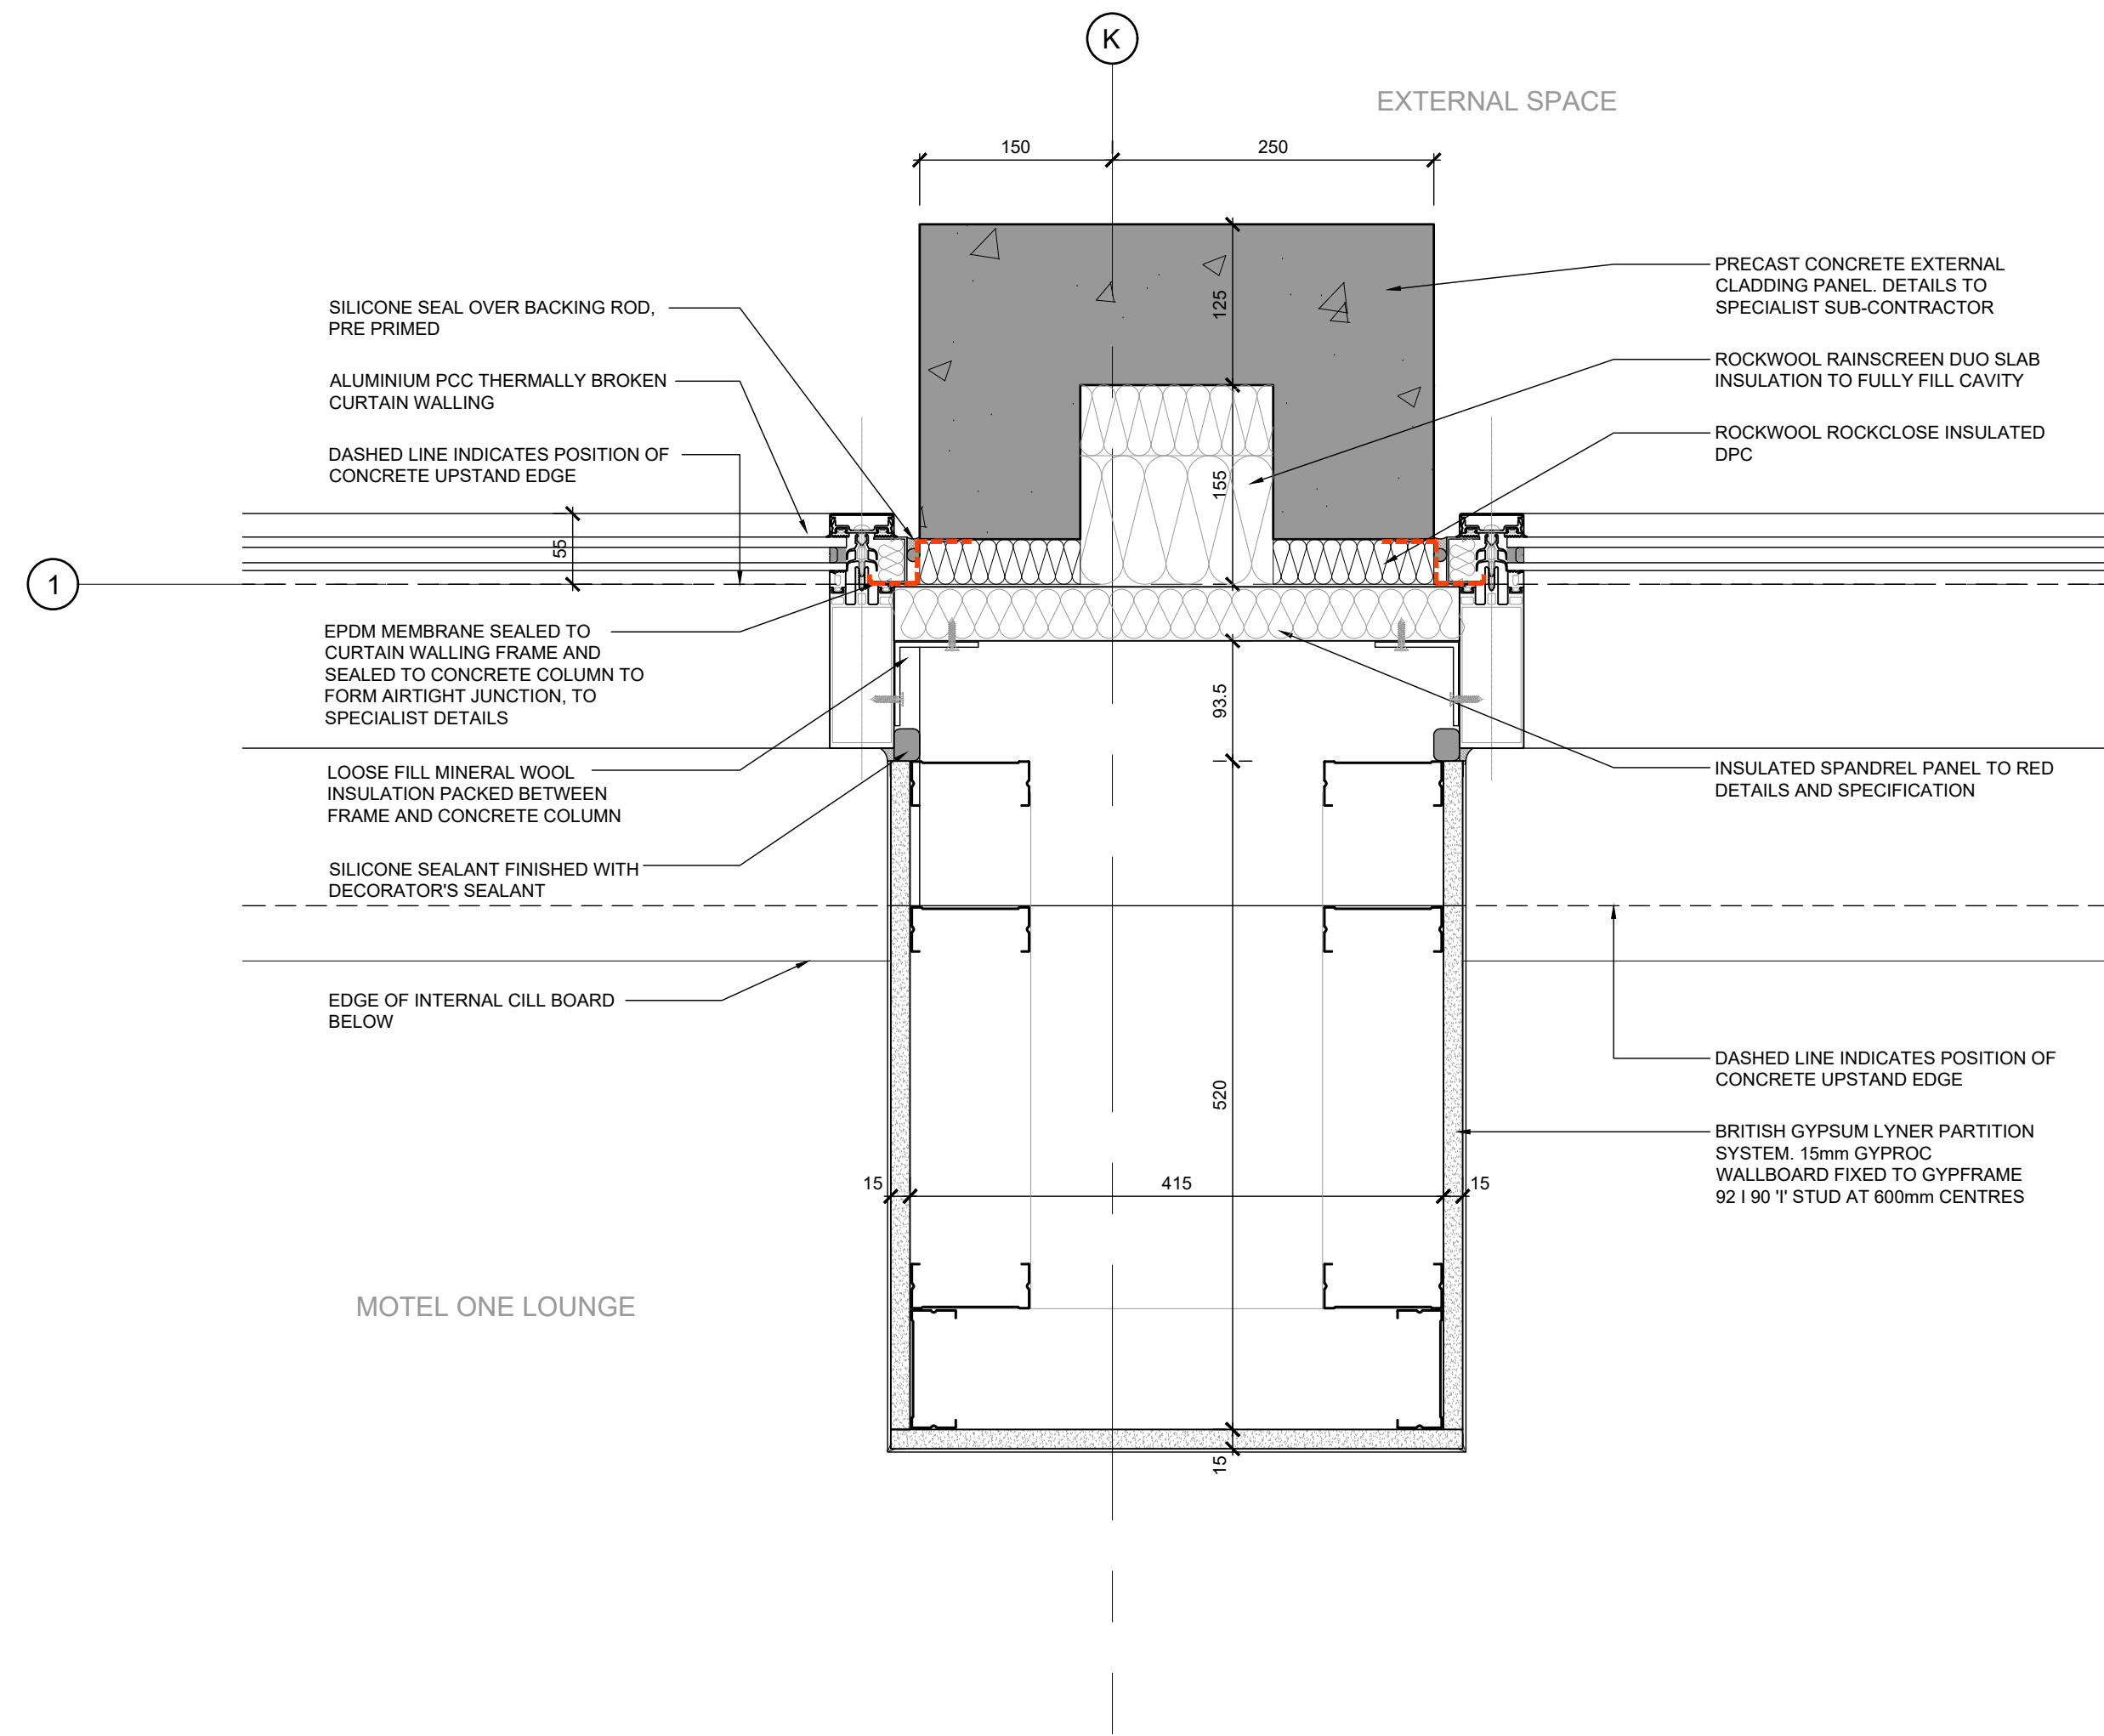


PLAN DETAIL '07'

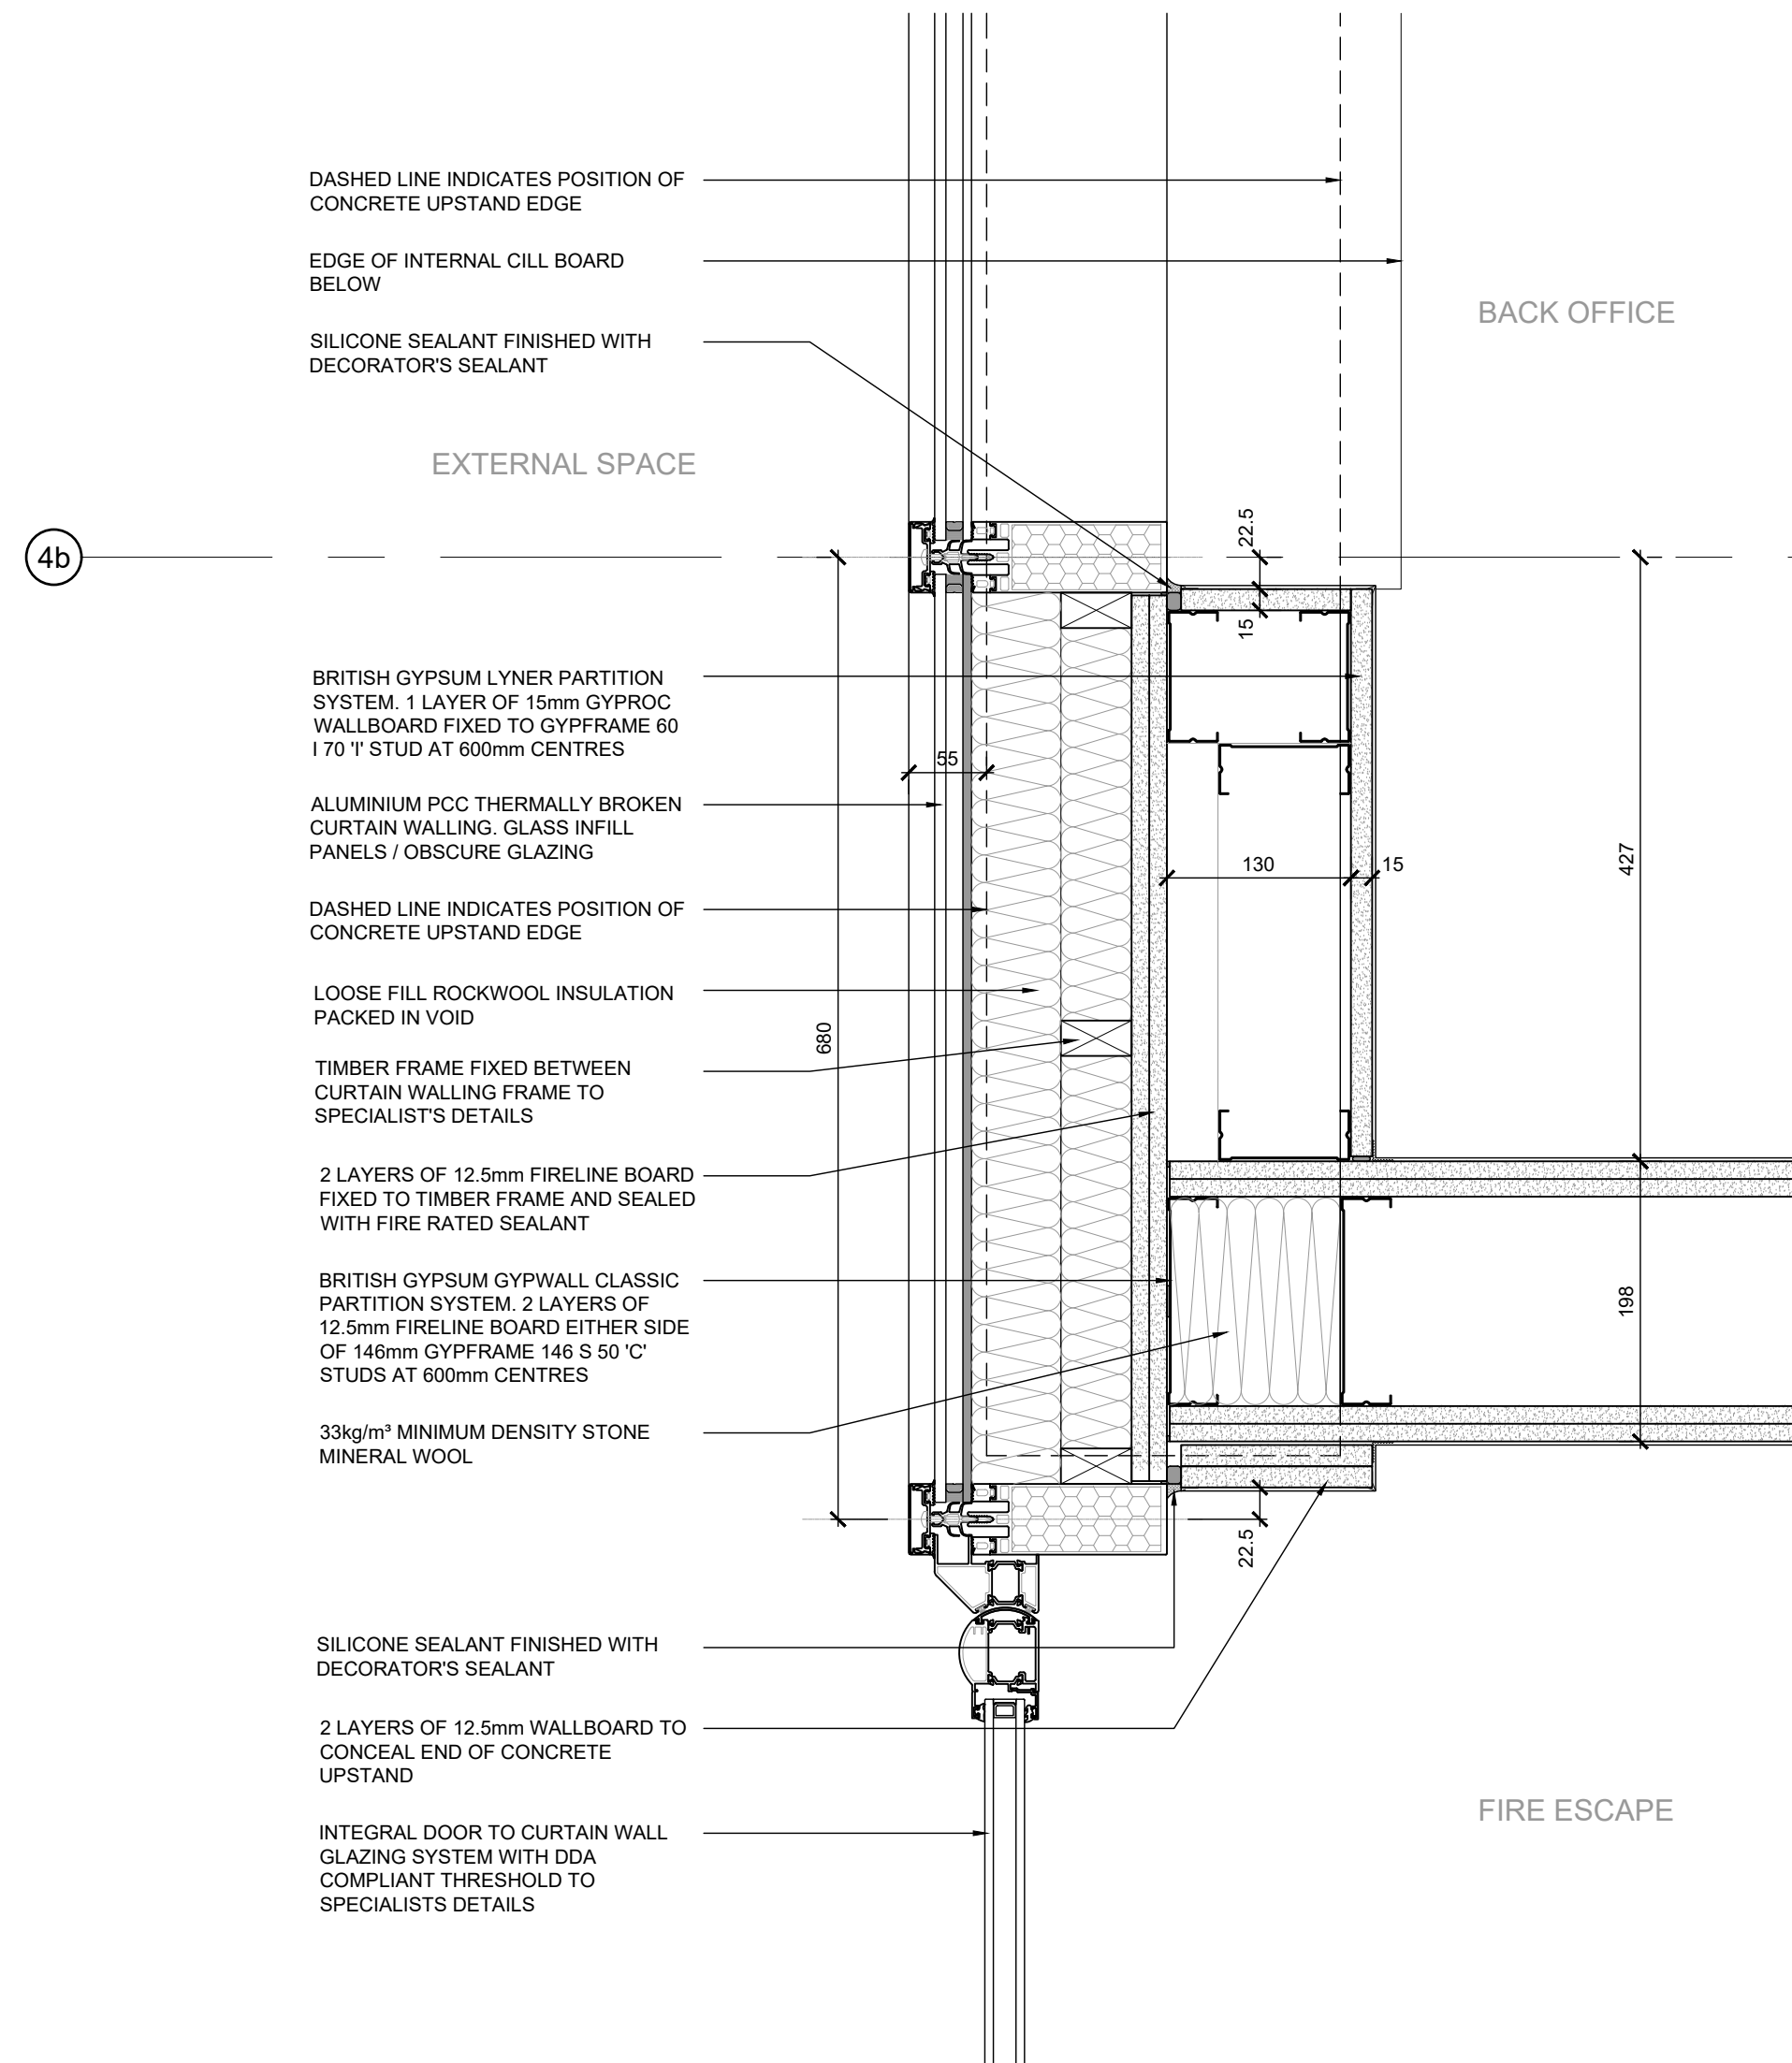


PLAN DETAIL '10'

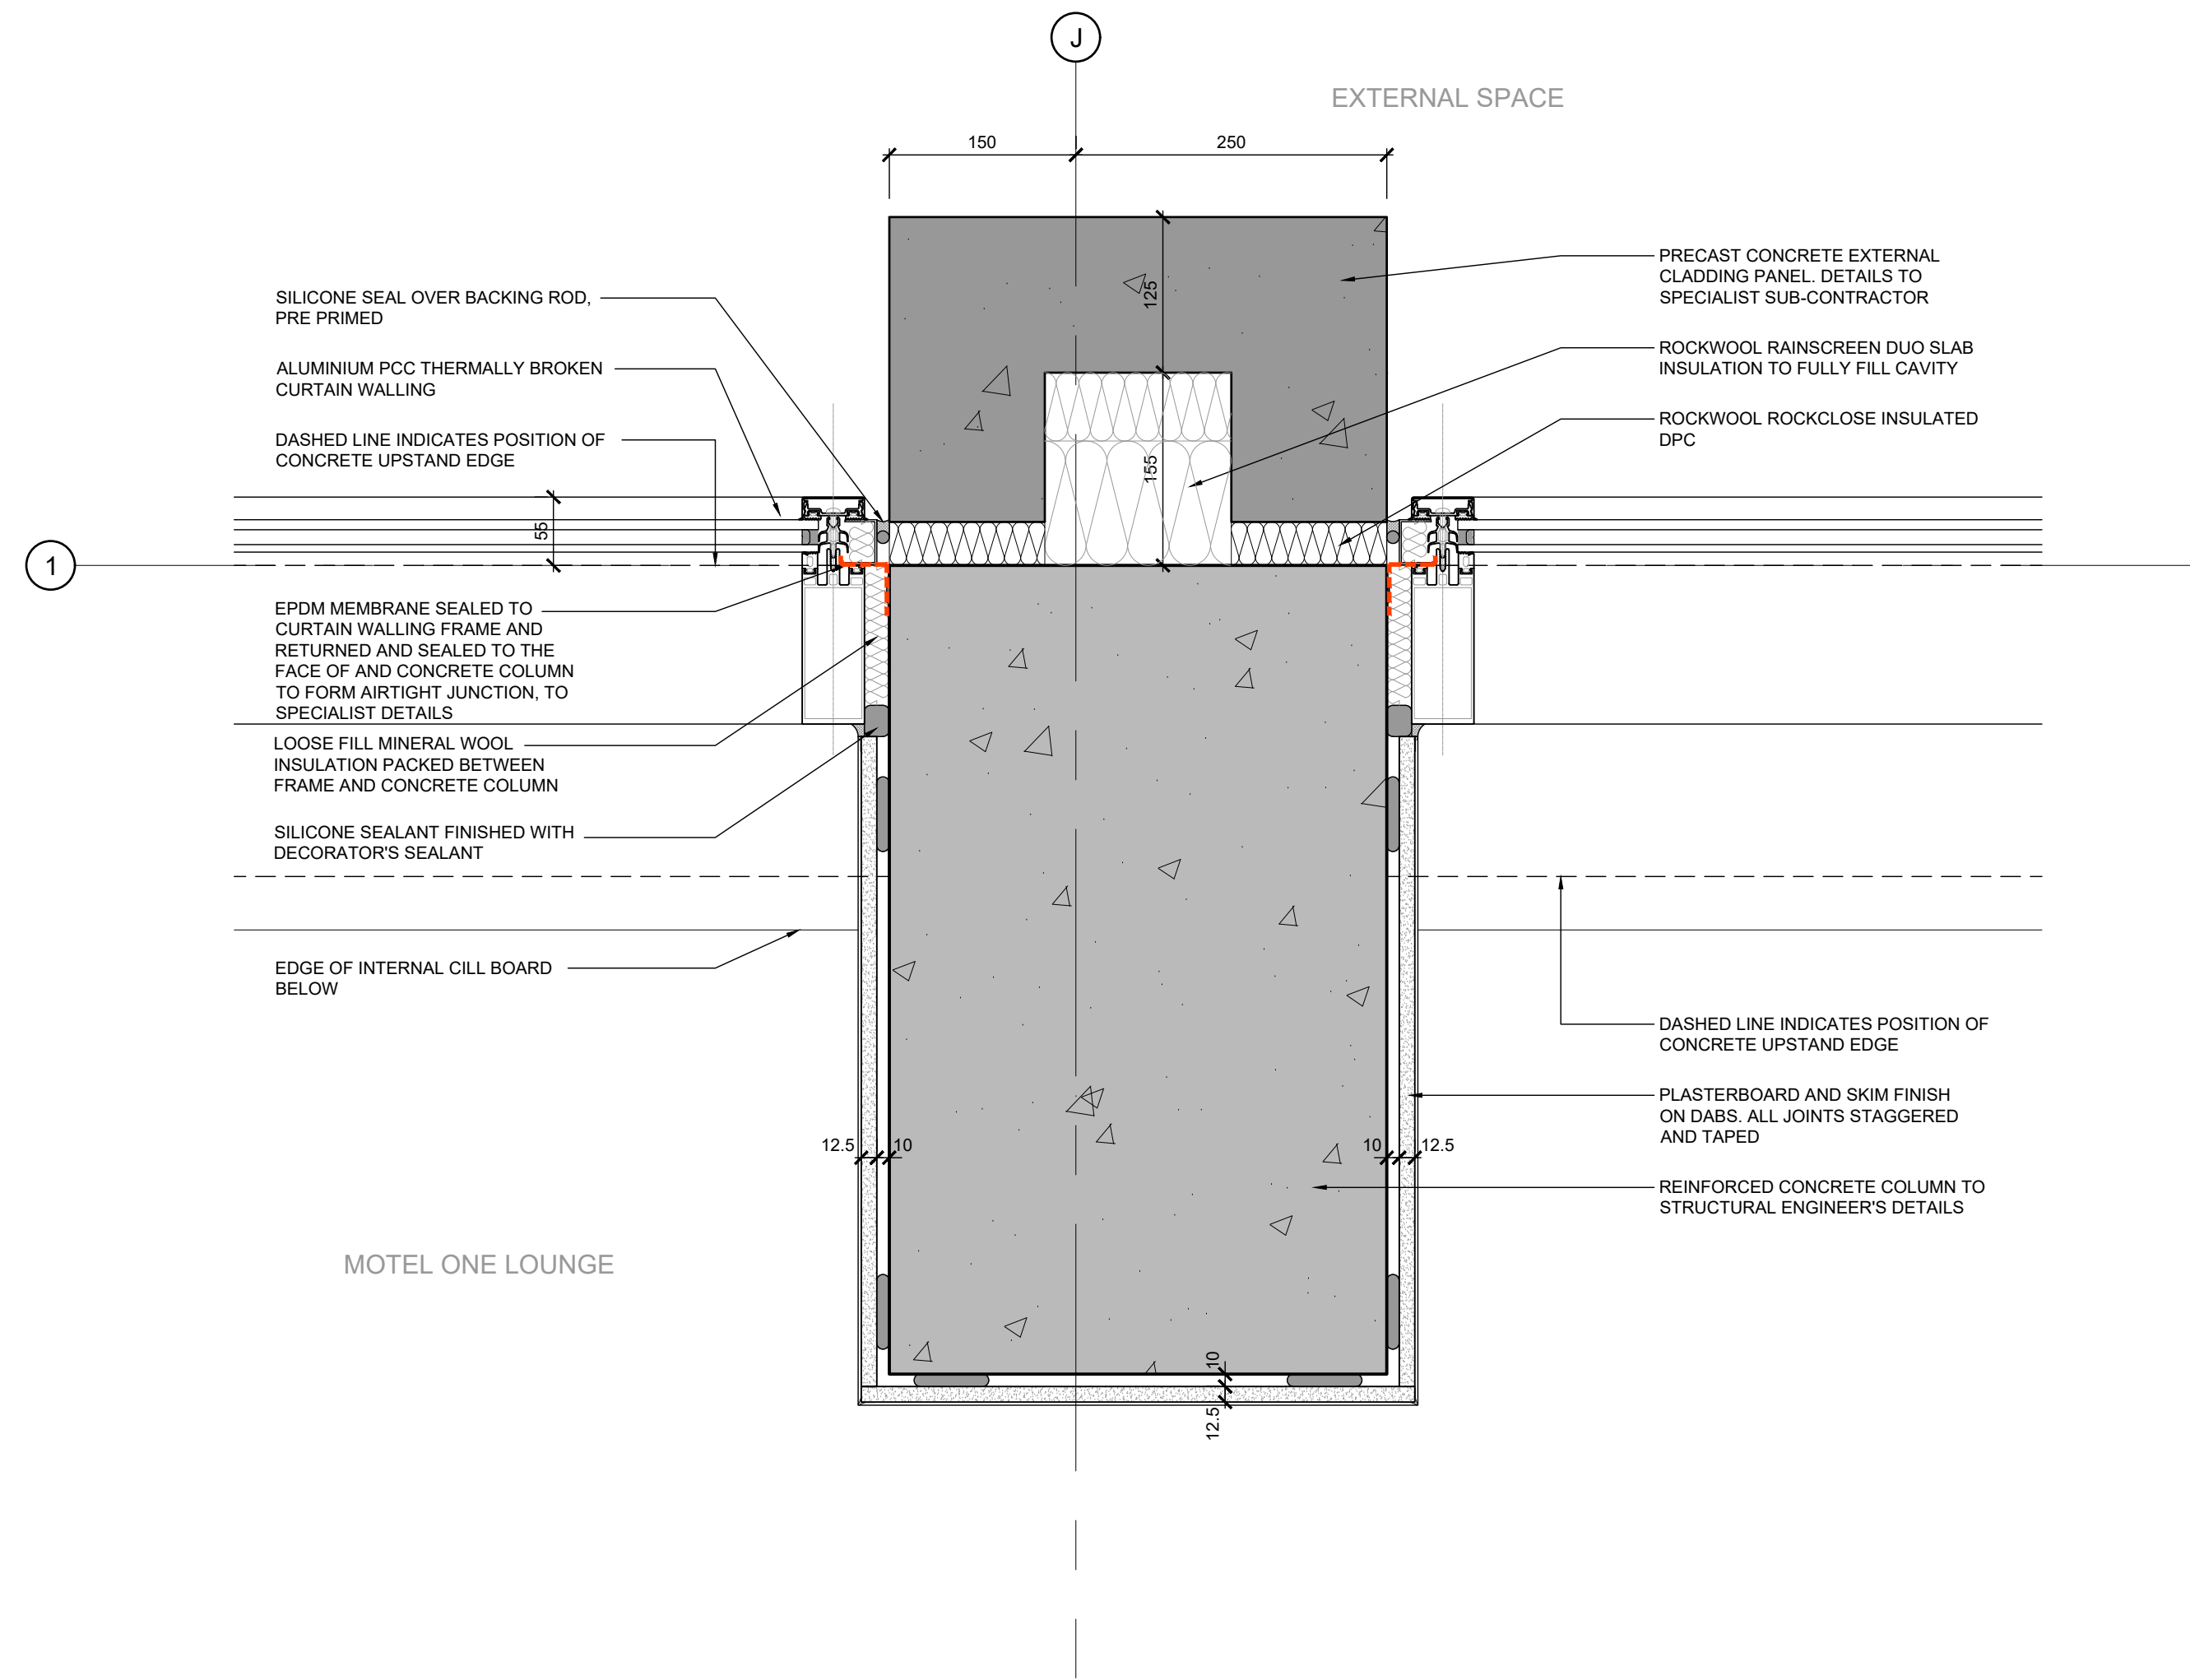

PLAN DETAIL '08'

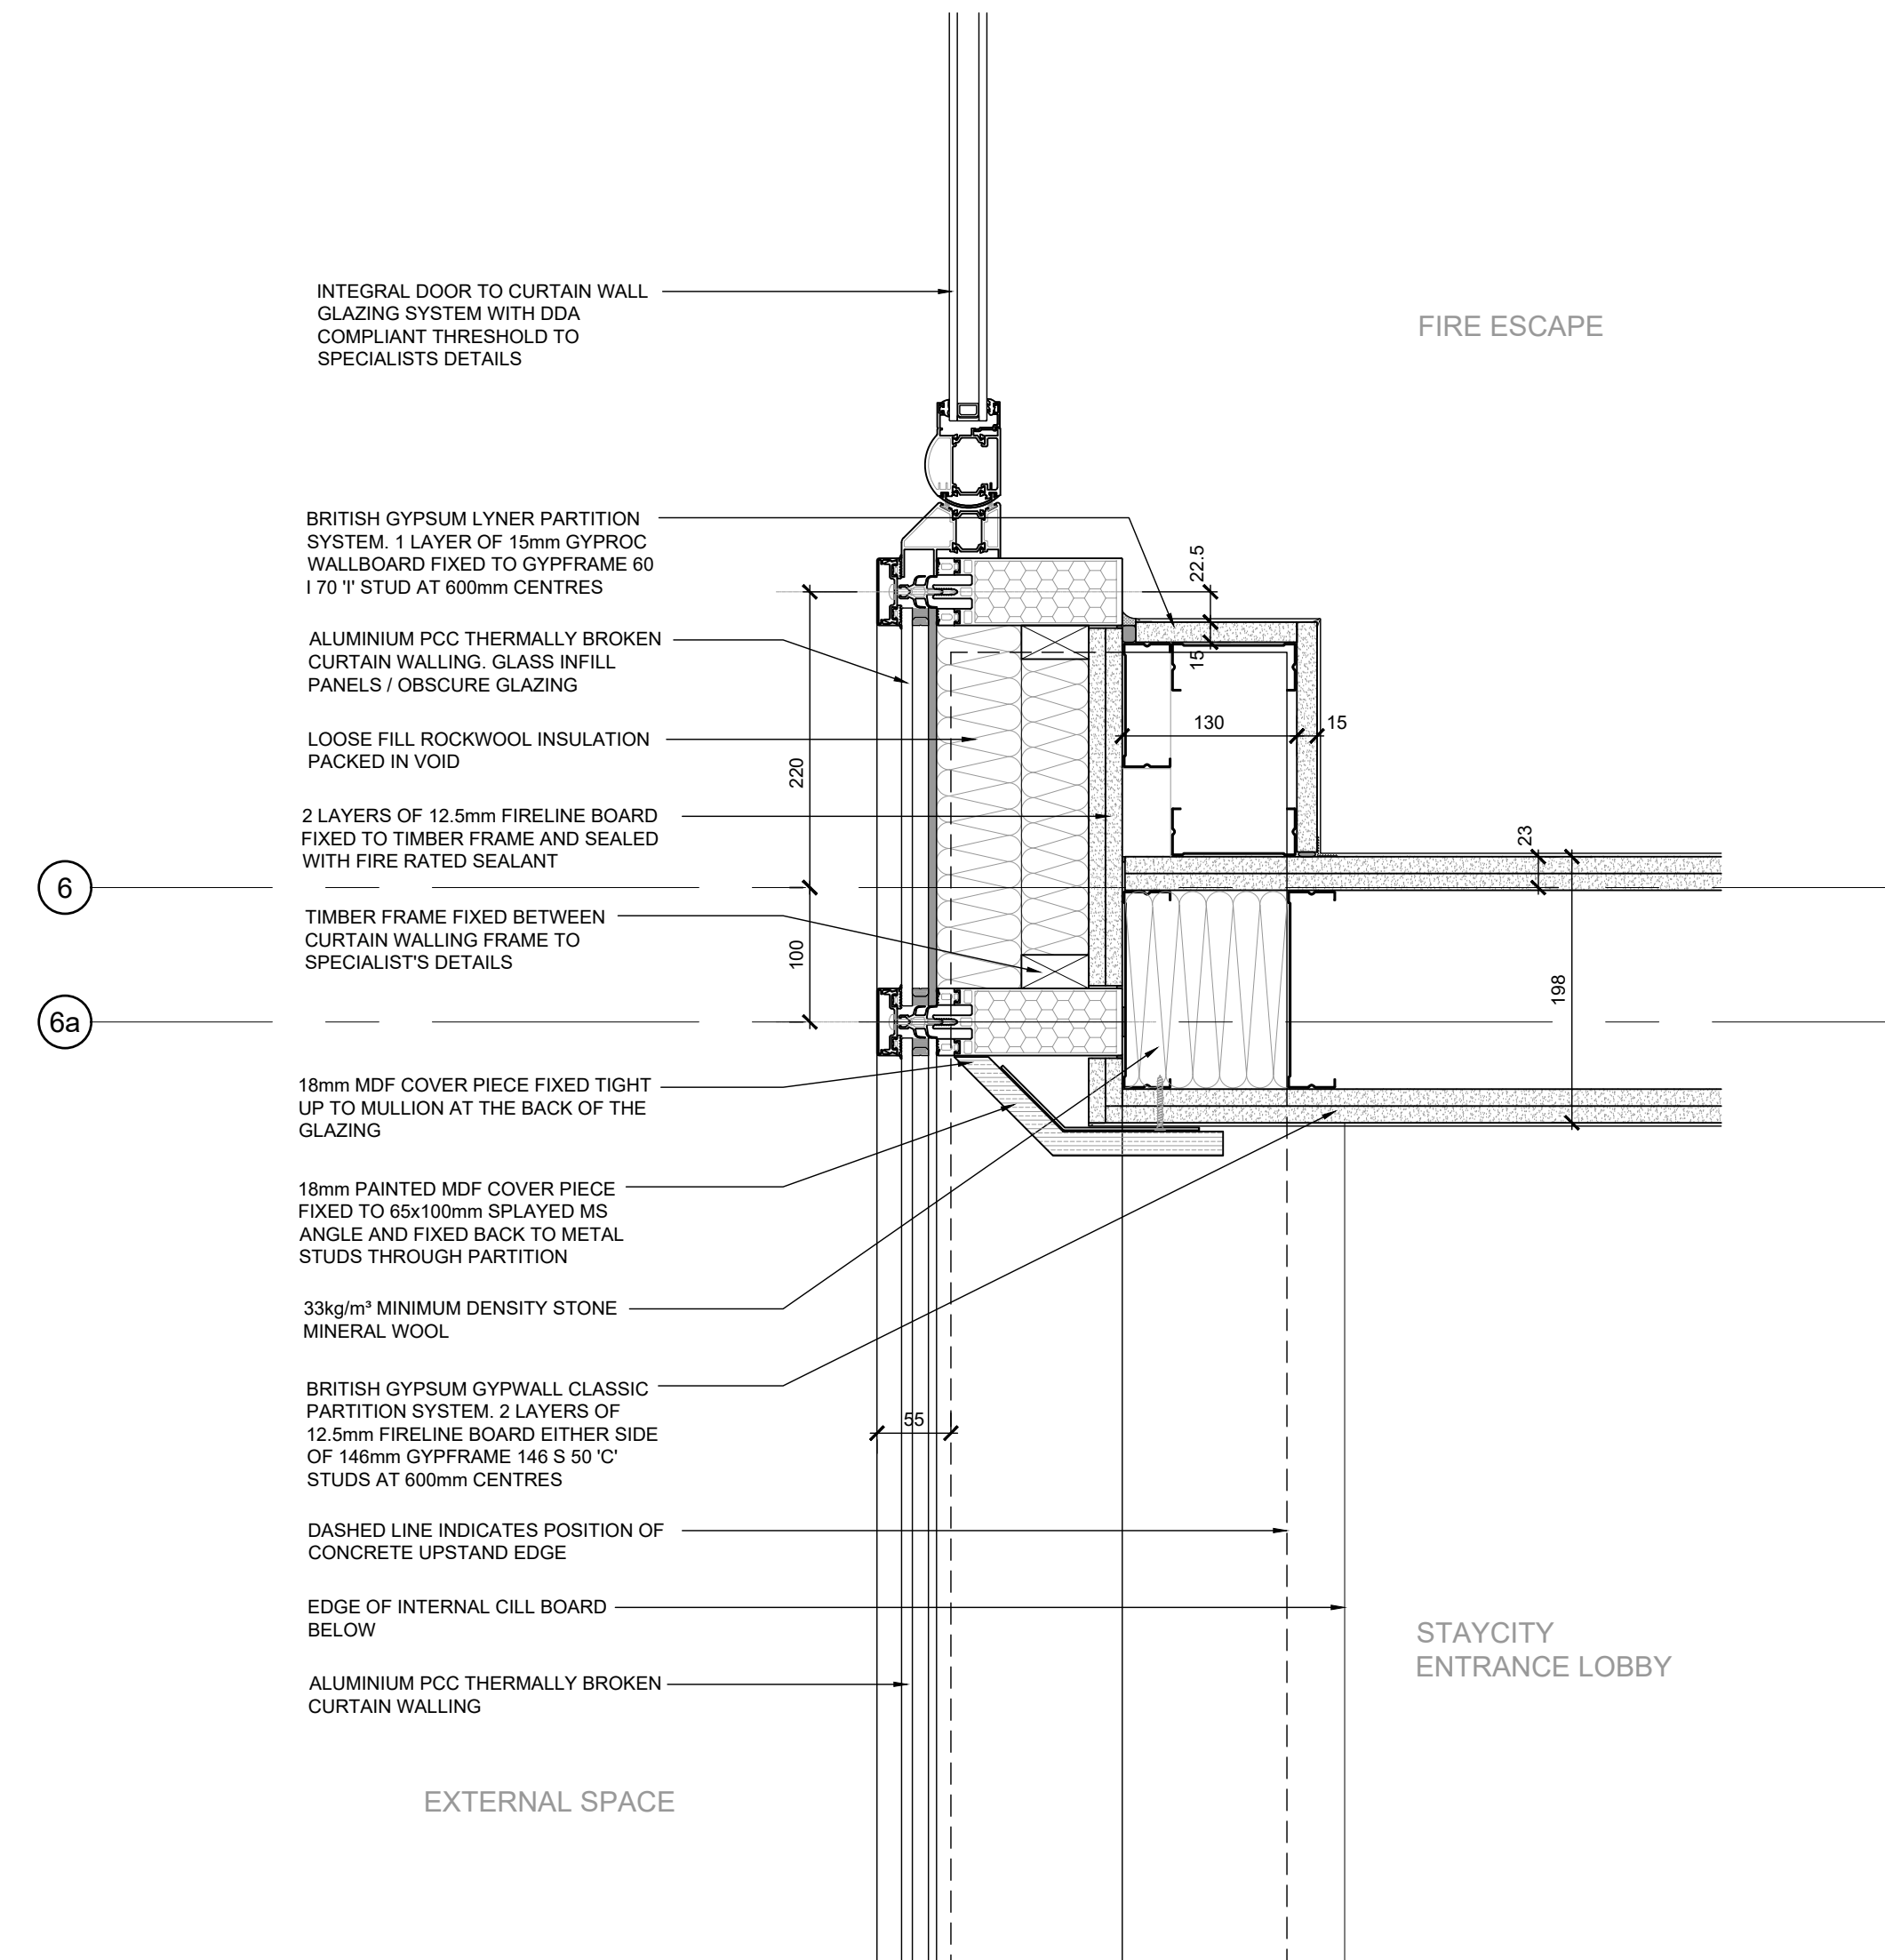

PLAN DETAIL '11'

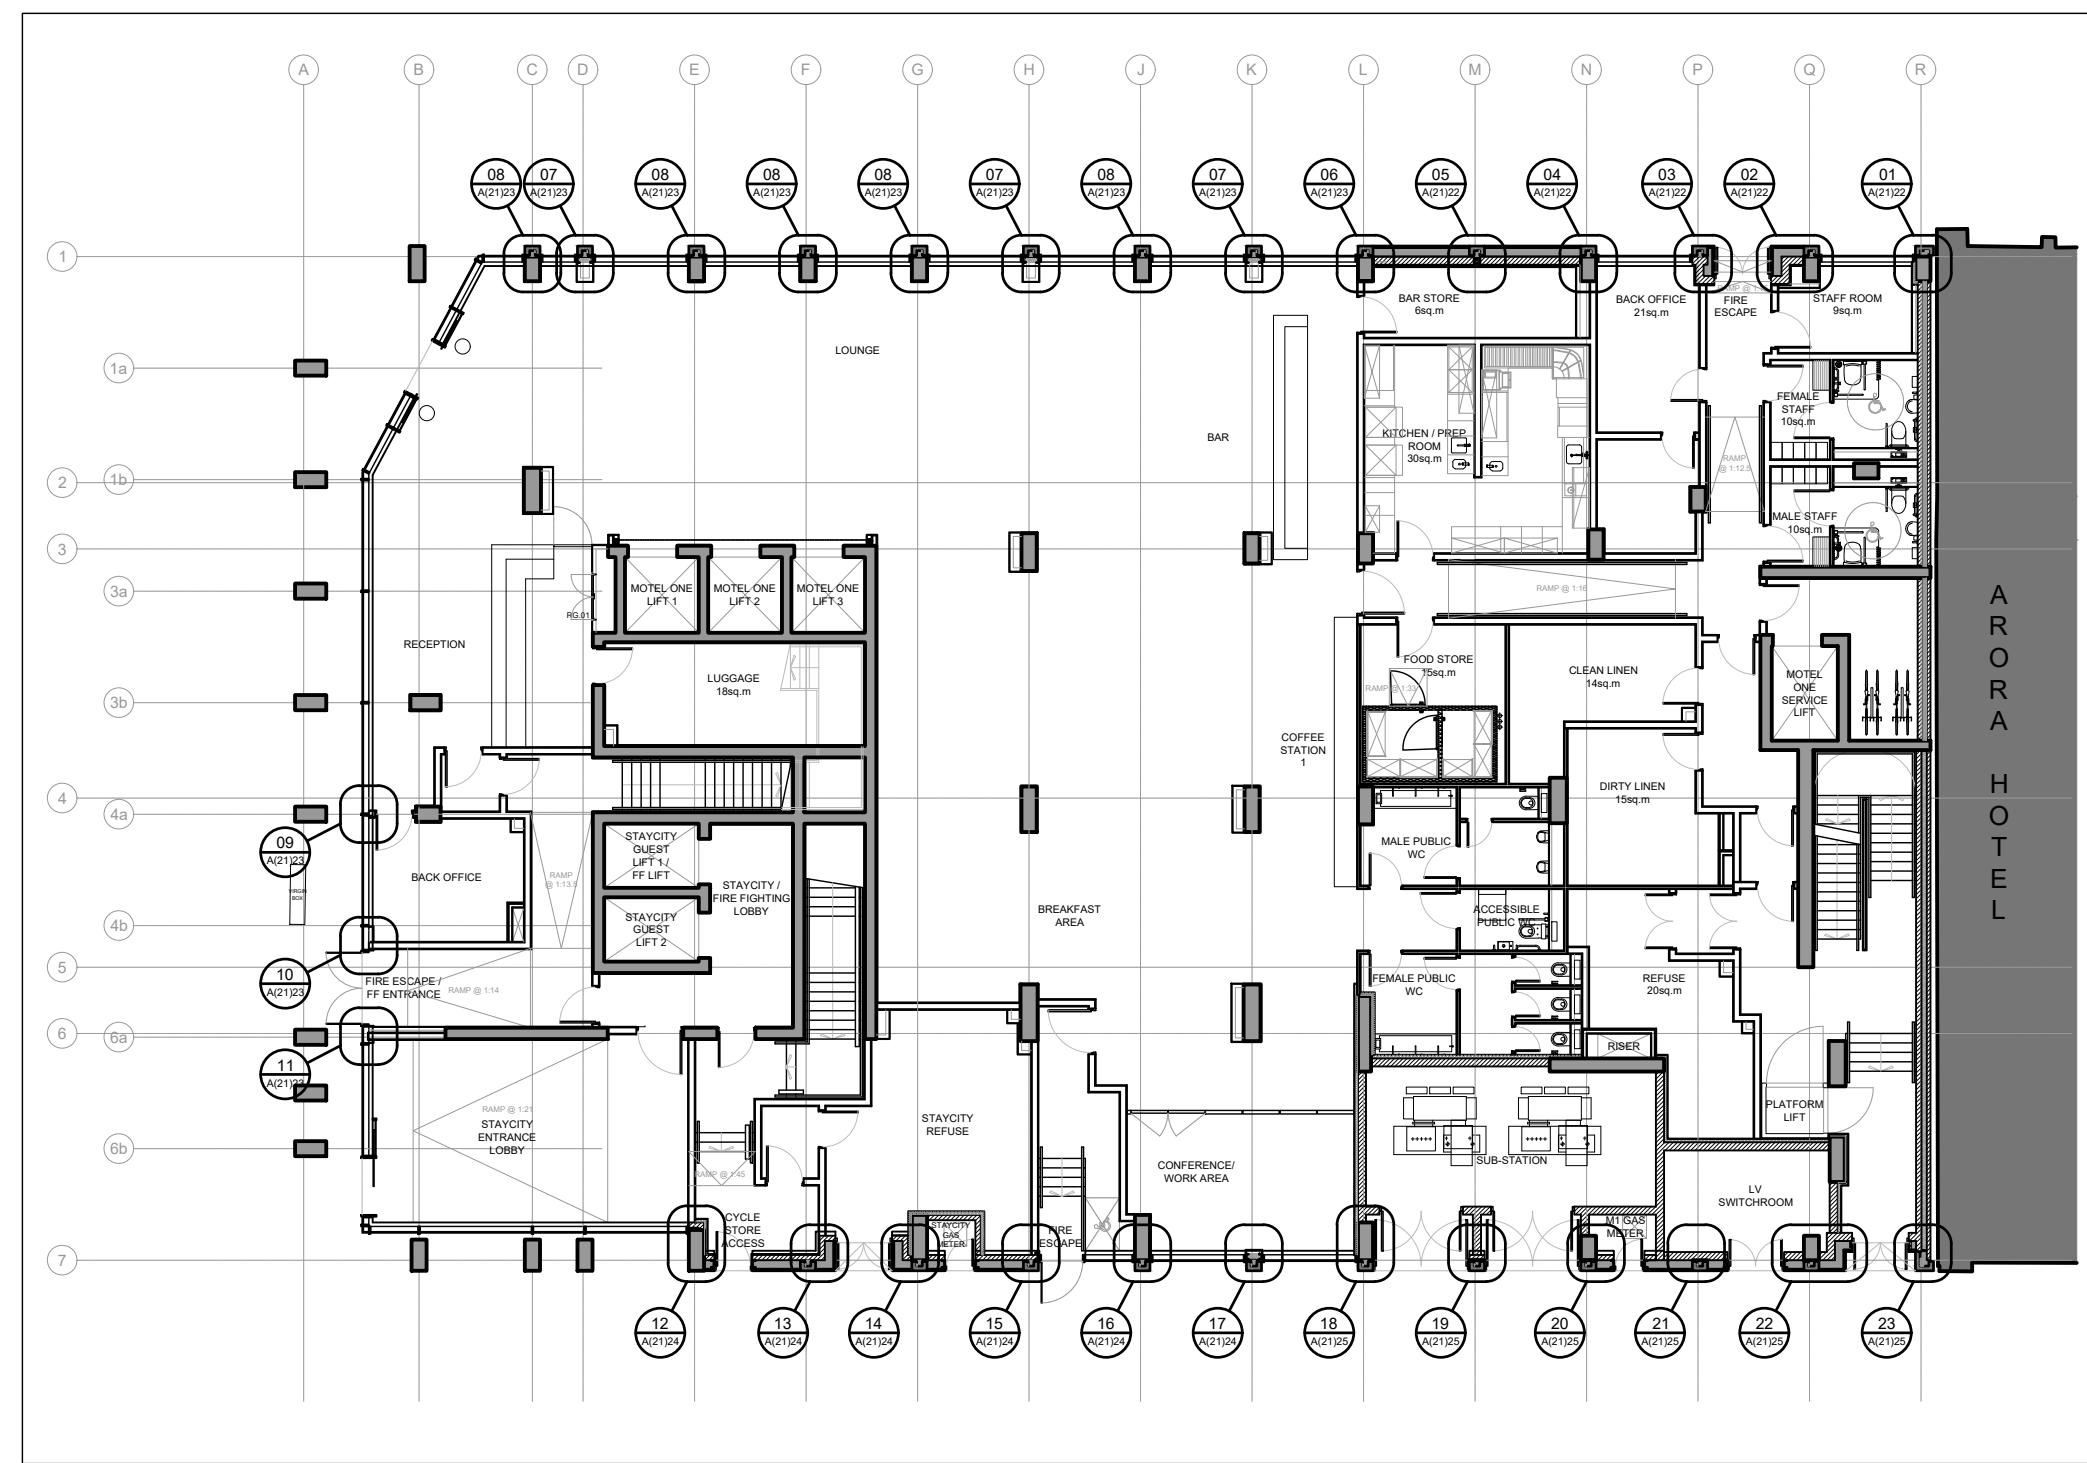

KEY PLAN - NTS

GENERAL NOTES:

ALL DIMENSIONS ARE TO BE CHECKED ON SITE WITH ANY DISCREPANCIES REPORTED TO THE ARCHITECT PRIOR TO THE WORKS BEING CARRIED OUT.

ALL WORKS ARE TO BE IN ACCORDANCE WITH THE PLANNING APPROVAL AND ANY SUBSEQUENT APPROVED LOCAL AUTHORITY PLANNING CORRESPONDENCE INCLUDING DRAWINGS, DOCUMENTS AND REPORTS.

ALL WORKS ARE TO COMPLY WITH THE BUILDING REGULATIONS, BRITISH STANDARDS, CODE OF PRACTICE, AND ANY LOCAL STATUTORY REQUIREMENTS.

ALL WORKS ARE TO COMPLY WITH CURRENT HEALTH AND SAFETY LEGISLATION, H.S.E. RECOMMENDATIONS/GUIDANCE AND THE CURRENT C.D.M. REGULATIONS.

THIS DRAWING IS TO BE READ IN CONJUNCTION WITH LEACH RHODES WALKER ARCHITECTS GENERAL ARRANGEMENT (L CODE) DRAWINGS, TOGETHER WITH RELEVANT DETAILED (A CODE) DRAWINGS AND SPECIFICATIONS.

FOR ALL STRUCTURAL WORKS REFER TO THE STRUCTURAL ENGINEERS INFORMATION.

FOR ALL MECHANICAL AND ELECTRICAL WORKS REFER TO THE MECHANICAL AND ELECTRICAL ENGINEERS INFORMATION.

FOR ALL ABOVE GROUND DRAINAGE WORKS REFER TO THE PUBLIC HEALTH ENGINEERS INFORMATION.

ALL PRODUCTS SPECIFIED ARE TO BE INSTALLED STRICTLY IN ACCORDANCE WITH THE MANUFACTURERS RECOMMENDATIONS, SPECIFICATION AND DETAILS.

1	CLADDING PANEL SETTING OUT AMENDED TO 1:10	MD	REV	06.02.20
2	FORM NOTE AND DETAIL AMENDED	MD	PS	06.04.18
3	AMENDMENT MADE TO 1:10 STRUCTURAL	MD	PS	20.11.18
4	ENGINEER COMMENTS	MD	PS	15.10.18
5	CONCRETE COLUMN VOID INSULATION AND Cavity CLOSURE AMENDED PLAN DETAIL 07	MD	PS	15.10.18
6	BLACKWORK REVISED TO SPEC	MD	PS	15.10.18

DO NOT SCALE OFF THIS DRAWING

© LEACH RHODES WALKER 2017

LeachRhodesWalker
Architects

info@lrw.co.uk | www.lrw.co.uk
50 Deansgate Place Manchester M3 5LH
Manchester London Bucharest
+44 (0)161 833 0211 +44 (0)207 993 1363 +40 (21)650 4026

PROJECT	3 ST PETERS SQUARE MANCHESTER
PROJECT NO	7566
DRAWING NO	A(21)23
REV	D
DATE	06.08.18
BY	RB
CHECKED BY	PS
SCALE	1:5 @ A0
PURPOSE OF ISSUE	FOR CONSTRUCTION
APPROVED BY	APPROVED