
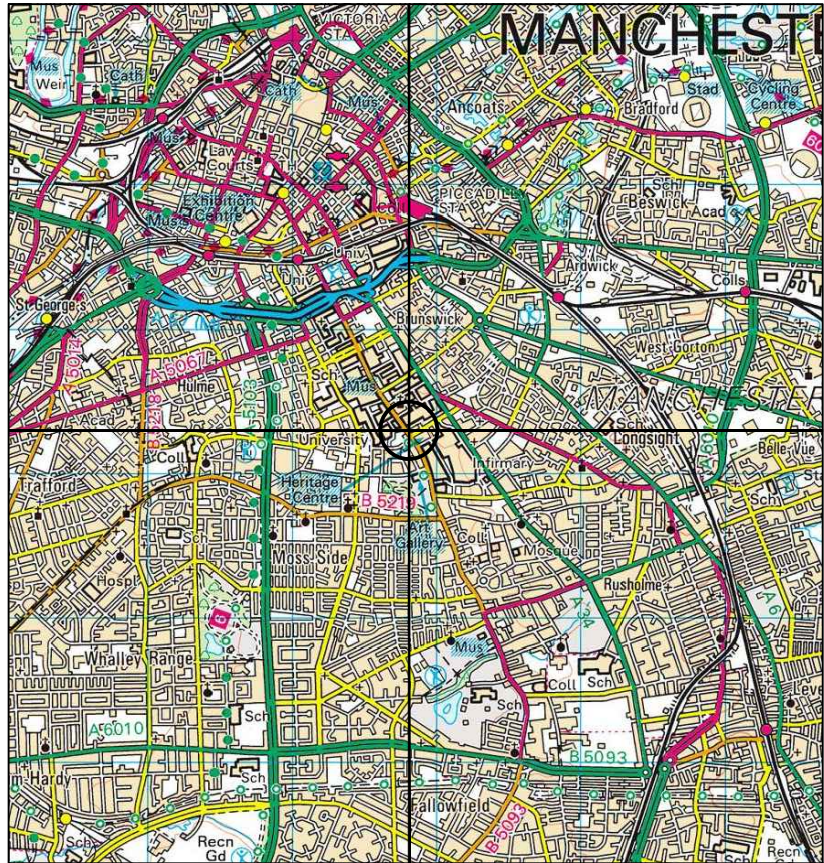
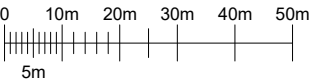


SITE LOCATION
SCALE 1:50000

Ordnance Survey map extract based upon Landranger map series with the permission of the controller of Her Majesty's Stationery Office.
Mono Consultants Limited licence no. ES100017753.
Crown copyright.

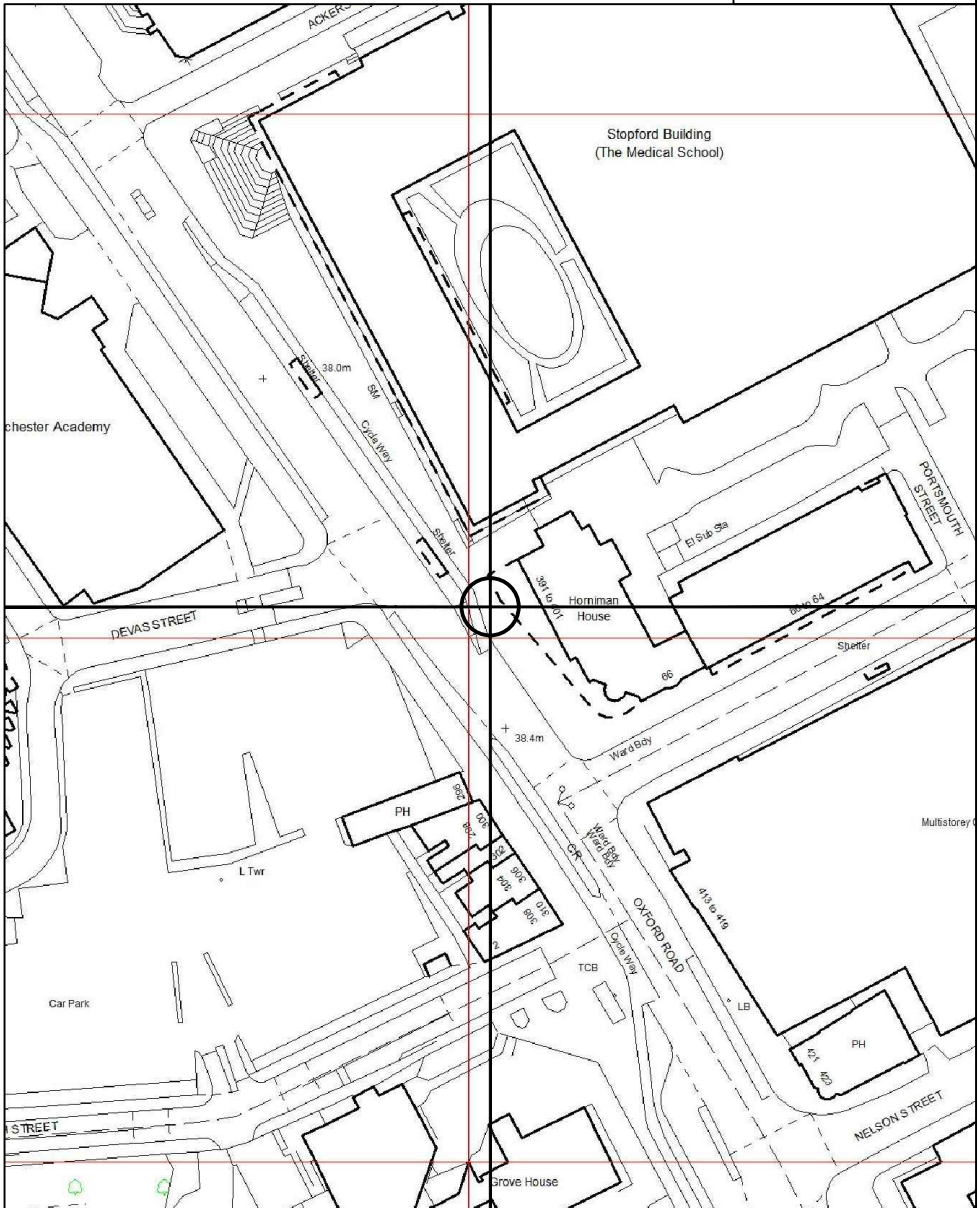

DETAILED SITE LOCATION
SCALE 1:1250

Ordnance Survey map extract based upon Landranger map series with the permission of the controller of Her Majesty's Stationery Office.
Mono Consultants Limited licence no. ES100017753.
Crown copyright.



E384,804 N396,306

GENERAL NOTES

Use written dimensions only, do not scale from drawing. Use latest revision of all referenced information.

C	17.02.21	Amend - New BT Streethub structure	ASE	JE
B	21.03.19	Amendment	ASE	JE
A	20.12.18	FIRST ISSUE	BCL	JE
Rev	Date	Description	Drawn	Chkd

mono **#** MONO CONSULTANTS LIMITED
70-76 Steam Packet House
Cross Street
Manchester, M2 4JG
t. 44 (0)161 839 8839
www.monoconsultants.com



DRAWING STATUS
PLANNING

CELL No. & Name
MAN019

SITE NAME
OS NO. 399-401 OXFORD ROAD,
MANCHESTER,
M13 9BL

DRAWING TITLE
SITE LOCATION MAPS

SCALE	AS SHOWN	DATE	17.02.2021
DRWAN	ASE	CHECKED	JE
DRAWING NUMBER	TITLE	REVISION	TITLE
001		C	