




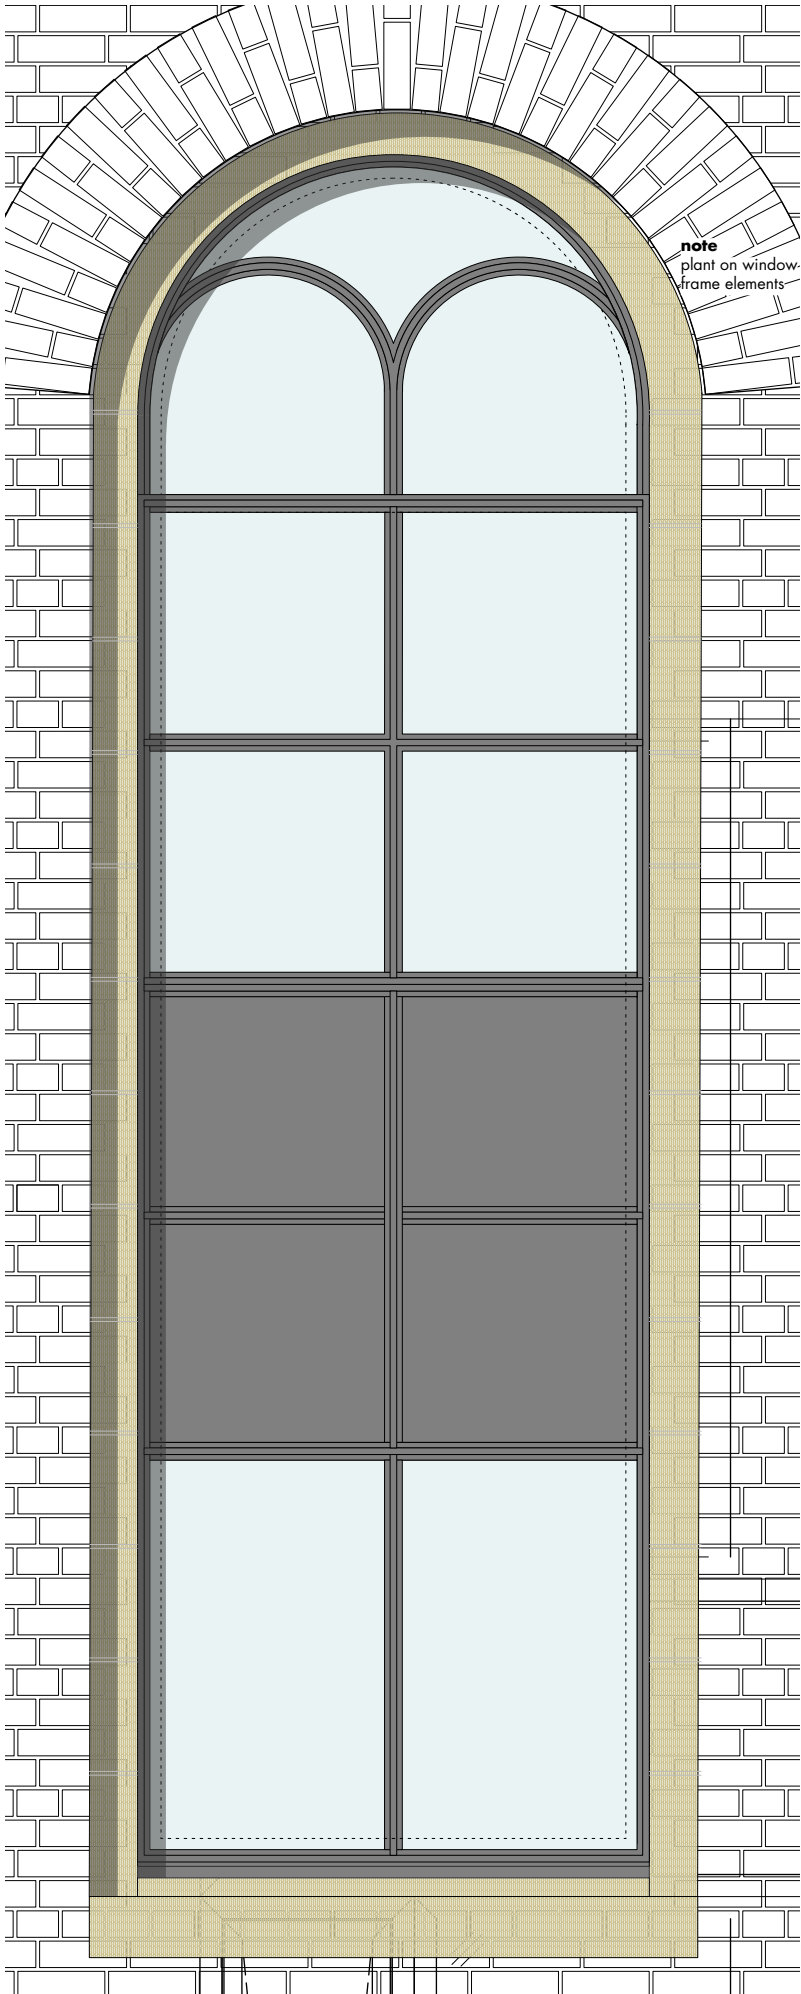


01 type 07 external elevation 1:20

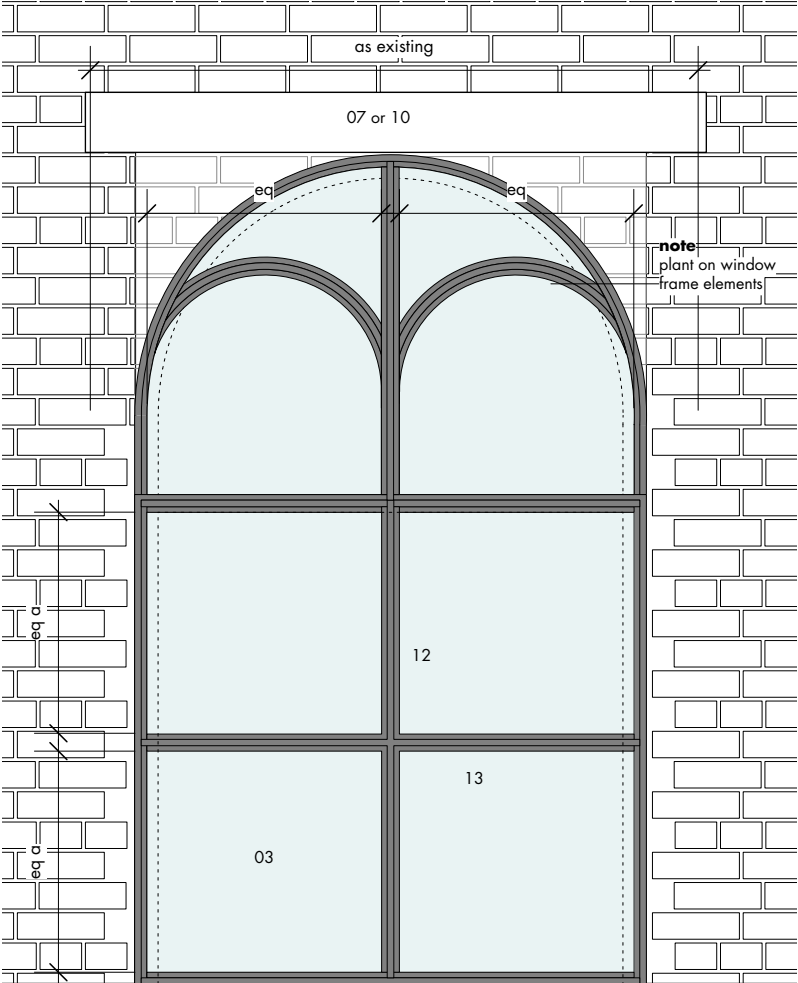

02 type 07 internal elevation 1:20

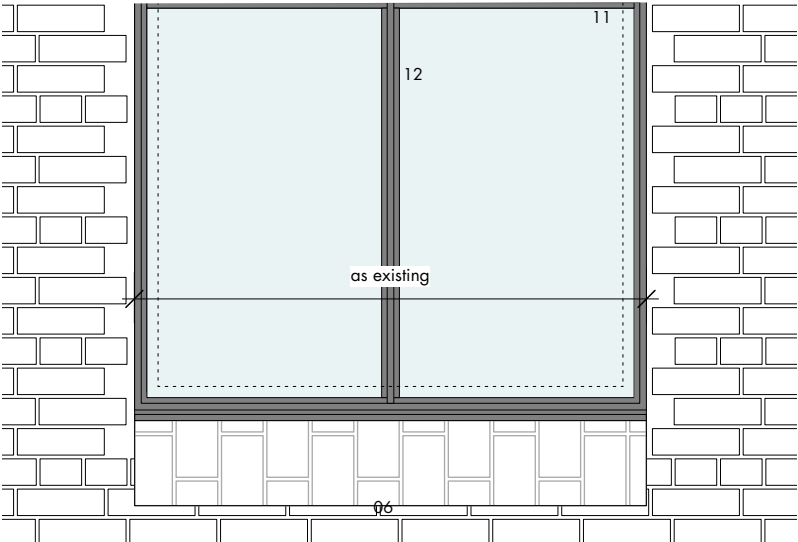

03 type 07 section 1:20

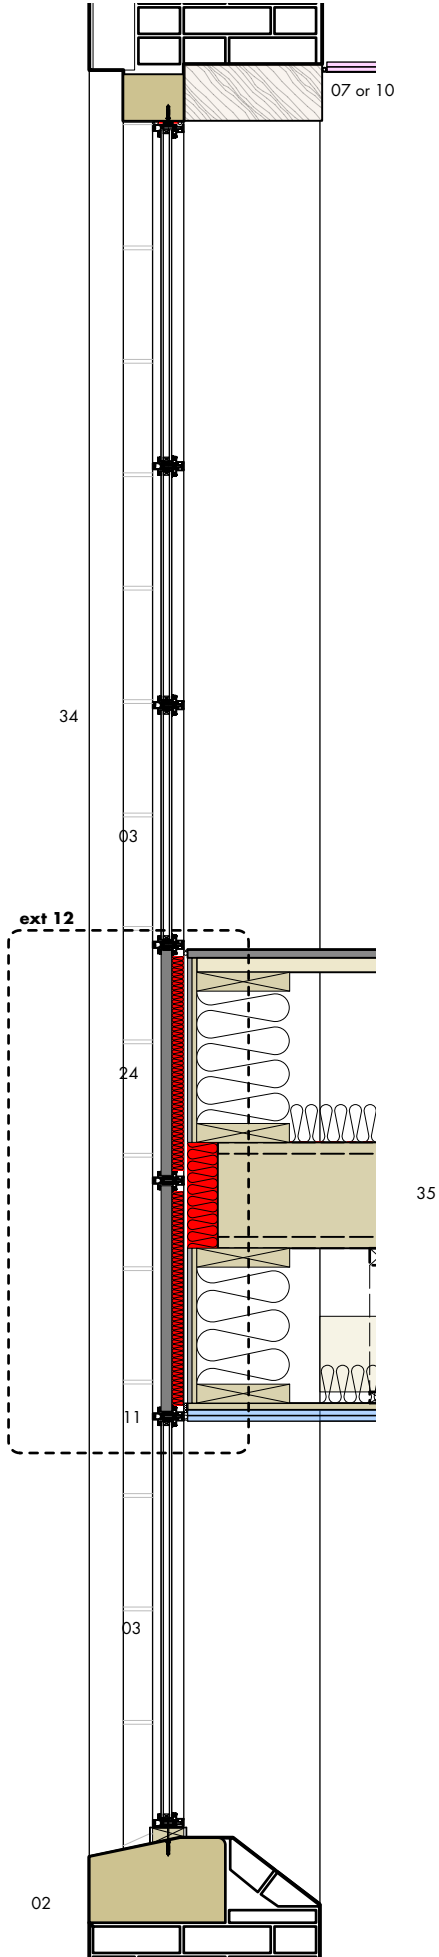

03 type 07 section 1:20



chortlon st elevation
elevation key nts

key

- 01 flat flashing fascia
 - adhered to frame upstand angle w/ hidden mechanical fixings to bottom corners (to be hidden by trim)
- 02 existing stone sill retained - minor damage to be repaired locally/like-for-like replacement if required
- 03 inward opening light
- 04 ironmongery - refer to schedule
- 05 chamfered brickwork reveal
- 06 chamfered brickwork sill to be made good
- 07 existing lintel to be made good where possible
- 08 mastic joints to run in continuous
- 09 timber infill with dpm. ppc aluminium capping
- 10 new lintel where required
 - refer to structural engineers drawings
- 11 aluprof MB slimline window frame RAL 7021
- 12 aluprof MB slimline mullion
- 13 aluprof MB slimline transom
- 14 angled flashing scribed to u/s of existing lintel
 - additional support bracket mechanically fixed to existing lintel as required w/ angle flashing adhered to face with double sided tape i.e. no mechanical fixings visible.
- 15 existing stone/brick junction finished with mortared joint where chamfered brickwork is replaced/made good
- 16 jamb flashing - to site dimensions
- 17 new stone cill to match existing
- 18 fixed light
- 19 50mm wide flashing cover strip (head + jamb)
 - adhered to masonry - sub-contractor to confirm methodology of fixing.
- 20 inward opening PPC aluminium vent spandrel panel for additional purge ventilation
- 21 exhaust and supply grille for MVHR ductwork
- 22 existing floor build up
- 23 existing stonework surround to aperture to be made good where possible
- 24 fixed back painted glass spandrel to conceal floor build up
- 25 manifestation - design tbc
- 26 projecting oriel sleeve to new aperture
- 27 ppc aluminium
- 28 new PFC support
- 29 new brick infill/pier to window
- 30 aluprof MB-86 SI window frame system
- 31 integrated louvre system
 - glazed in ppc aluminium
 - RAL 7021 to match window frame
- 32 insulated party wall
- 33 new p.board ceiling
- 34 fixed opaque glass spandrel to conceal wall junction
- 35 existing stone surround to be made good
- 36 new floor build up
- 37 existing brickwork removed to lower sill
- 38 PPC aluminium spandrel
- 39 flashing
 - black ppc aluminium pressing to window perimeter
- 40 PPC aluminium panel to overlaid existing brickwork
 - colour to match window frame
 - fixed back to cementitious board
- 41 existing stone corbel
- 42 PPC aluminium side panel
- 43 PPC aluminium capping to cill
- 44 existing timber lintel + jamb detail to be repaired
 - refer heritage report
- 45 automatic opening vent
 - aluprof MB 70 casement
- 46 PPC aluminium cassette on helping hand system
 - colour to match window frame
- 47 metal flat bar barrier - colour RAL 7021
- 48 fixed to brick with resin anchored bolts - tbc
 - to comply with BS 6180 and BS 6399
- 49 sfs infill
- 50 cleat connection back to pfc support
- 51 firestop
- 52 retrofitted rigid ties back to exg.masonry
 - 2no. every 225mm
- 53 siderise CW-F560 with 2no. standard brackets per length fixed at 600mm nominal centres. bracket to have min. 75% embedment into insulation. min. 10mm compression.
- 54 existing concrete lintel with integrated RSJ
- 55 bulkfill rockwool insulation

change from original application. refer to changes schedule for further details

section 19/73 application issue 23.04.21 • him • jr
rev • description issued • drawn • checked

project	kampus • listed buildings
client	mount anvil
drawing number	KAM-SKM-MH-ZZ-DR-A(31) 266
scale	as shown @ a3
status	planning

minshull • proposed window type 07

do not scale from this drawing • all dimensions are to be set out and checked on site prior to starting construction • any discrepancy found between information given on this drawing and that given elsewhere or recorded on site shall be brought to the attention of the project architect immediately