




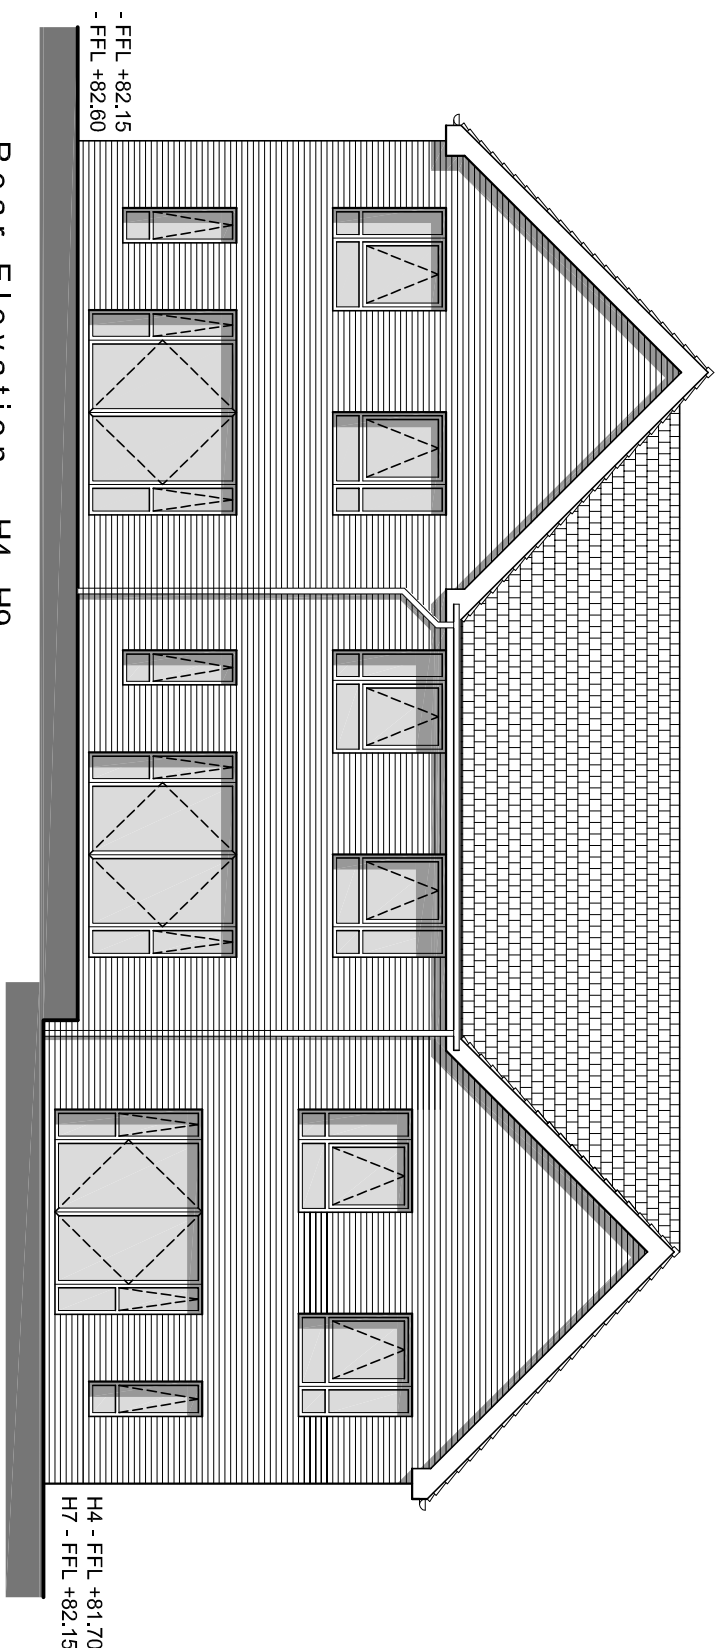


Rear Elevation - H4-H9

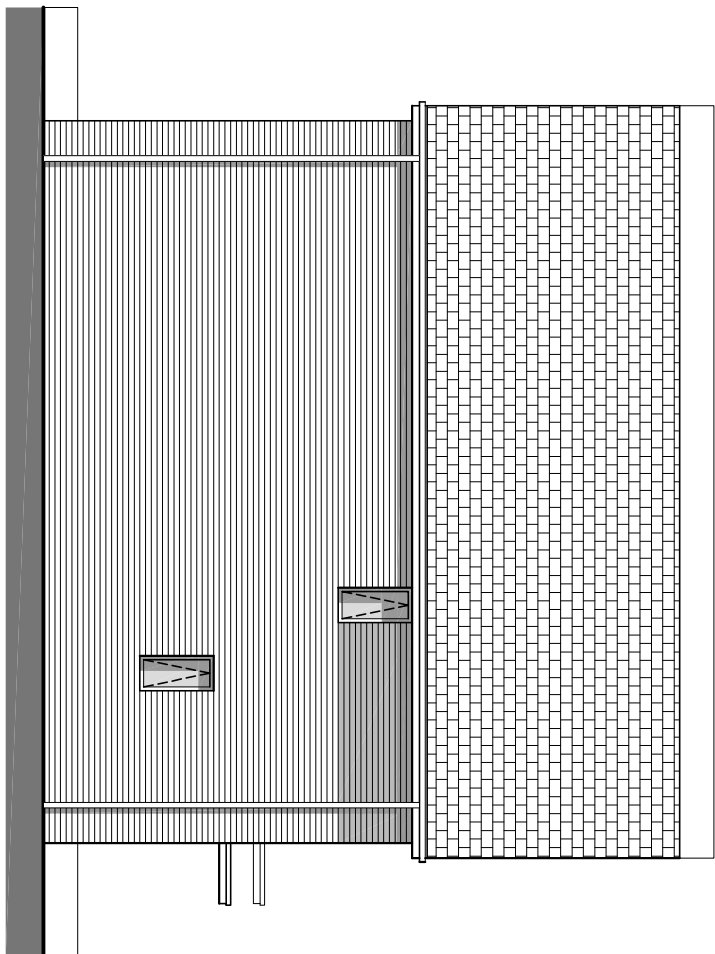


Side Elevation - H4 & H7

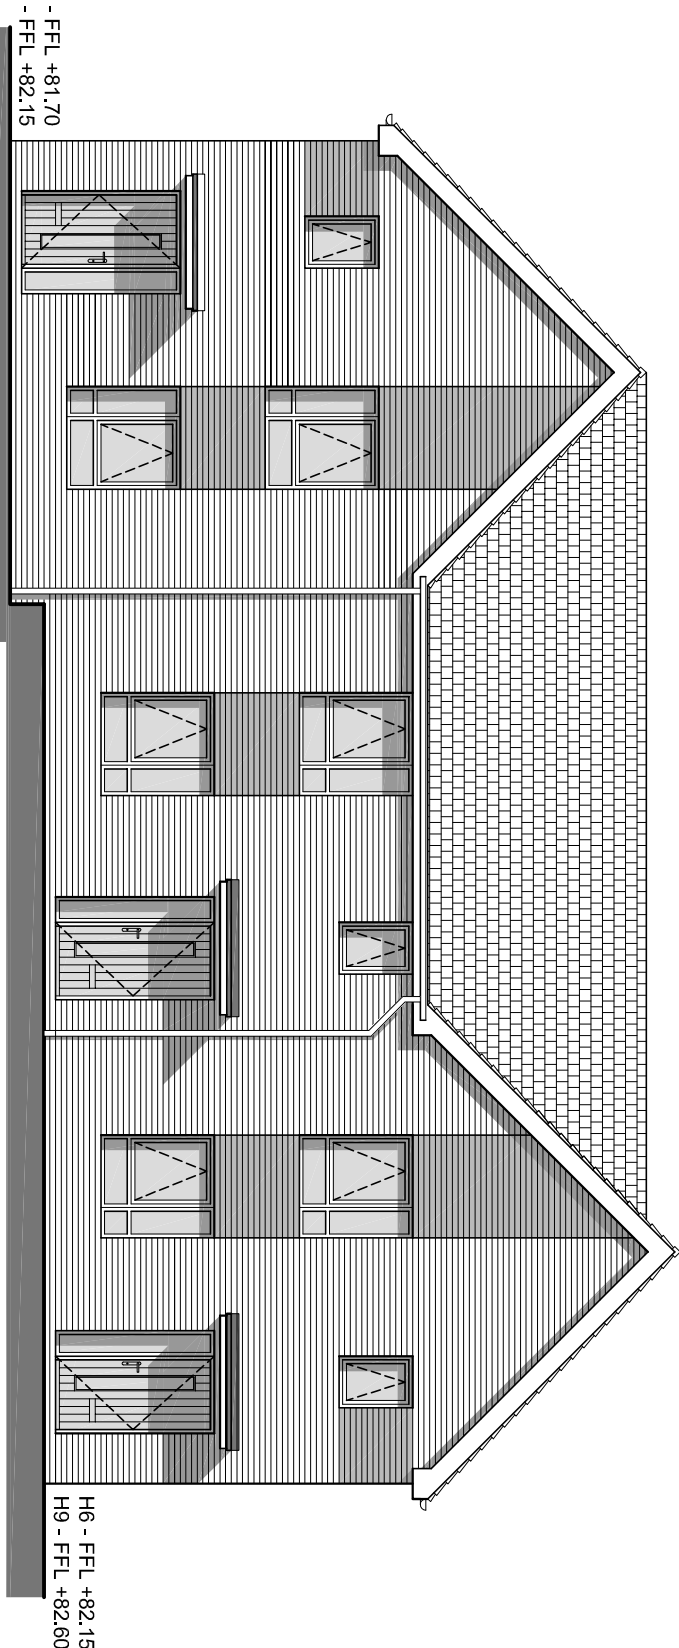


Main Elevation - H4-H9

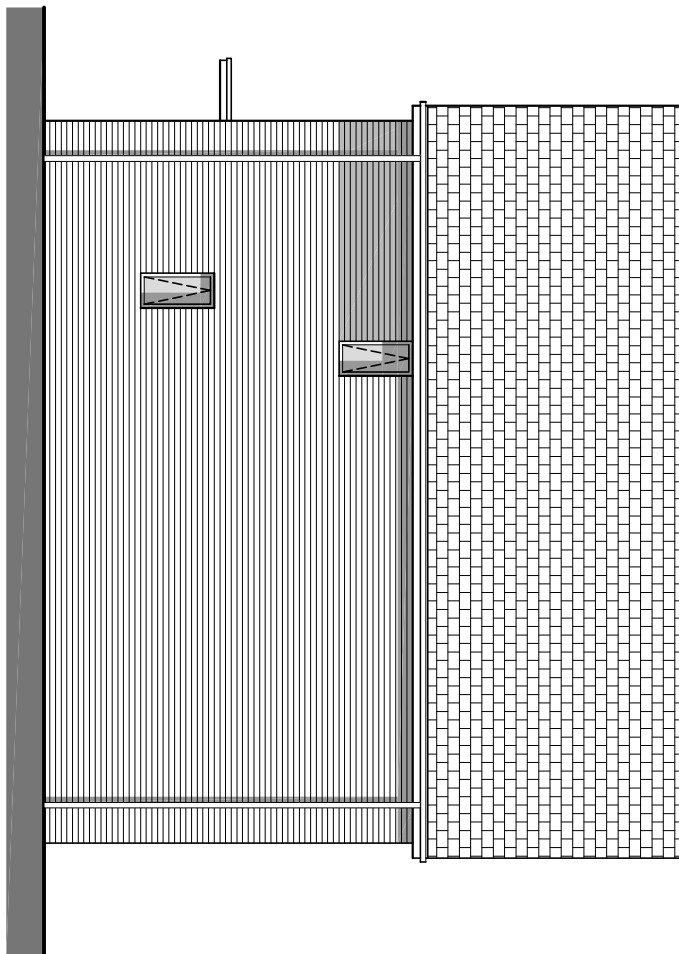

Side Elevation - H6 & H9

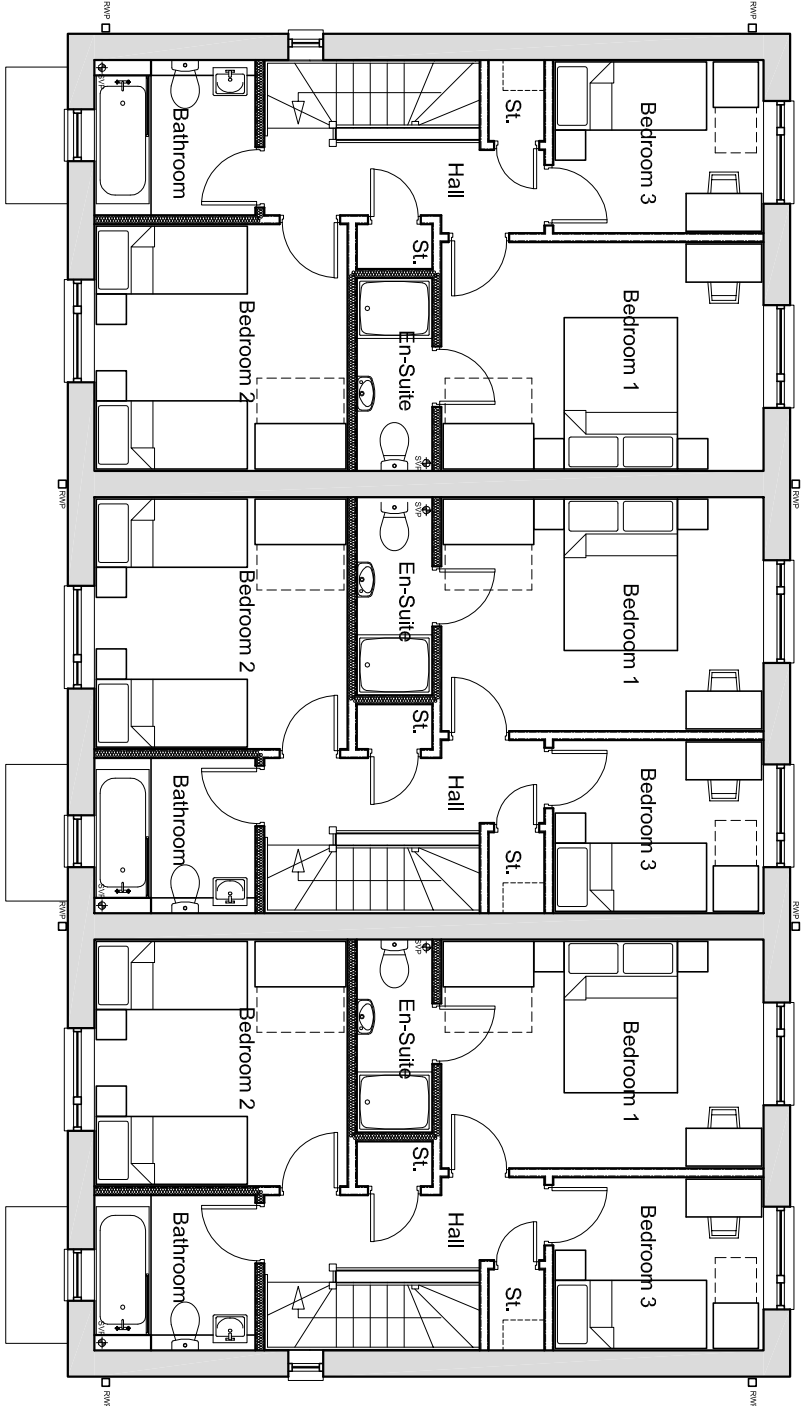


First Floor Plan

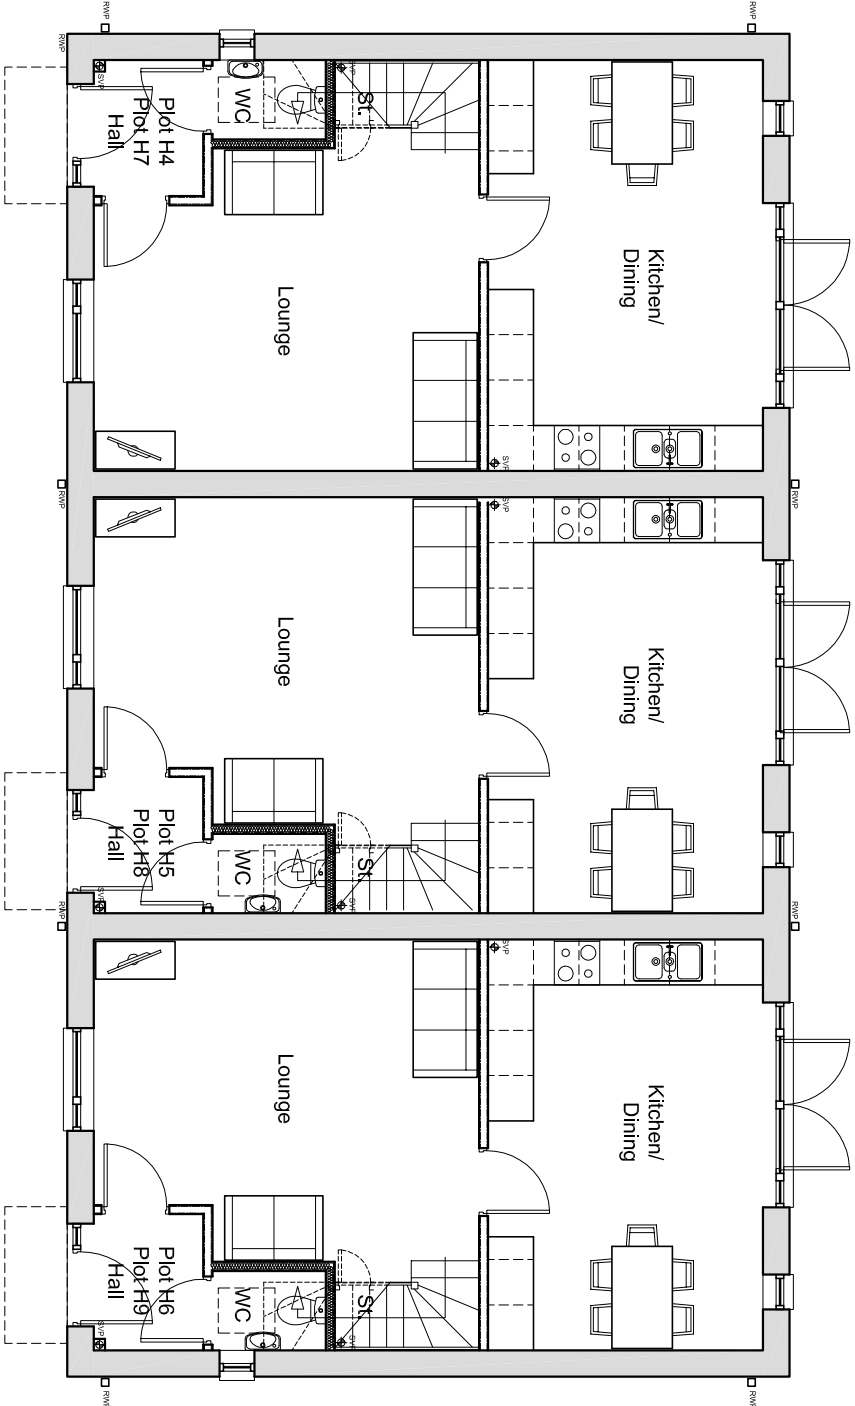

Ground Floor Plan

Pkts - H4-H9 - All Units - 3B SP - 55sqm

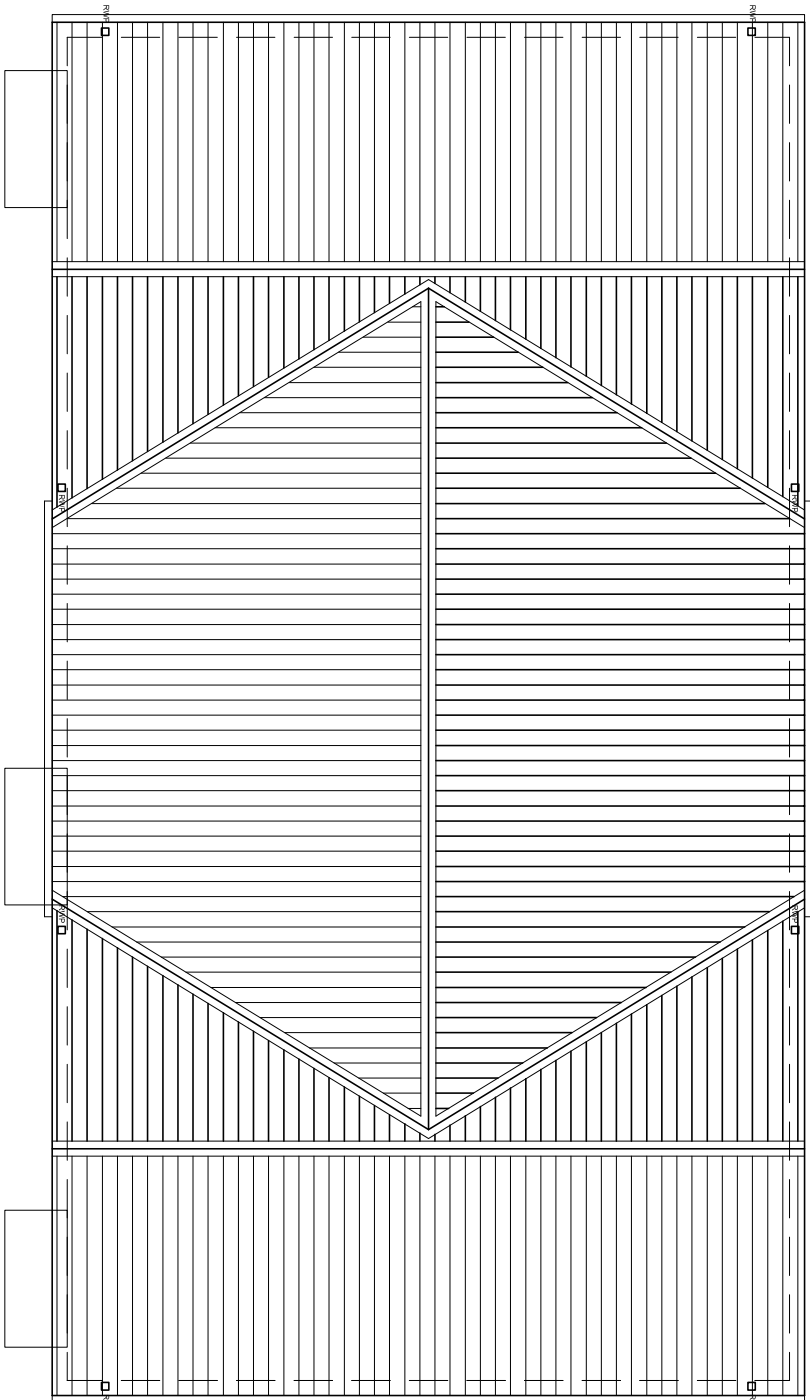

Roof Plan