All dimensions are to be checked on site. This drawing shall not be scaled to ascertain dimensions.

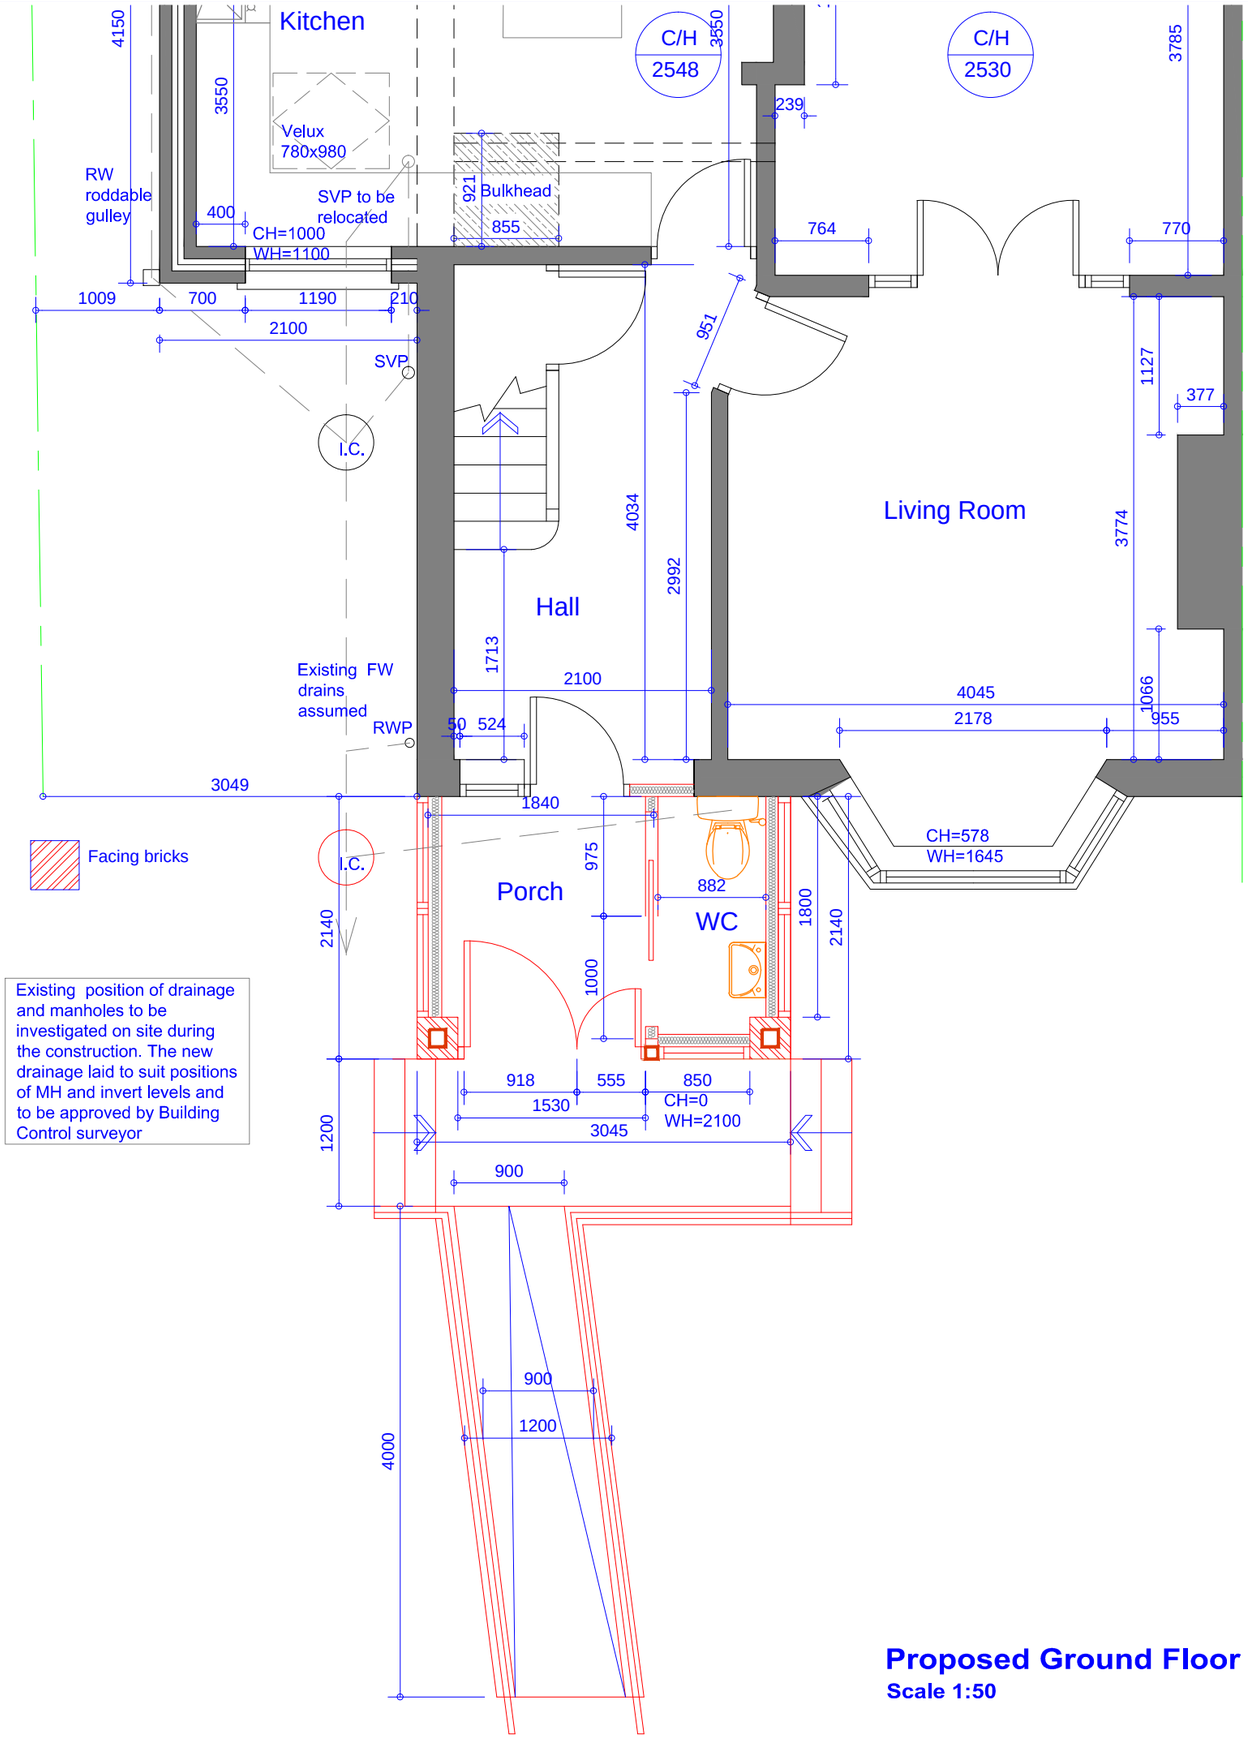

Proposed Ground Floor Plan

Scale 1:50

Rev	Date	Description
Issued For : INFORMATION PURPOSES ONLY		

Client
Mr. Jerry Krywonos

Project
44 Huntley Road, Higher Crumpsall. M8 4JF
Proposed porch and access ramp and handrail.

Scheme - Drawing Title
Proposed Ground Floor Plan.

02 — Drawing No. Revision
Date 18.03.21
Scale 1:50 @A3

JK Technical Services (NW) Ltd
Tel: 0161 728 5730
Mob: 07741175755
www.jktechservs.co.uk