
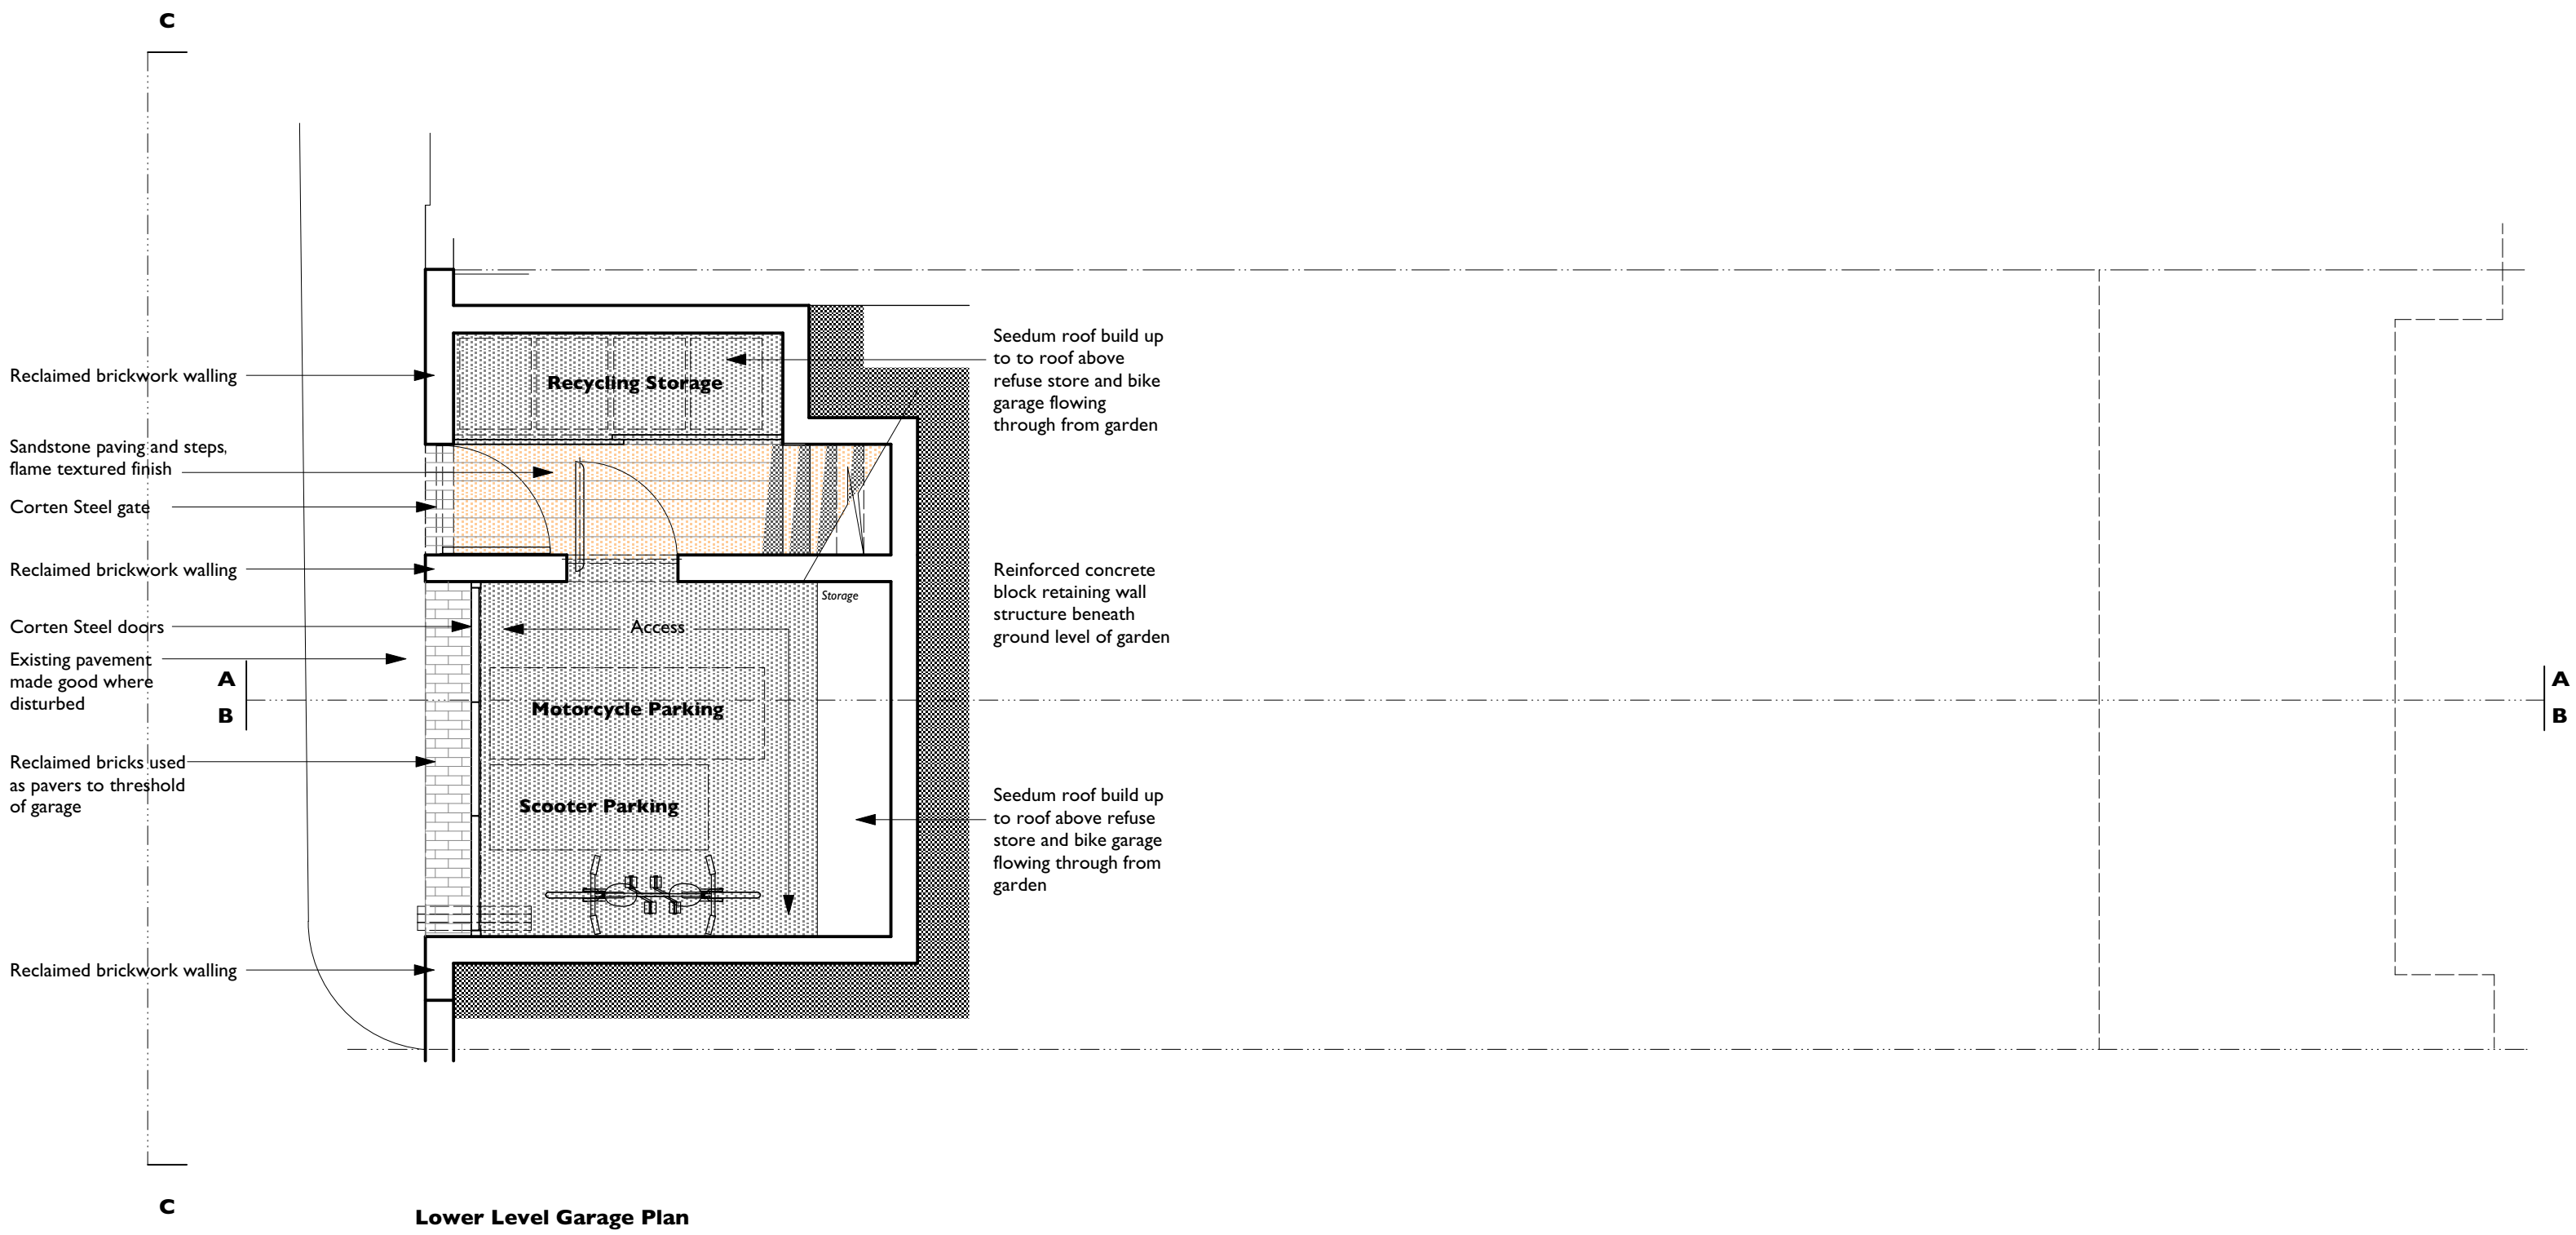
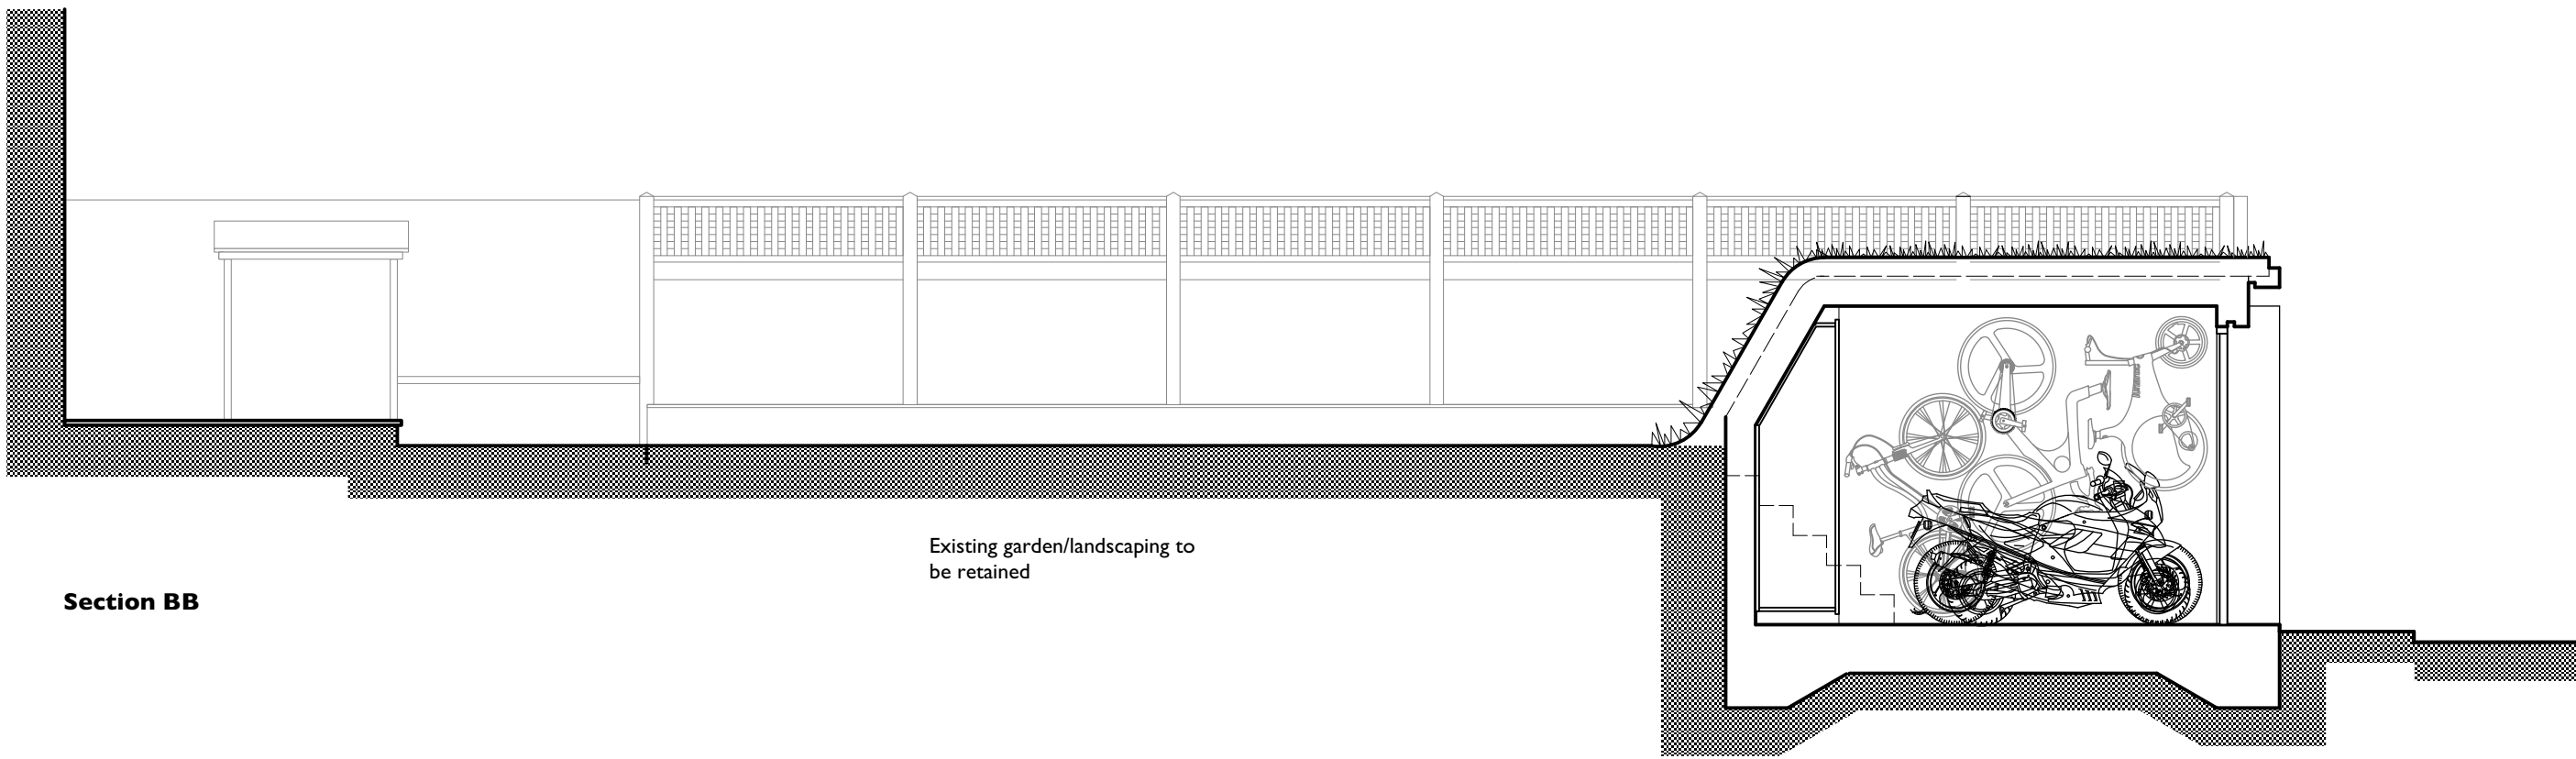
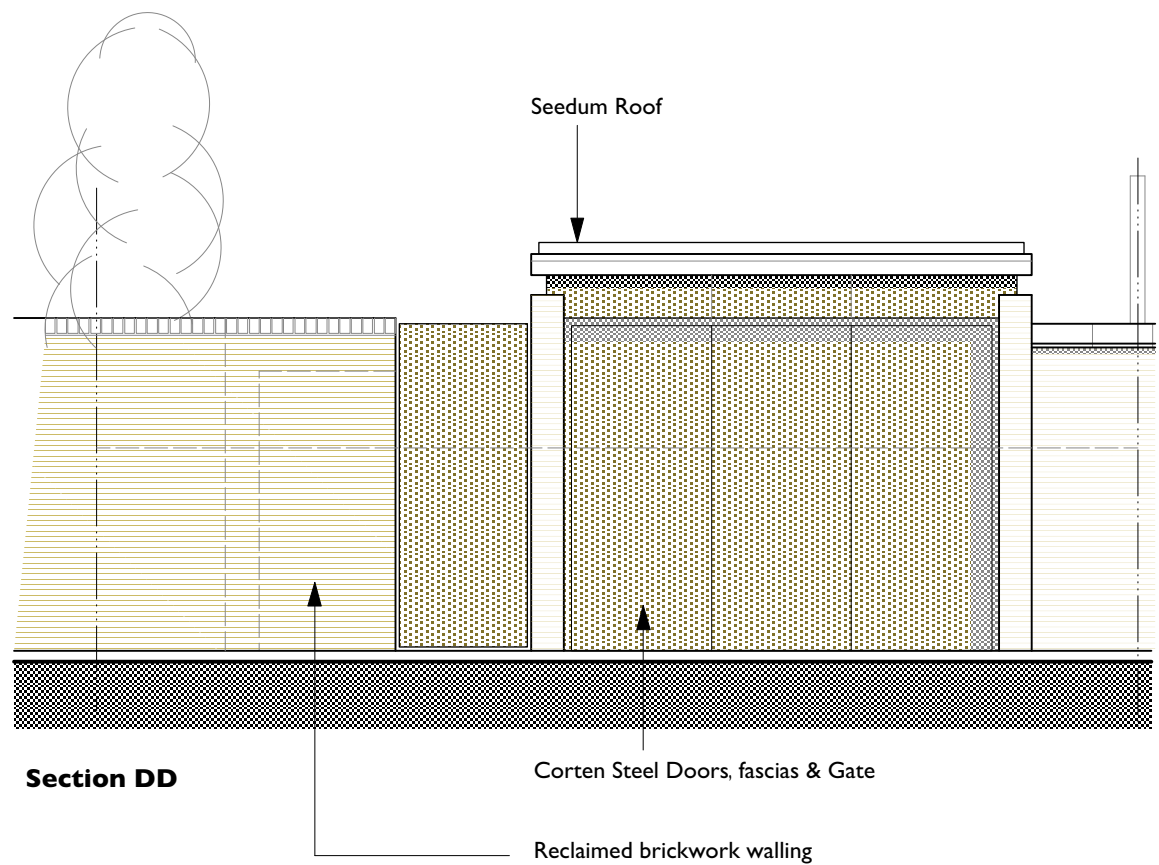


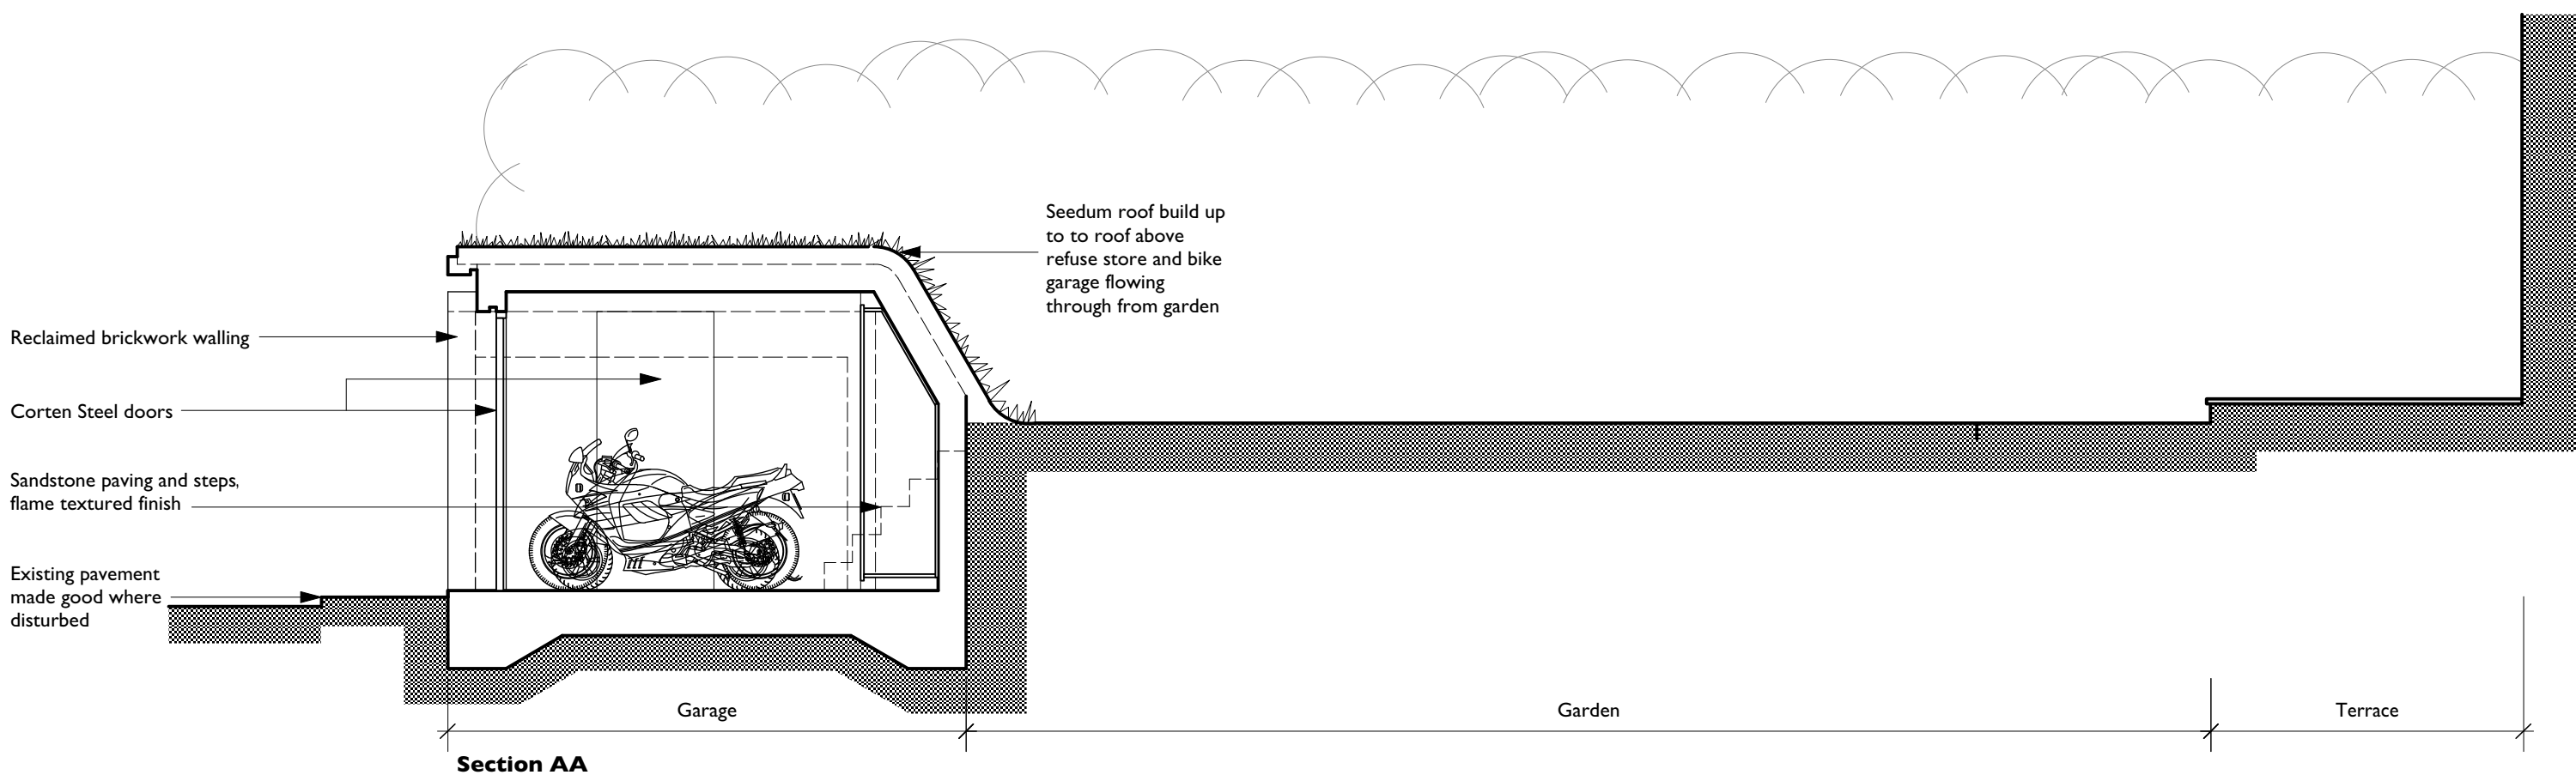

© reiform architects
Note:
this drawing is copyright.
do not scale off dimensions.
all dimensions are to be checked on site by contractor.
Contractor to report any dimensional discrepancies, errors or omissions prior to commencing on site.

A	21.06.21	Scheme reduced in size
Rev.	Date	Comment

reiform architects and urban strategists 14 Ashol Road Whalley Range Manchester M16 8QN T+44(0) 7976 760 680 ej.studio@reim.co.uk		
Client	The Perls Family	
Project Title	Proposed Garage At 16 Kingston Road, Didsbury, M20 2RZ	
Drawing Title	Status	C
	Scale	1:50@A1
Job No.	Drawing No.	Rev.
G MP 20-408	010	A