


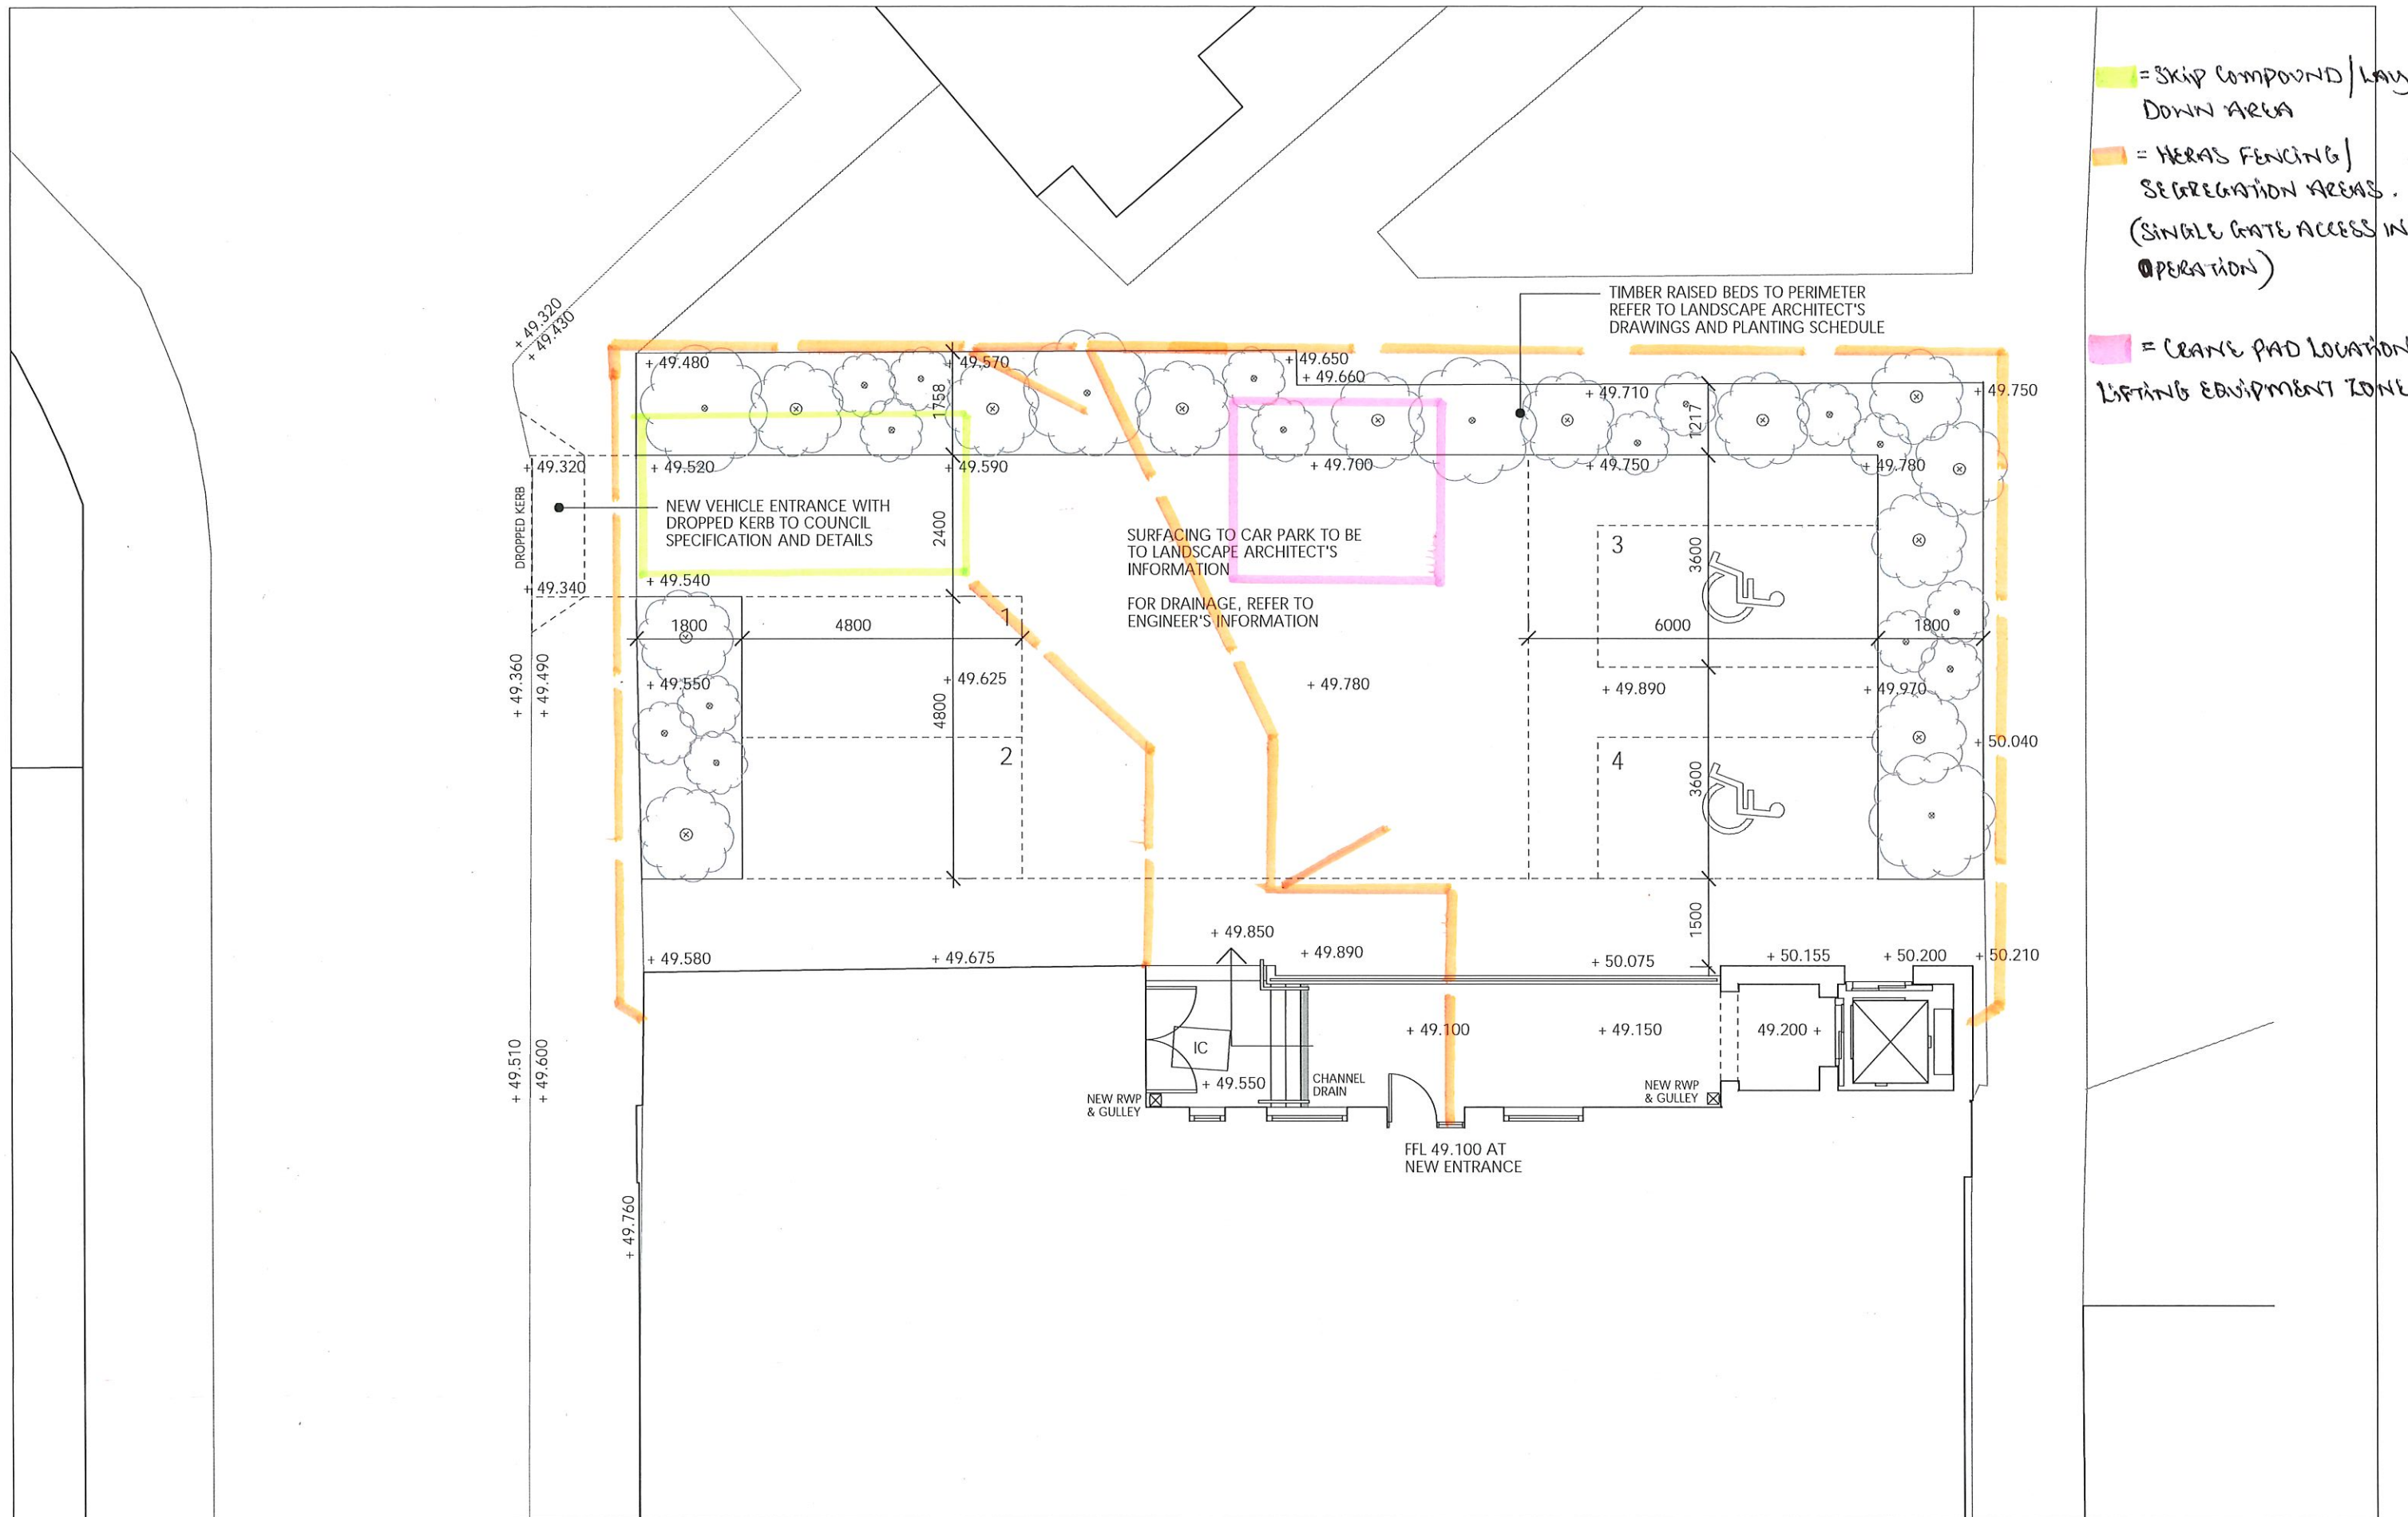

0 1 2 3 4 5
Metres

Jonathan Davidson Architects

Architecture, Planning & Interior Design

47 Hilton Street
MANCHESTER
M15 4PS
t: 0161 711 0035
e: info@jddavidsonarchitects.com
w: www.jddavidsonarchitects.com

Client Manchester Vineyard

Project **New Lift & Car Park
Longsight Youth Centre**

Scale & Date 1:100 @ A3 Aug 2021

Document **External Works
Proposed Site Plan**
Status For information

352 CD 9001 C1