


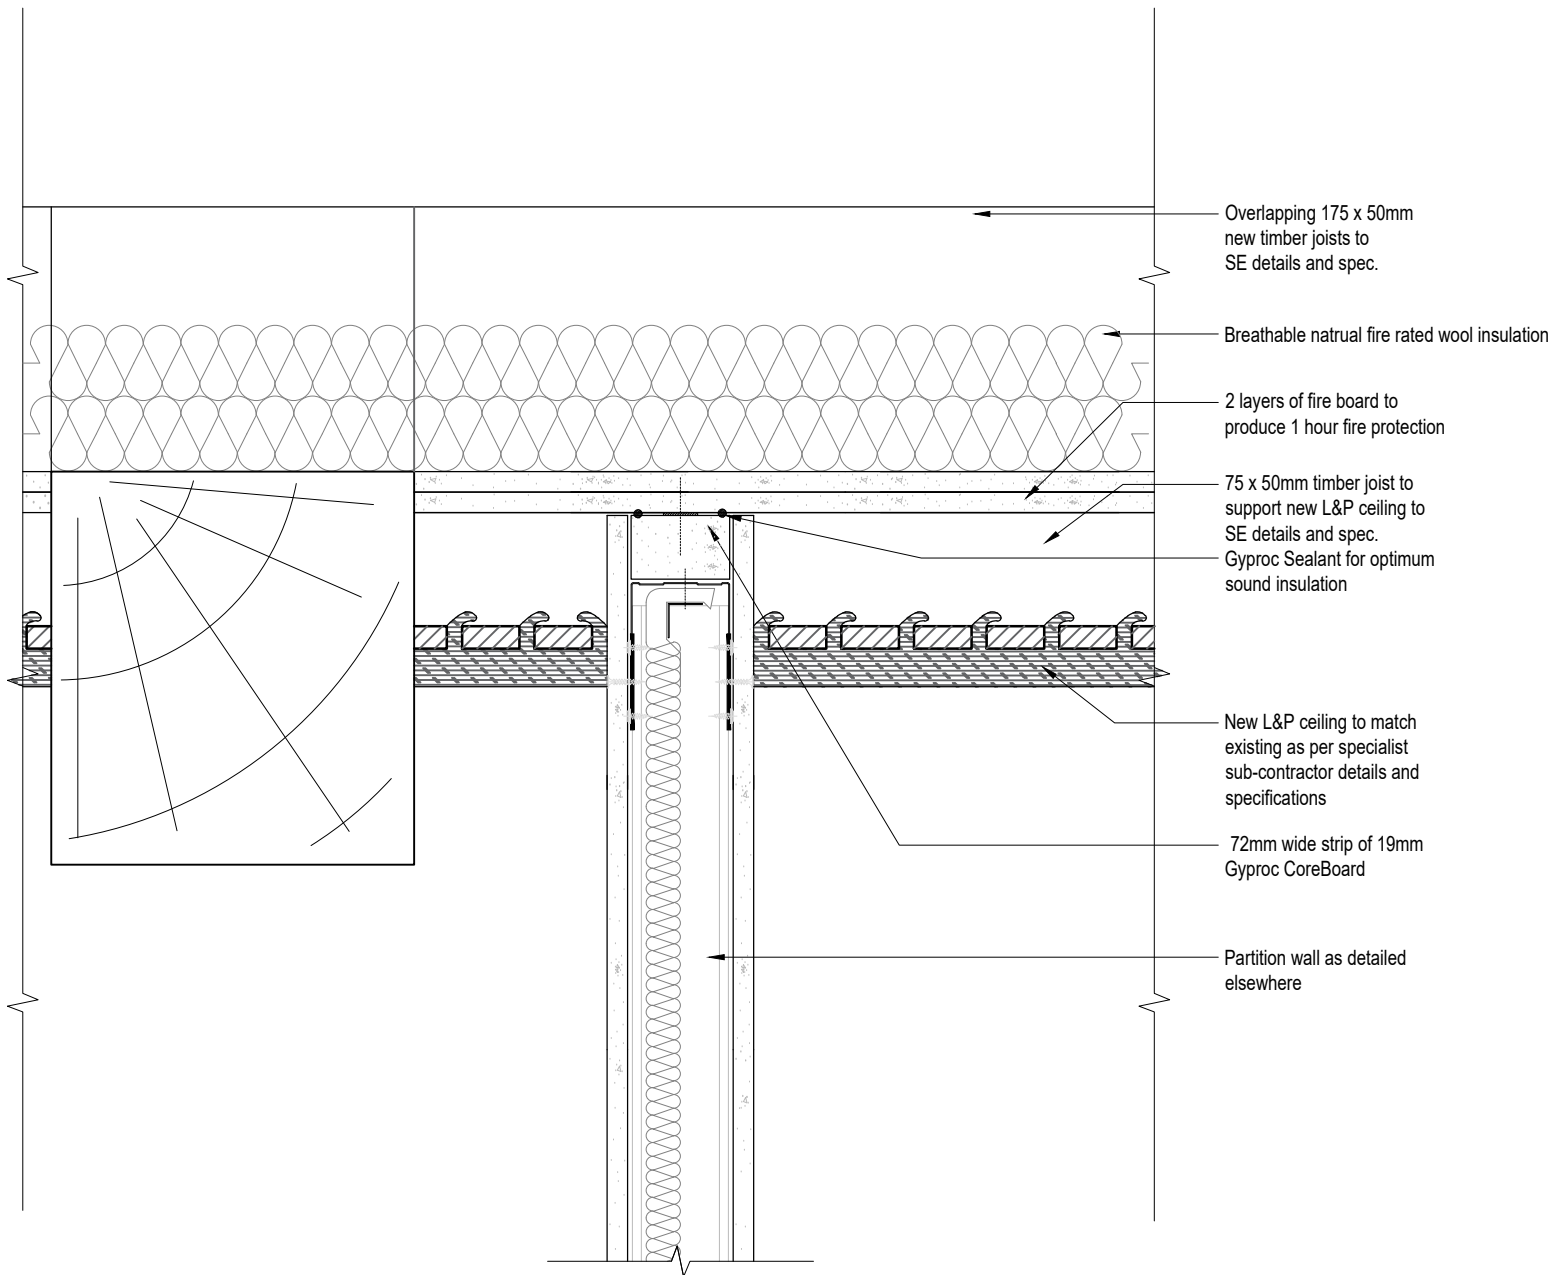

19: Partition wall Details. L&P ceiling. Scale: 1:5 @ A1
Proposed Lathe and plaster ceiling to Mindel House Roof

GENERAL NOTES

- 1. ALL DIMENSIONS ARE IN MILLIMETRES UNLESS OTHERWISE STATED
- 2. ALL LEVELS ARE IN METRES UNLESS OTHERWISE STATED
- 3. DIMENSIONS ARE NOT TO BE SCALED FROM THE DRAWING
- 4. ALL WORK TO BE CARRIED OUT IN ACCORDANCE WITH THE CURRENT EDITION OF THE BUILDING REGULATIONS 1991 (INCLUDING AMENDMENTS) AND ALL RELEVANT BRITISH STANDARDS/CODES OF PRACTICE
- 5. CONTRACTOR IS RESPONSIBLE FOR THE CORRECT SETTING OUT OF THE WORKS ON SITE, ALL DIMENSIONS TO BE CHECKED PRIOR TO FABRICATION OF MATERIALS
- 6. THIS DRAWING IS TO BE READ IN CONJUNCTION WITH ALL RELEVANT DRAWINGS AND SPECIFICATIONS

REFERENCE DRAWINGS

- 001 - SITE LOCATION PLAN
- 100 - EXISTING & PROPOSED PLANS
- 200 - EXISTING & PROPOSED SECTIONS & ELEVATIONS
- 300 - CEILING PLANS
- 400 - M&E PLANS
- 500 - DETAILS
- 600 - FIRE PLANS
- 700 - TYPES OF WALLS PLANS
- 800 - ACOUSTIC PLANS
- 900 - STRIP OUT PLANS

A	Issued for Section 73 Amendment	04-06-21	NP	MB	MB
REV	DESCRIPTION	DATE	BY	CHK	APRV



CLIENT

BLOOM STREET PROJECT

TYPICAL WALL TO NEW L&P
DETAILS
MINDEL HOUSE ROOF

PLANNING

DRAWING STATUS					
DRAWN	NP			CHECKED	MB
APPROVED	MB			DATE	JUNE 21

1:5 @ A1	061_501B	A
SCALE	DRAWING NUMBER	REV