

Use Dimensions - DO NOT SCALE


The Contractor is to check all dimensions at all times. Contractor to check the dimensions & conditions on site before commencing. Subject to professional survey.

All errors and omissions to be reported prior to commencement. This drawing must be read in conjunction with the relevant specification clauses. This drawing must not be used for purposes other than that for which it is provided. All drawings subject to statutory authority approval.

This Drawing Is Copyright of DMWR Architects LTD


This Drawing Is Copyright of DMWR Architects LTD

Scale Bar	To be used as guidance only		
1:5 mm 	50	150	250
1:10 mm 	100	300	500
1:20 mm 	200	600	1000
1:50 mm 	500	1500	2500

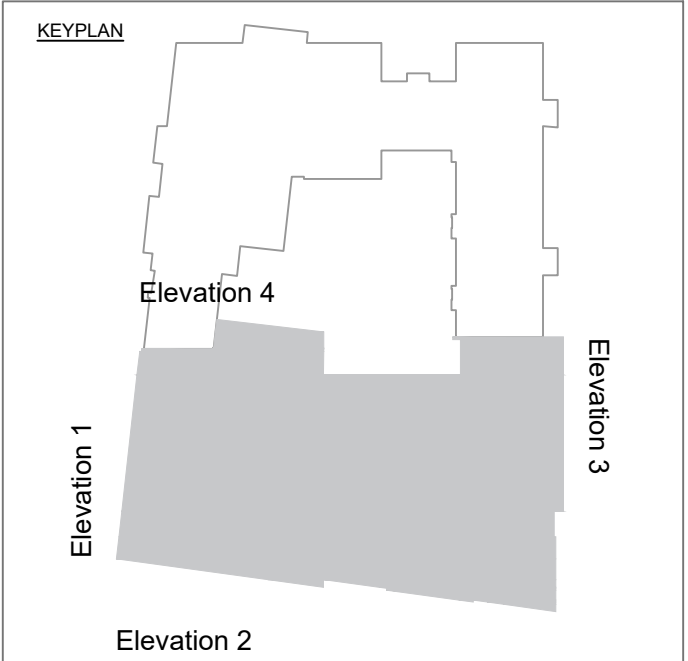


NOTES

KEY

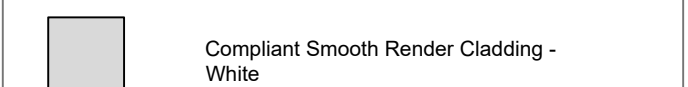

 Compliant Smooth Render Cladding - White

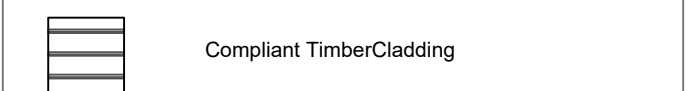

	Compliant TimberCladding
--	--------------------------

[illegible]

Project Name Design House Block 5		North 
Client Client Name		
Drawing Title Proposed Elevation 3		Client Job No Client No
		DAMWS Job No 3685
Drawing Reference. 3685-DR-103		Revision Rev
Drawn Date 29.10.2020	Scale 1:50@A1	Drawn By PB
Drawing Status FOR INFORMATION		Checked By CL



First Floor 16-18 Hatton Garden London EC1 N 8AT 020 7870 3779 mail@dmwr.co.uk www.dmw.co.uk	Fourth Floor 41 Spring Gardens Manchester M2 2BG 0161 413 4656 mail@dmwr.co.uk www.dmw.co.uk
--	---

First Floor 16-18 Hatton Garden London EC1 N 8AT 020 7870 3779 mail@dmwr.co.uk www.dmw.co.uk	Fourth Floor 41 Spring Gardens Manchester M2 2BG 0161 413 4656 mail@dmwr.co.uk www.dmw.co.uk
--	---

Contact DMWR for more information