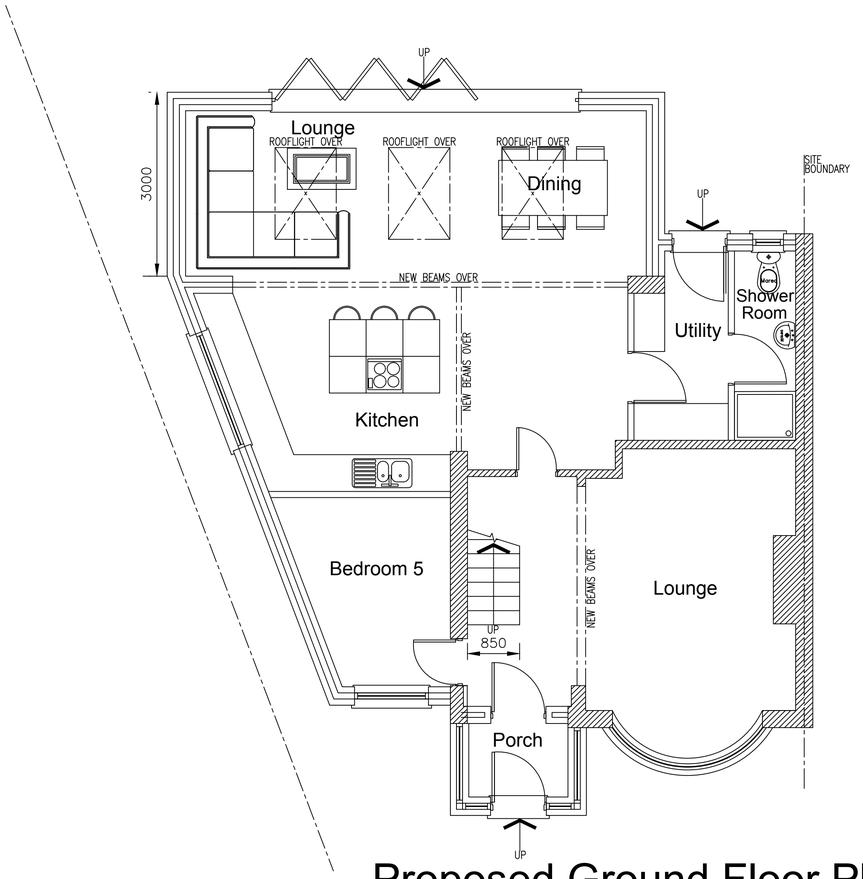

Proposed Ground Floor Plan

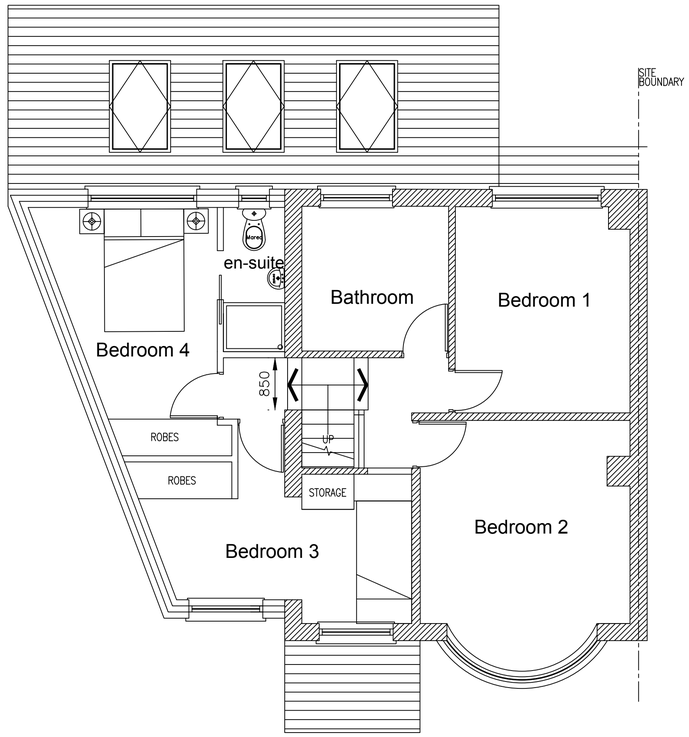

Proposed First Floor Plan

0m 1m 2m 3m 4m 5m

AJ ARCHITECTURAL LTD

Rev.	Description	By	Date

Project Mr D Campbell, 91 Buckingham Road, Manchester, M21 OQT	Drawing Title Proposed Layouts		
	Drawing No. CAMPBELL/02		Rev.
1. Figured dimensions to be followed in preference to scale. 2. All dimensions to be checked on site prior to the commencement of any work. Any discrepancies to be reported immediatly & resolved prior to work commencing. 3. This drawing is the copyright of AJ Architectural LTD. and may not be copied or used without prior consent.	Drawn by J.TD.	Scale 1:50	Date Jun' 21