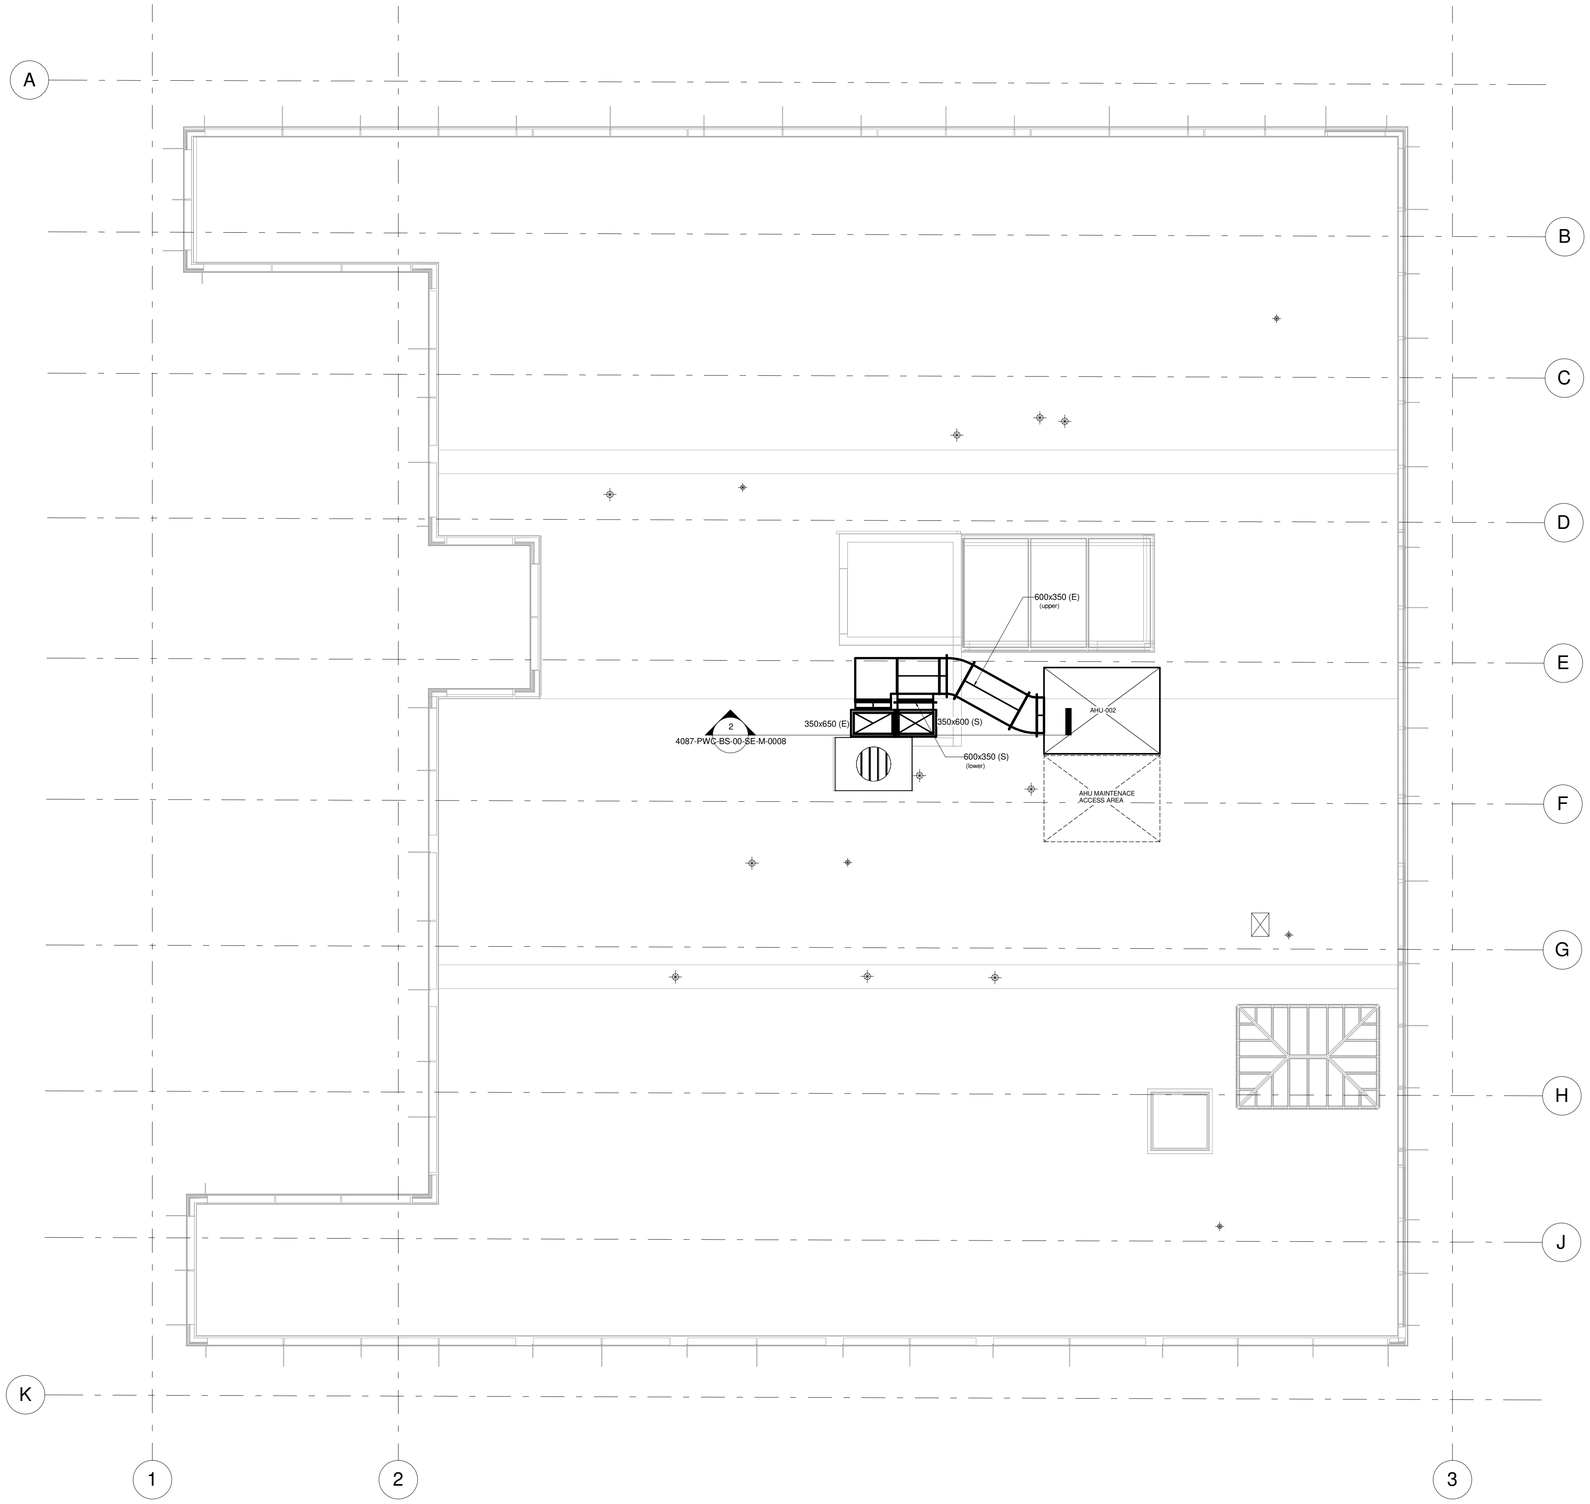

1 R - Ventilation Layout

1 : 50

GENERAL NOTES :

1. ALL SERVICE ROUTES DETAILED ARE APPROXIMATE. THE CONTRACTOR SHALL BE RESPONSIBLE FOR DETERMINING THE EXACT ROUTES AND POSITIONS OF ALL INSTALLED SERVICES AND EQUIPMENT.

2. THE EXACT POSITION OF ALL SERVICES AND EQUIPMENT SHALL BE AGREED BY THE CONTRACT ADMINISTRATOR.

3. THE CONTRACTOR SHALL BE RESPONSIBLE FOR FULLY CO-ORDINATING ANY SERVICES INSTALLED WITH THE BUILDING FABRIC AND SERVICES INSTALLED BY OTHERS.

4. THIS DRAWING SHALL BE READ IN CONJUNCTION WITH ALL MECHANICAL, ELECTRICAL, ARCHITECTURAL AND STRUCTURAL DRAWINGS, CONTRACT DOCUMENTATION AND SPECIFICATION FOR THE WORKS.

5. THIS DRAWING FORMS PART OF THE SPECIFICATION FOR THE WORKS.

6. ALL DIMENSIONS SHOWN ARE IN MILLIMETRES.

7. DO NOT SCALE FROM THIS DRAWING

Rev	Description	Issue Date
T1	Issued For Tender	21-04-21

Client Name :
BEECH CONSTRUCTION

Project :
BLOOM STREET

Title :
Roof Plant - Ventilation Plant Layout

Parker Wilson Consulting

Burnham House, 373 Bury New Road,
Manchester, M25 1AW.
Tel: 0161 773 1177
manchester@parker-wilson.co.uk

2nd Floor, 72 ,Cannon Street.
London EC4N 6AE.
Tel: 0207 251 4500
london@parker-wilson.co.uk

www.parker-wilson.co.uk

PWC PROJECT No.	Drawn by :	Checked by :
4087	MK	PG

Scale	Size	Date :
1 : 50	A1	Issue Date

Drawing Number	Rev
4087-PWC-BS-06-PL-M-0007	T1

5/21/2021 5:32:14 PM