GENERAL NOTES

1. ALL DIMENSIONS ARE IN MILLIMETRES UNLESS OTHERWISE STATED
2. ALL LEVELS ARE IN METRES UNLESS OTHERWISE STATED
3. DIMENSIONS ARE NOT TO BE SCALED FROM THE DRAWING
4. ALL WORK TO BE CARRIED OUT IN ACCORDANCE WITH THE CURRENT EDITION OF THE BUILDING REGULATIONS 1991 (INCLUDING AMENDMENTS) AND ALL RELEVANT BRITISH STANDARDS/CODES OF PRACTICE
5. CONTRACTOR IS RESPONSIBLE FOR THE CORRECT SETTING OUT OF THE WORKS ON SITE. ALL DIMENSIONS TO BE CHECKED PRIOR TO FABRICATION OF MATERIALS
6. THIS DRAWING IS TO BE READ IN CONJUNCTION WITH ALL RELEVANT DRAWINGS AND SPECIFICATIONS
7. THIS DRAWING SHALL NOT BE DUPLICATED WITHOUT THE EXPRESS WRITTEN PERMISSION OF BEECH DESIGN AND BUILD LIMITED

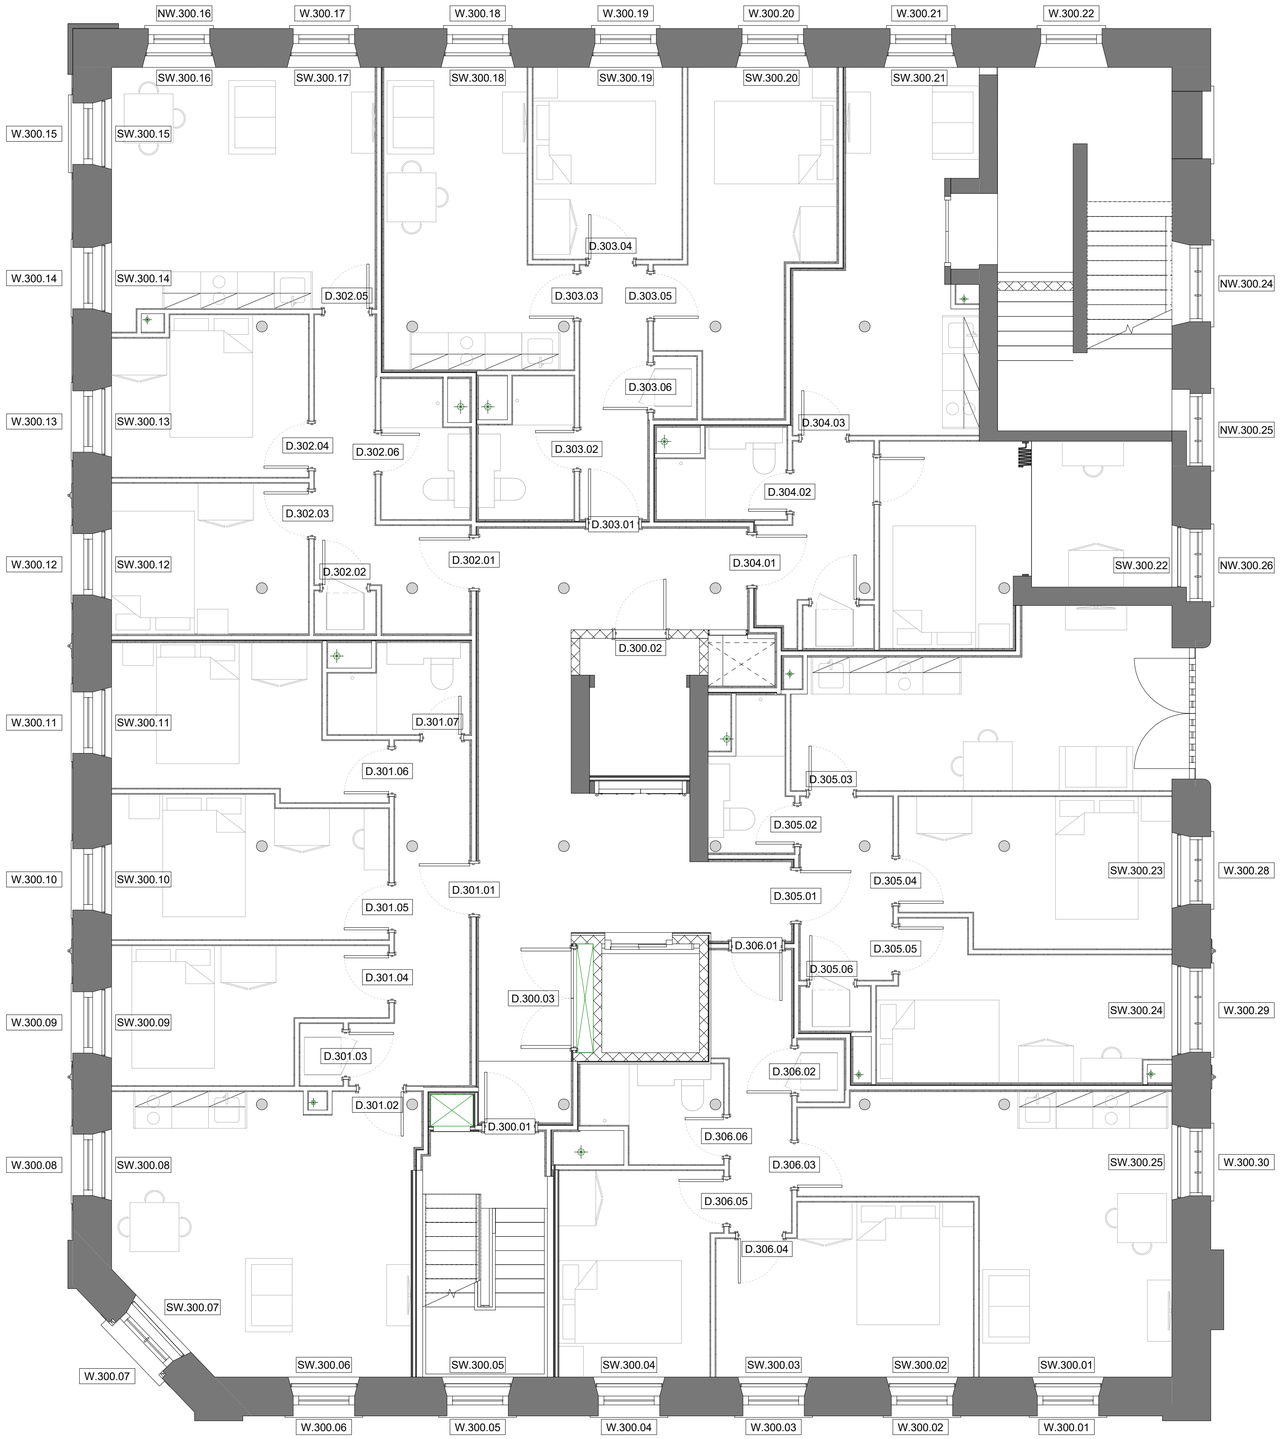

1 THIRD FLOOR TECHNICAL PLAN
1 : 50

Rev	Description	By	Date
A	ISSUED FOR TENDER	NP	07.05.21

MANCHESTER design + build

CLIENT

PICCADILLY WAREHOUSE
PROJECT:

MINDEL HOUSE
TECHNICAL SCOPING
THIRD FLOOR PLAN
DRAWING

TENDER
DRAWING STATUS:

DRAWN: NP | CHECKED: NP
SCALE: 1 : 50 | DATE: 07.05.21

013-MDB-MS-03-PL-A-3000 | A
DRAWING NUMBER: | REV:

(A1)