



Front Elevation

Side Elevation


Side Elevation

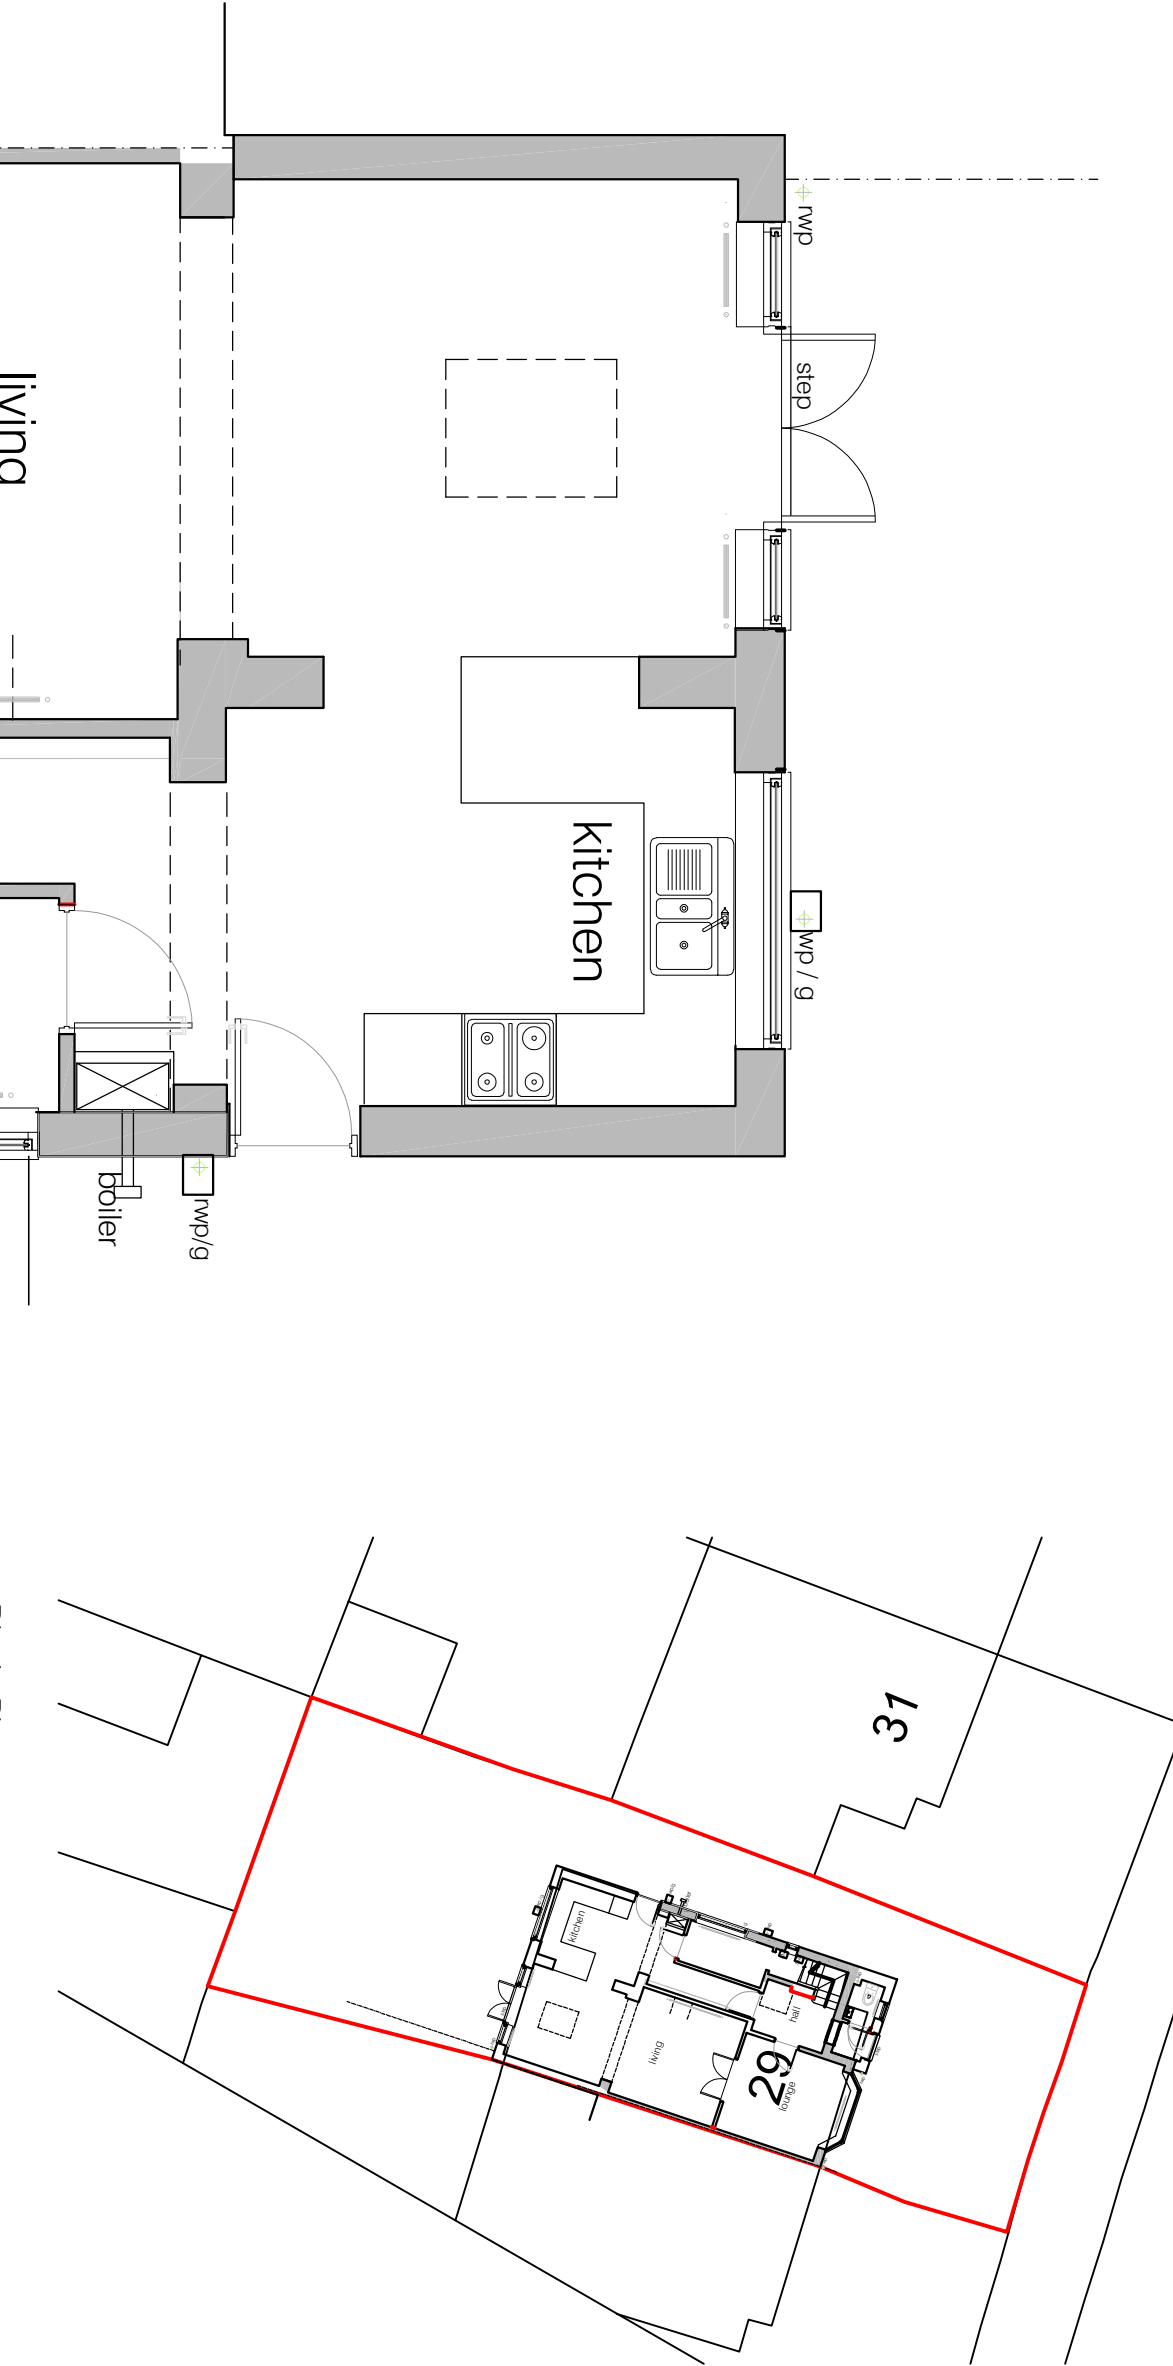


Block Plan 1:250

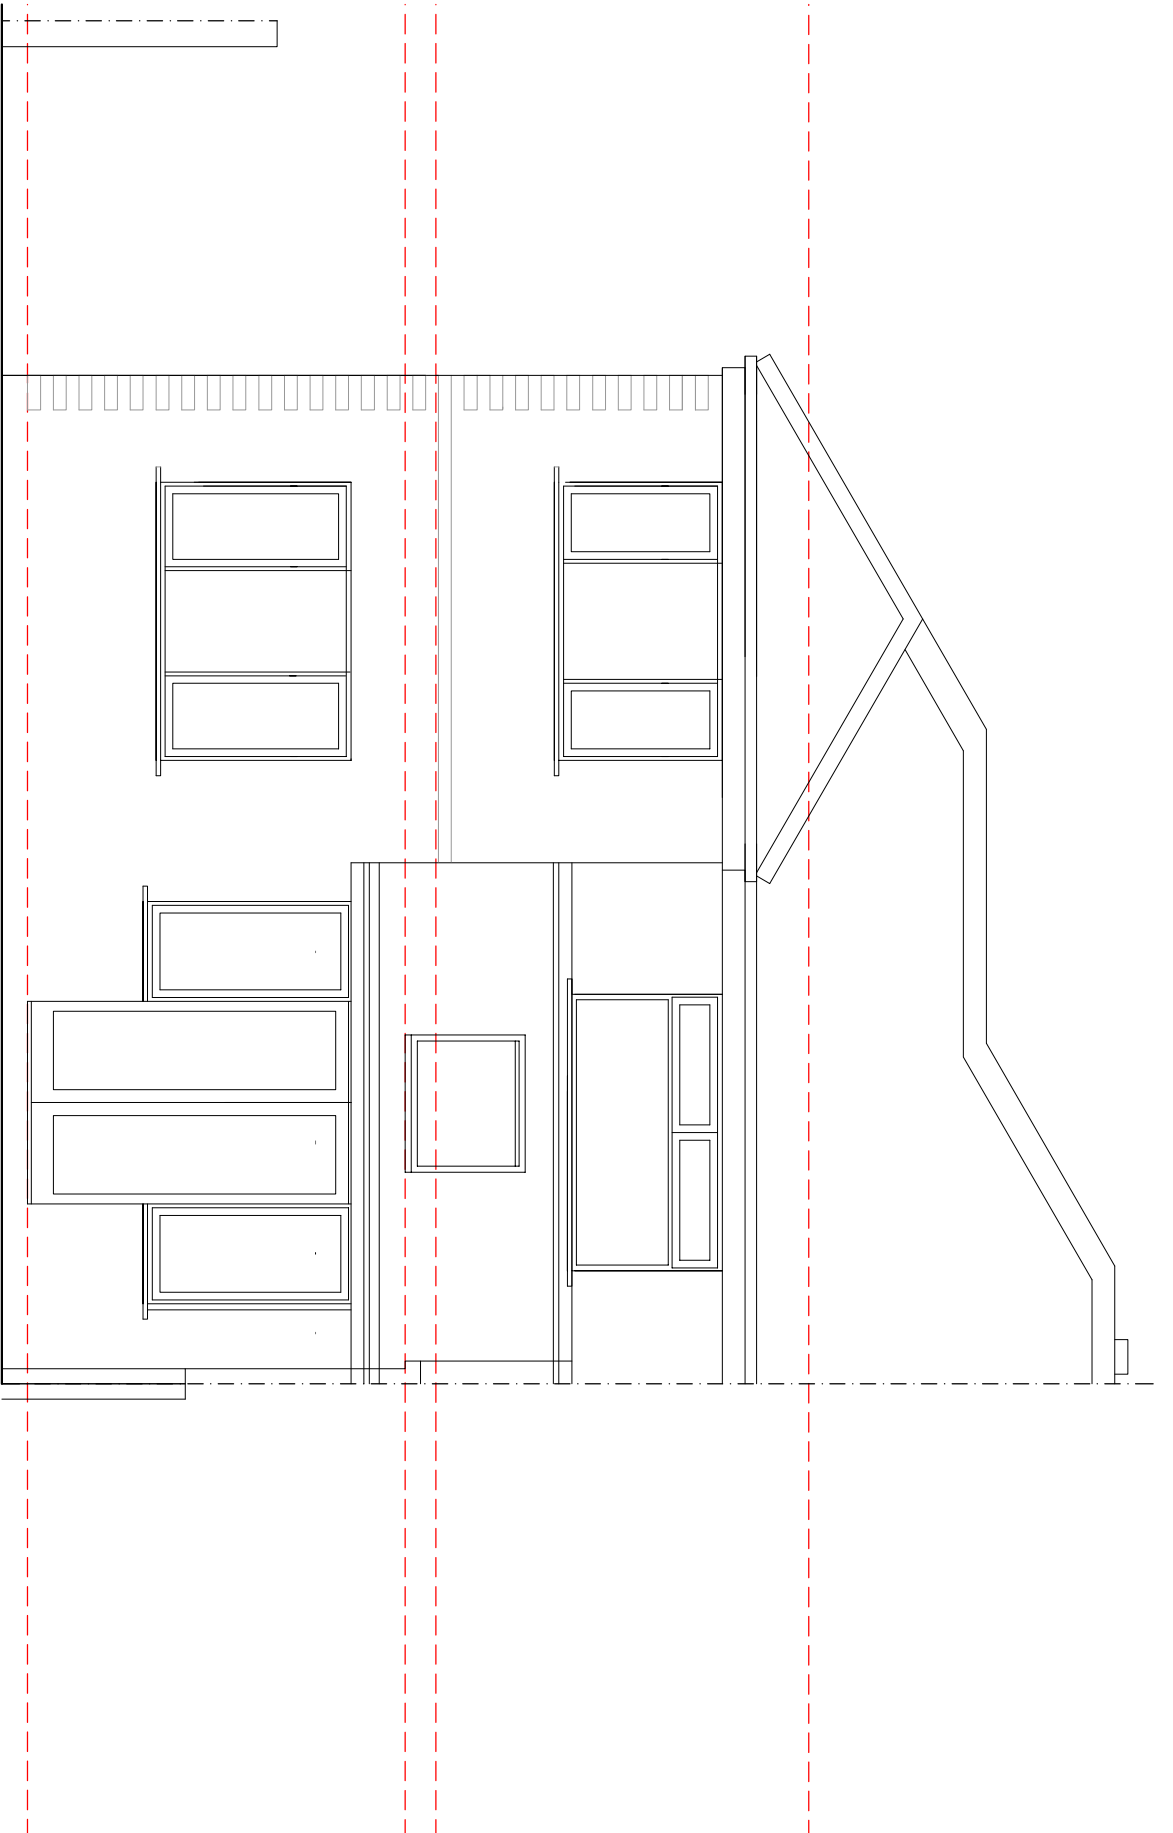


Rear Elevation

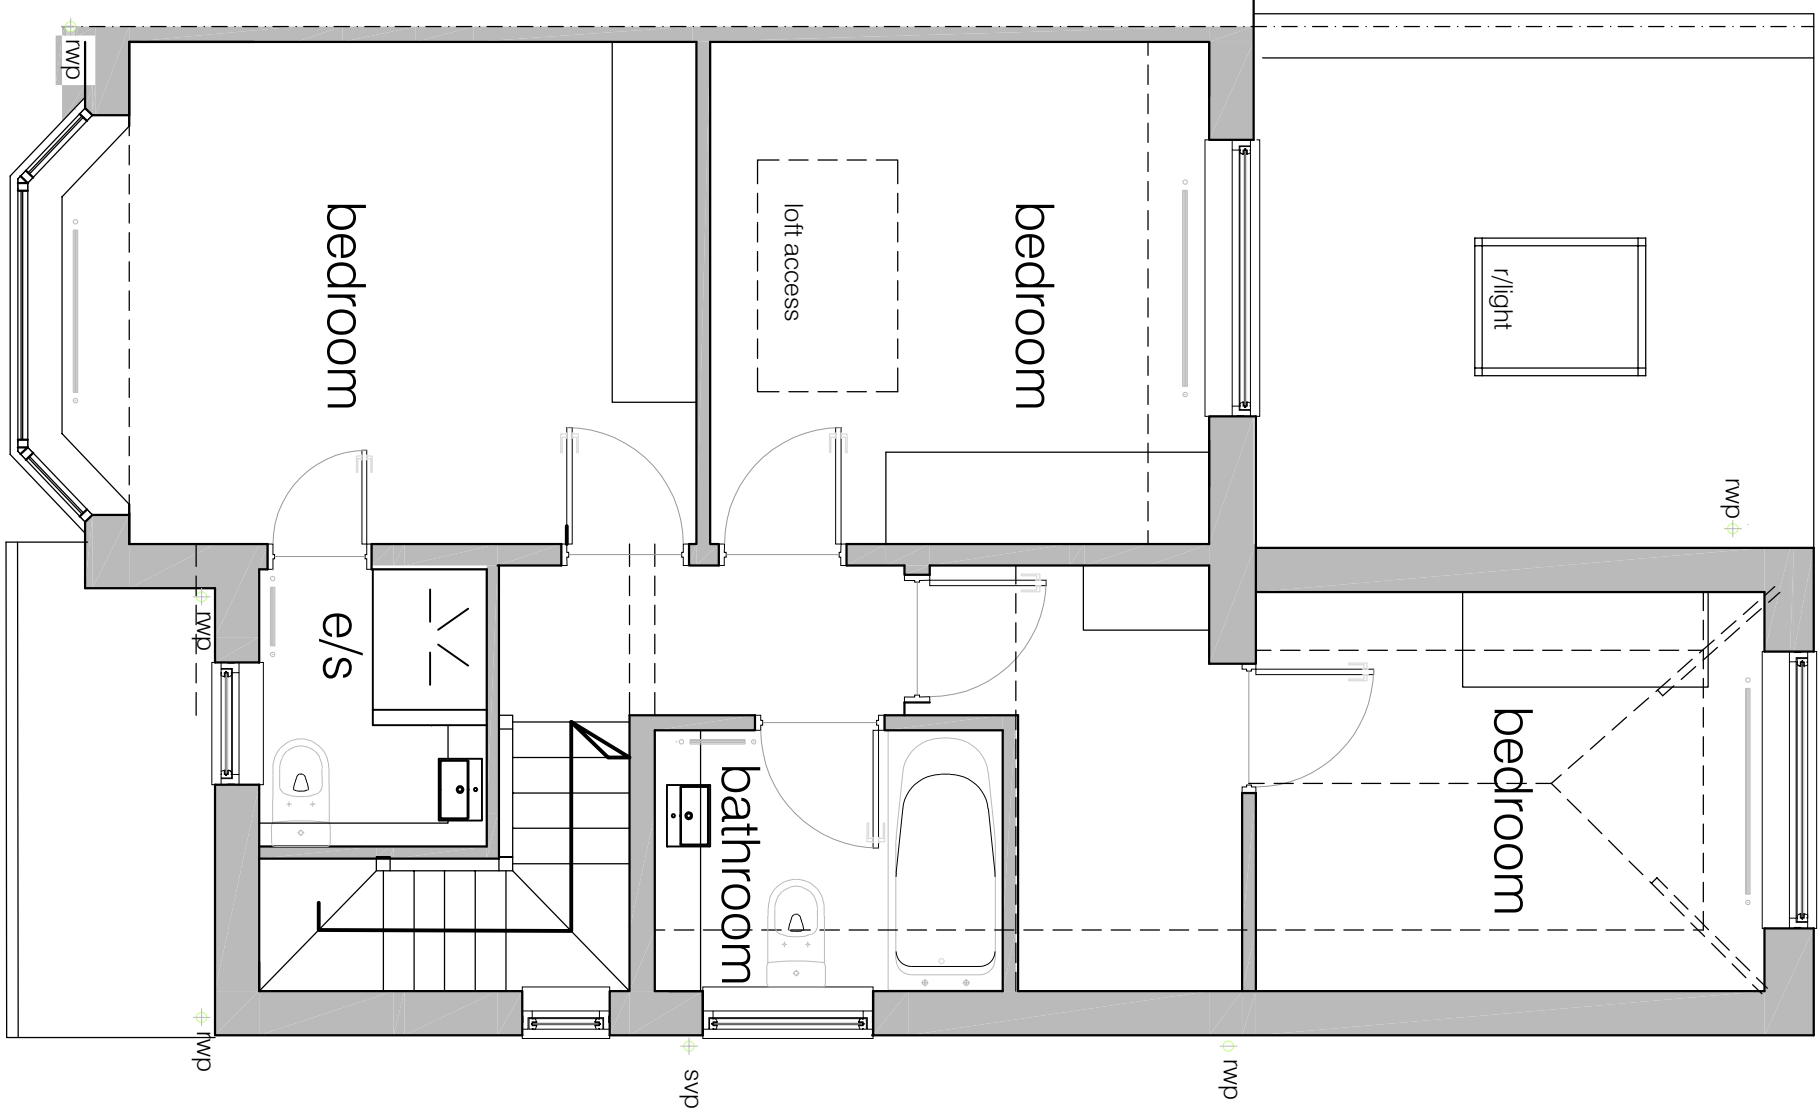

FIRST FLOOR PLAN AS EXISTING

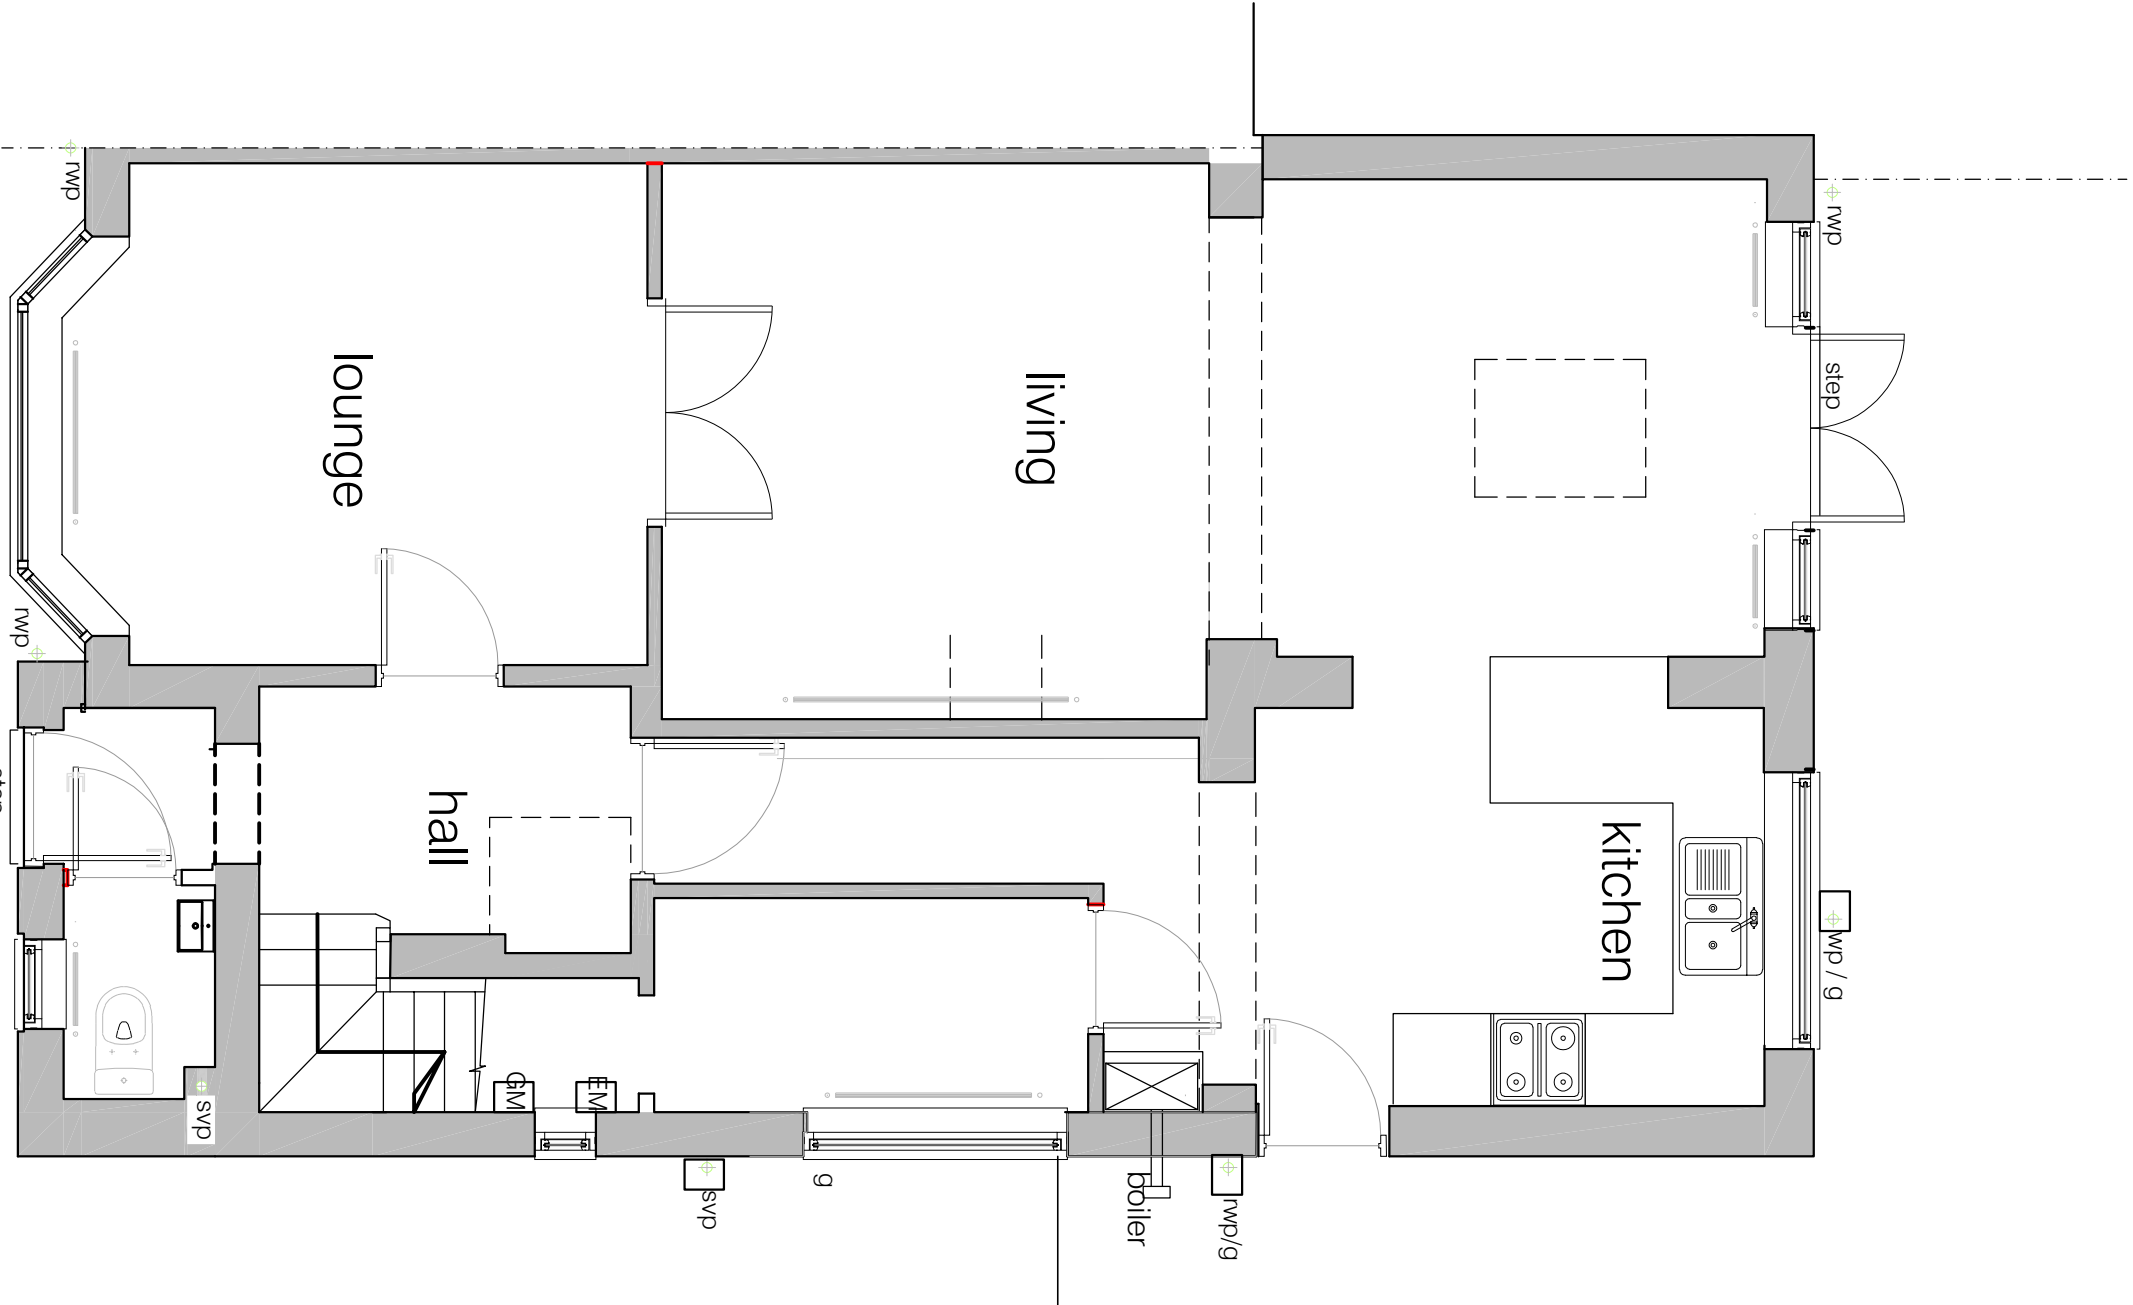

GROUND FLOOR PLAN AS EXISTING

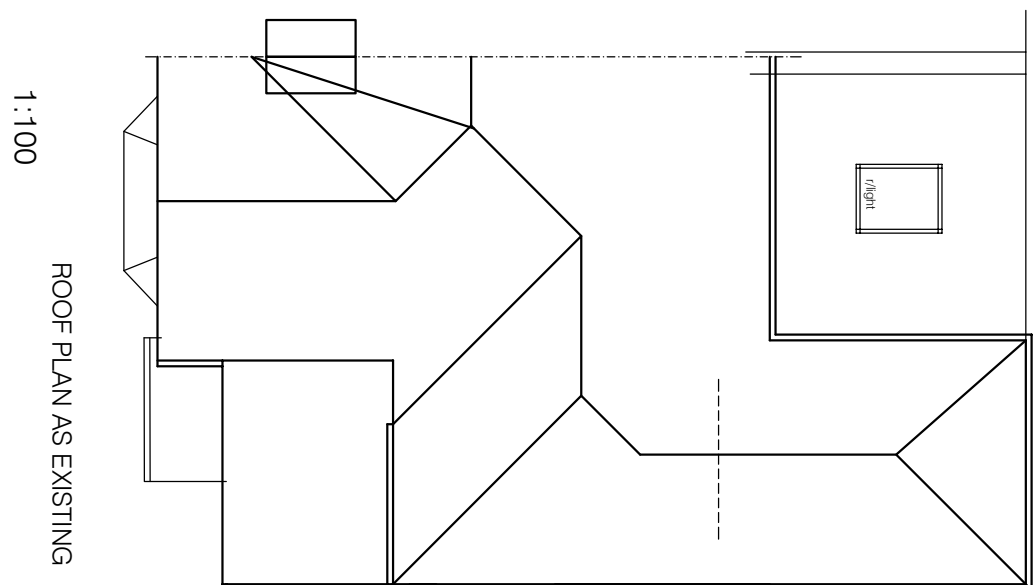

1:100

ROOF PLAN AS EXISTING

Existing finishes:
Concrete pantiled roof
Part render part smooth red brick to front
/side elevations
common brick to rear elevation
white upvc d/g windows and doors
black rainwater goods