





1. Front - Proposed
1 : 100



2. Left Side - Proposed
1 : 100

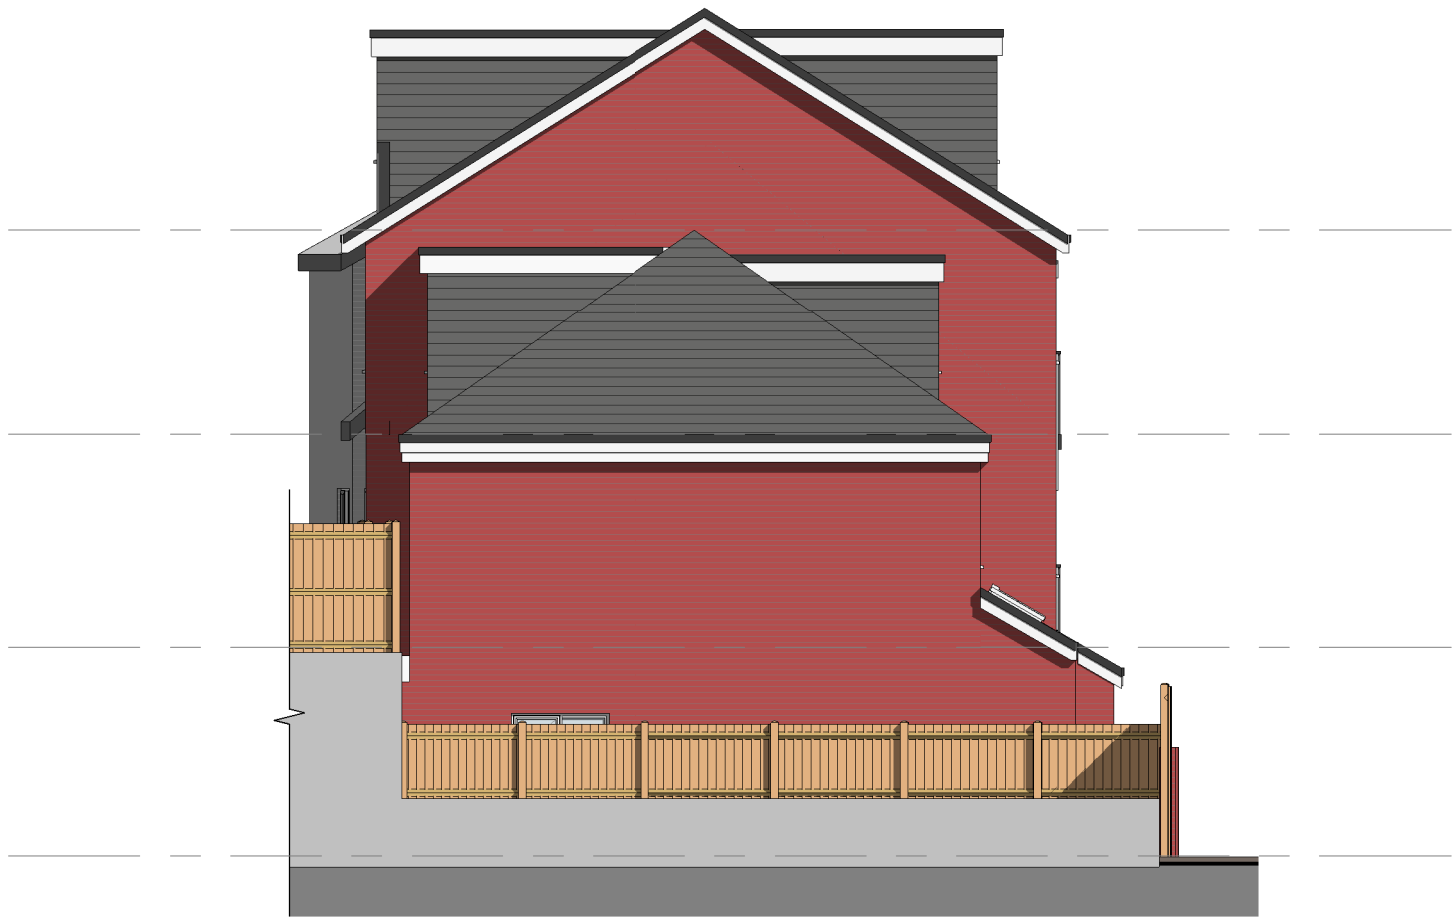

3. Rear - Proposed
1 : 100

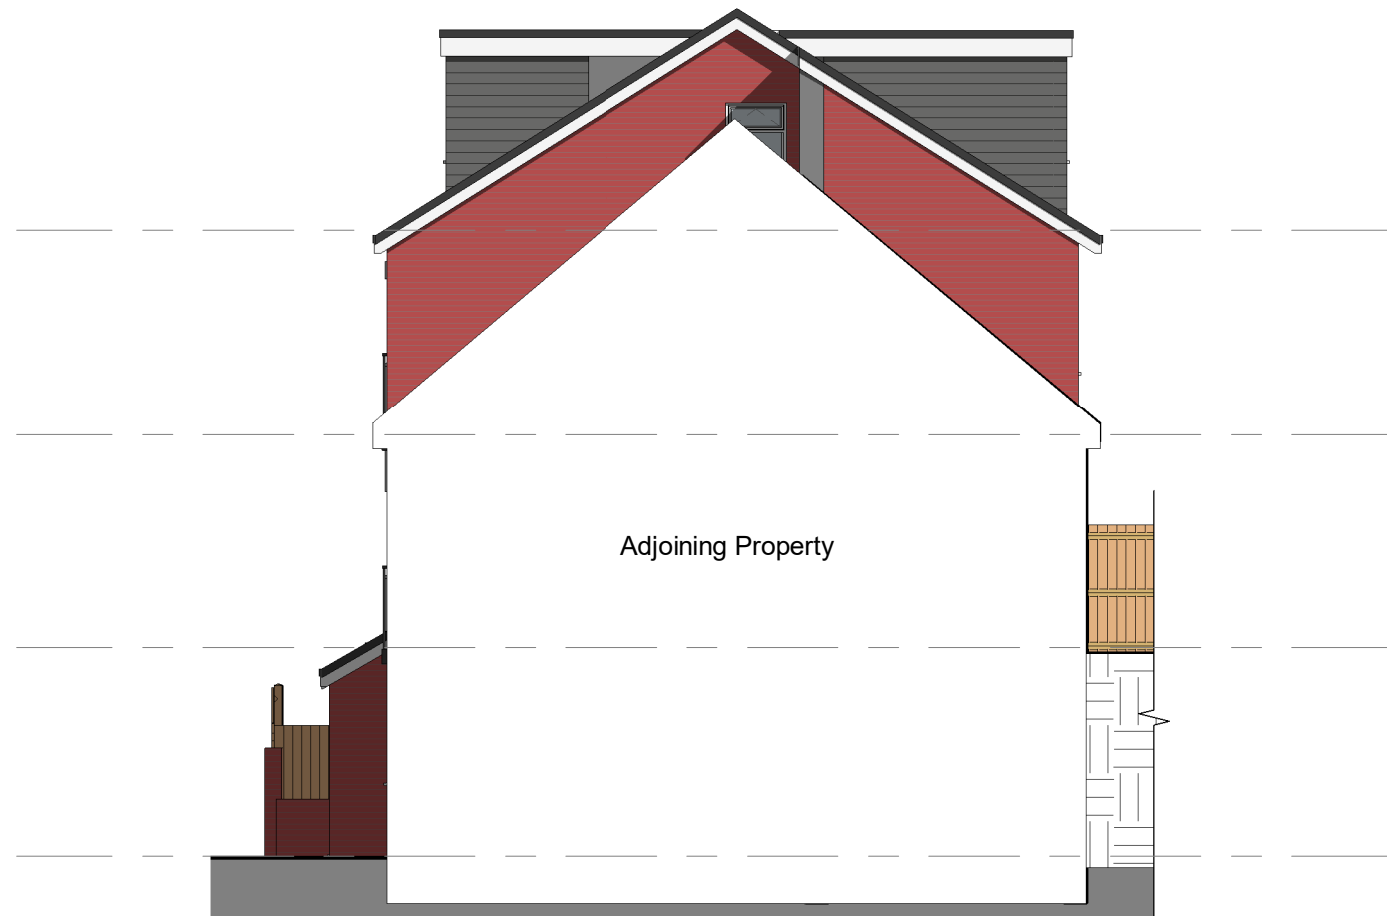

4. Right Side - Proposed
1 : 100

5	Roof height amendment	ER	18-08-21
4	Height amendment	ER	02-08-21
3	Rear ground floor amendment	ER	21-08-21
2	Rear wall amendment	ER	13-08-21
1	Amendments for planning app	ER	16-03-21

REV	DESCRIPTION	BY	DATE
5	Roof height amendment	ER	18-08-21
4	Height amendment	ER	02-08-21
3	Rear ground floor amendment	ER	21-08-21
2	Rear wall amendment	ER	13-08-21
1	Amendments for planning app	ER	16-03-21

PROJECT	17 St Marks Lane	SCALE @ A1	1 : 100	DATE	05 MAR 2021	DRAWN BY	ER
CLIENT	Mansoor	STATUS	BUILDING REGS				
TITLE	Proposed Elevations	PROJECT NO.	DA20039.5.	DRAWING NO.	004.	REV.	5
DA DEBTAL ARCHITECTURE www.debtal.co.uk		NOTES THIS DRAWING MUST NOT BE REPRODUCED WITHOUT WRITTEN CONSENT ALL DIMENSIONS AND MATERIALS SHALL BE CHECKED AND CONFIRMED BY THE AND CONSIDERED TO BE IN ACCORDANCE WITH THE IN ACCORDANCE WITH CURRENT STATUTORY LEGISLATION, RELEVANT CODES OF PRACTICE AND PREVIOUS REQUIREMENTS. ALL DIMENSIONS ON THIS DRAWING ARE IN MILLIMETRES UNLESS OTHERWISE STATED.					