
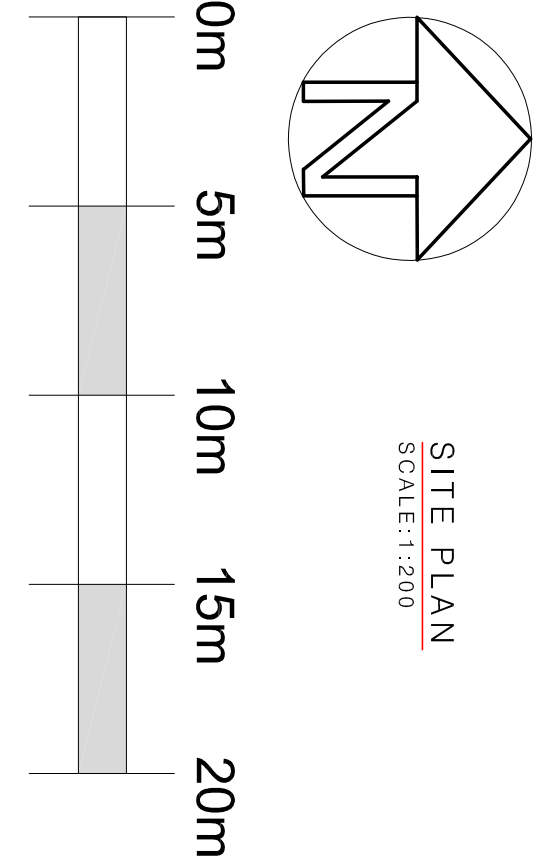
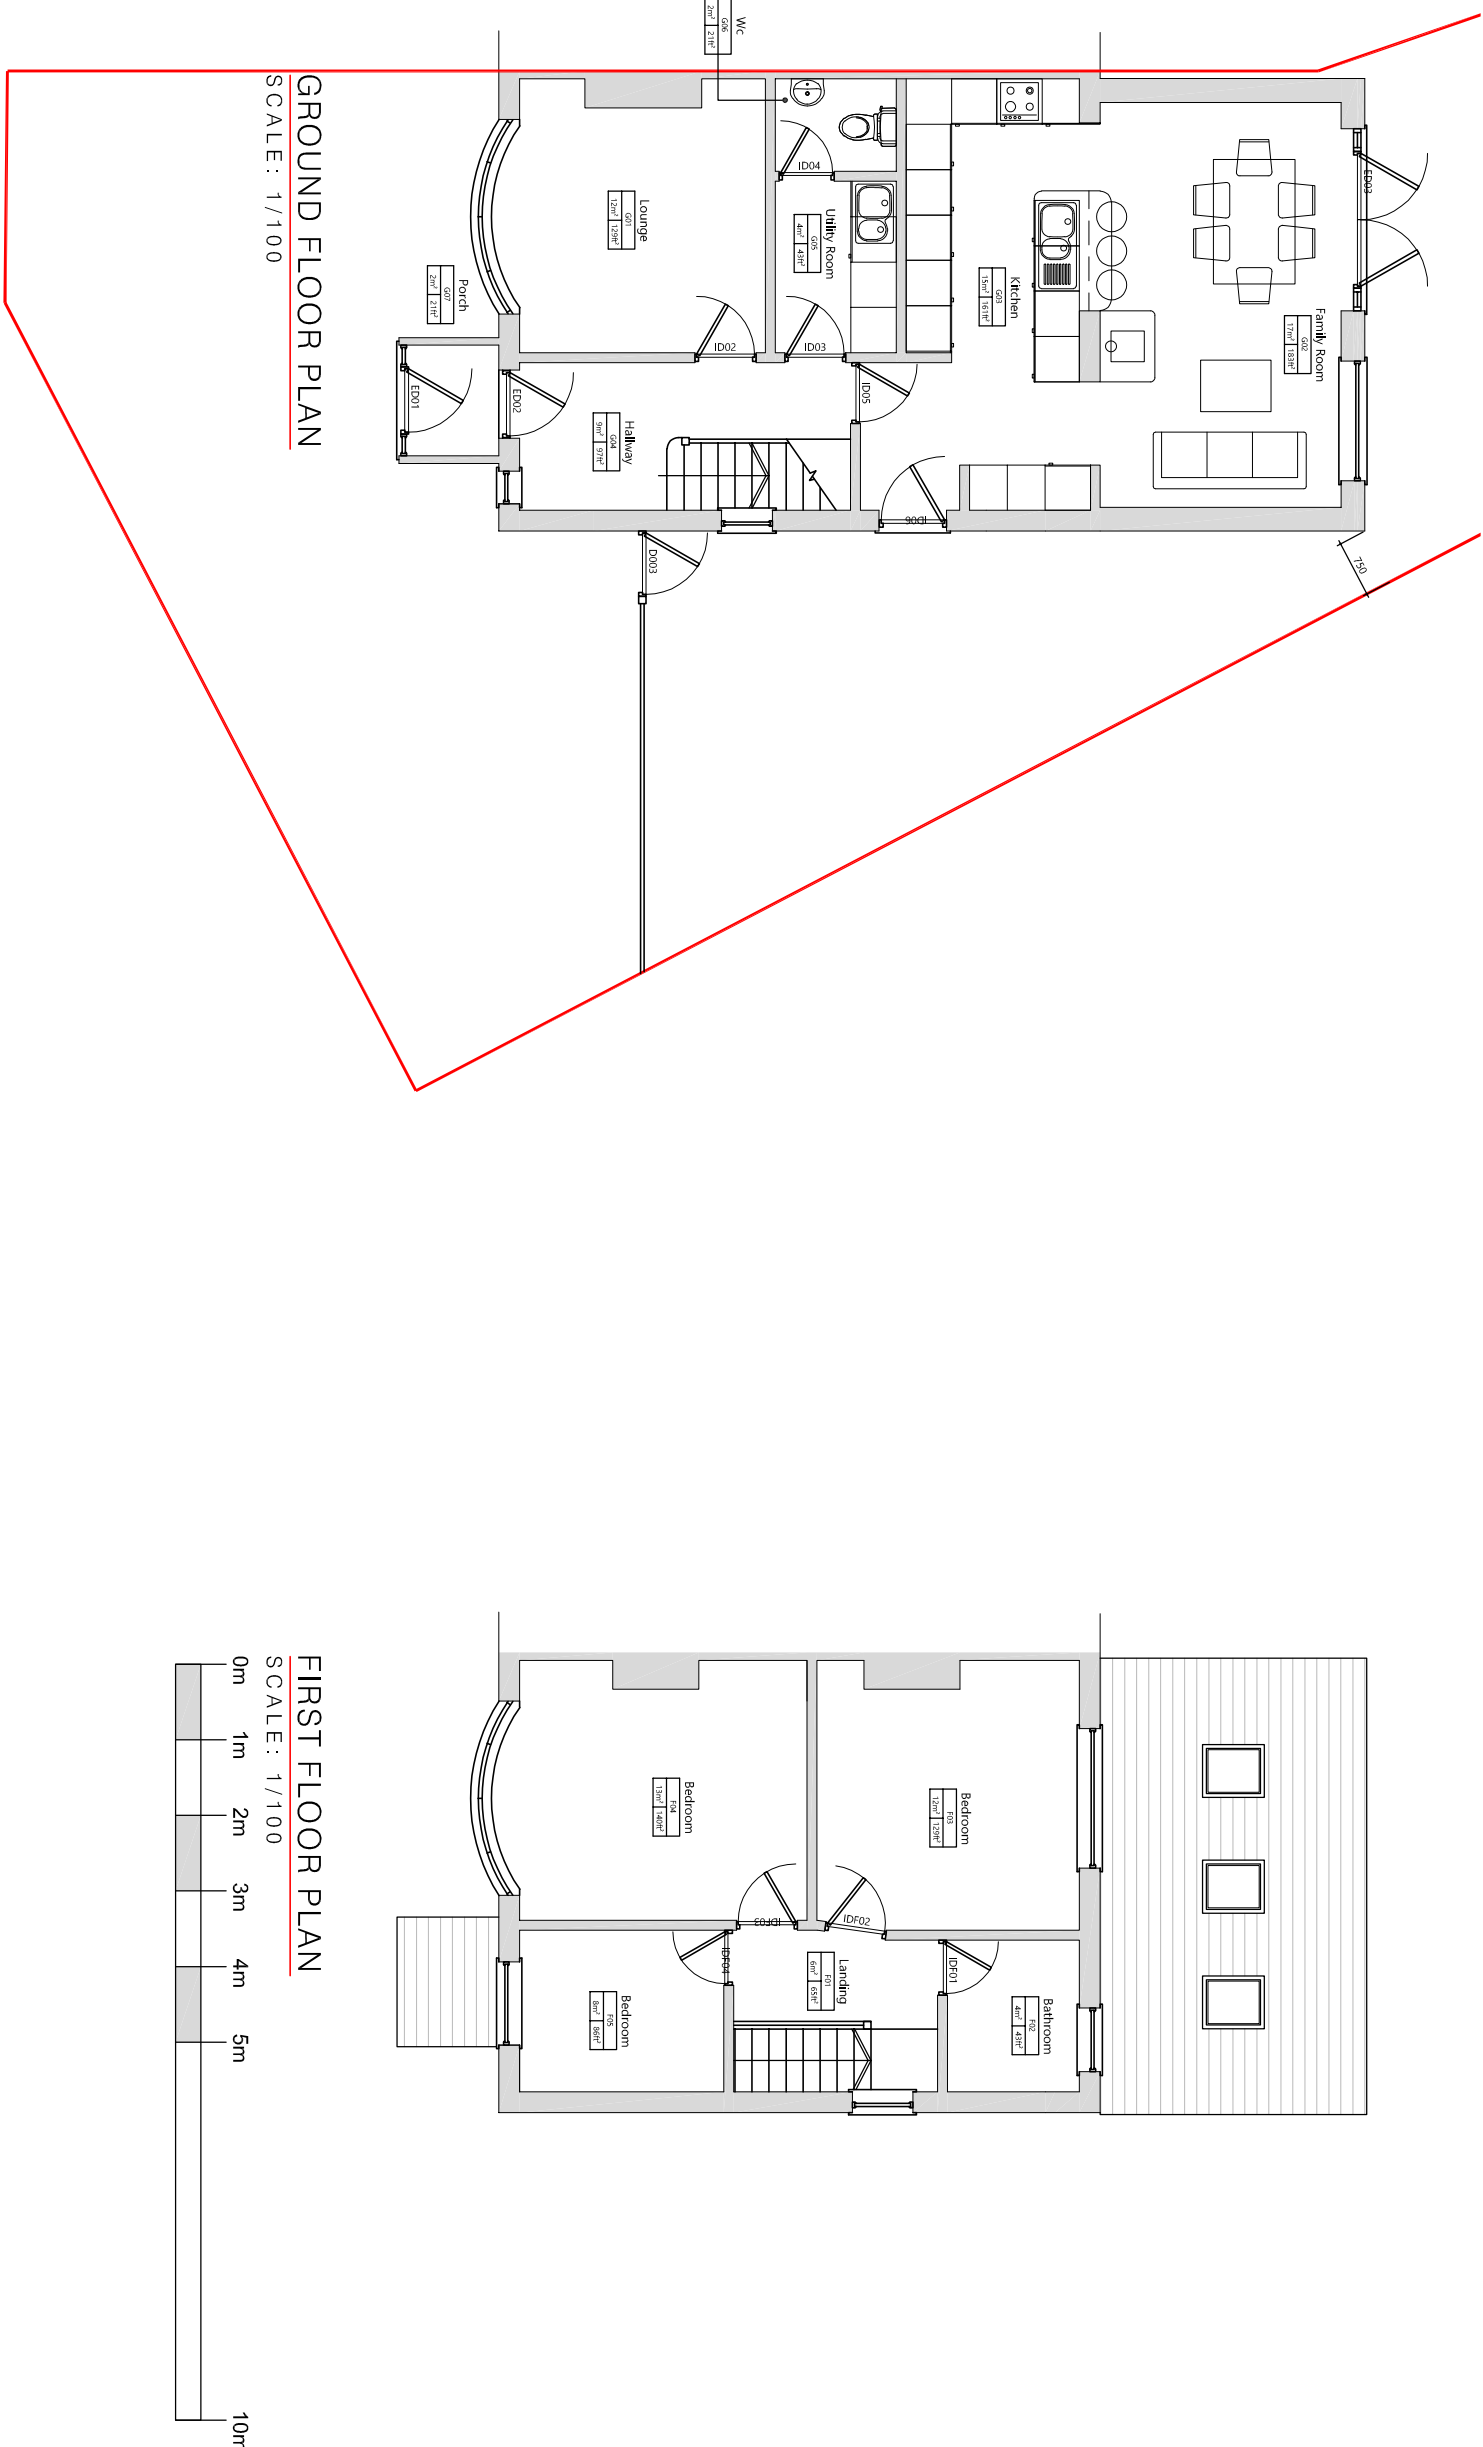


Notes:

@ This drawing and the information contained within this media remains the property of TJB Architects Ltd. It is to be used for the specific project and is not to be reproduced or altered without the knowledge and written consent of TJB Architects Ltd. The information should be distributed in its entirety and be not to be reproduced or altered without the knowledge and written consent of TJB Architects Ltd. The information contained within this drawing is for guidance only and is not to be used for any other purpose. TJB Architects Ltd. does not accept any liability for the accuracy or completeness of the information provided by third parties.

* DO NOT SCALE FROM THESE DRAWINGS *

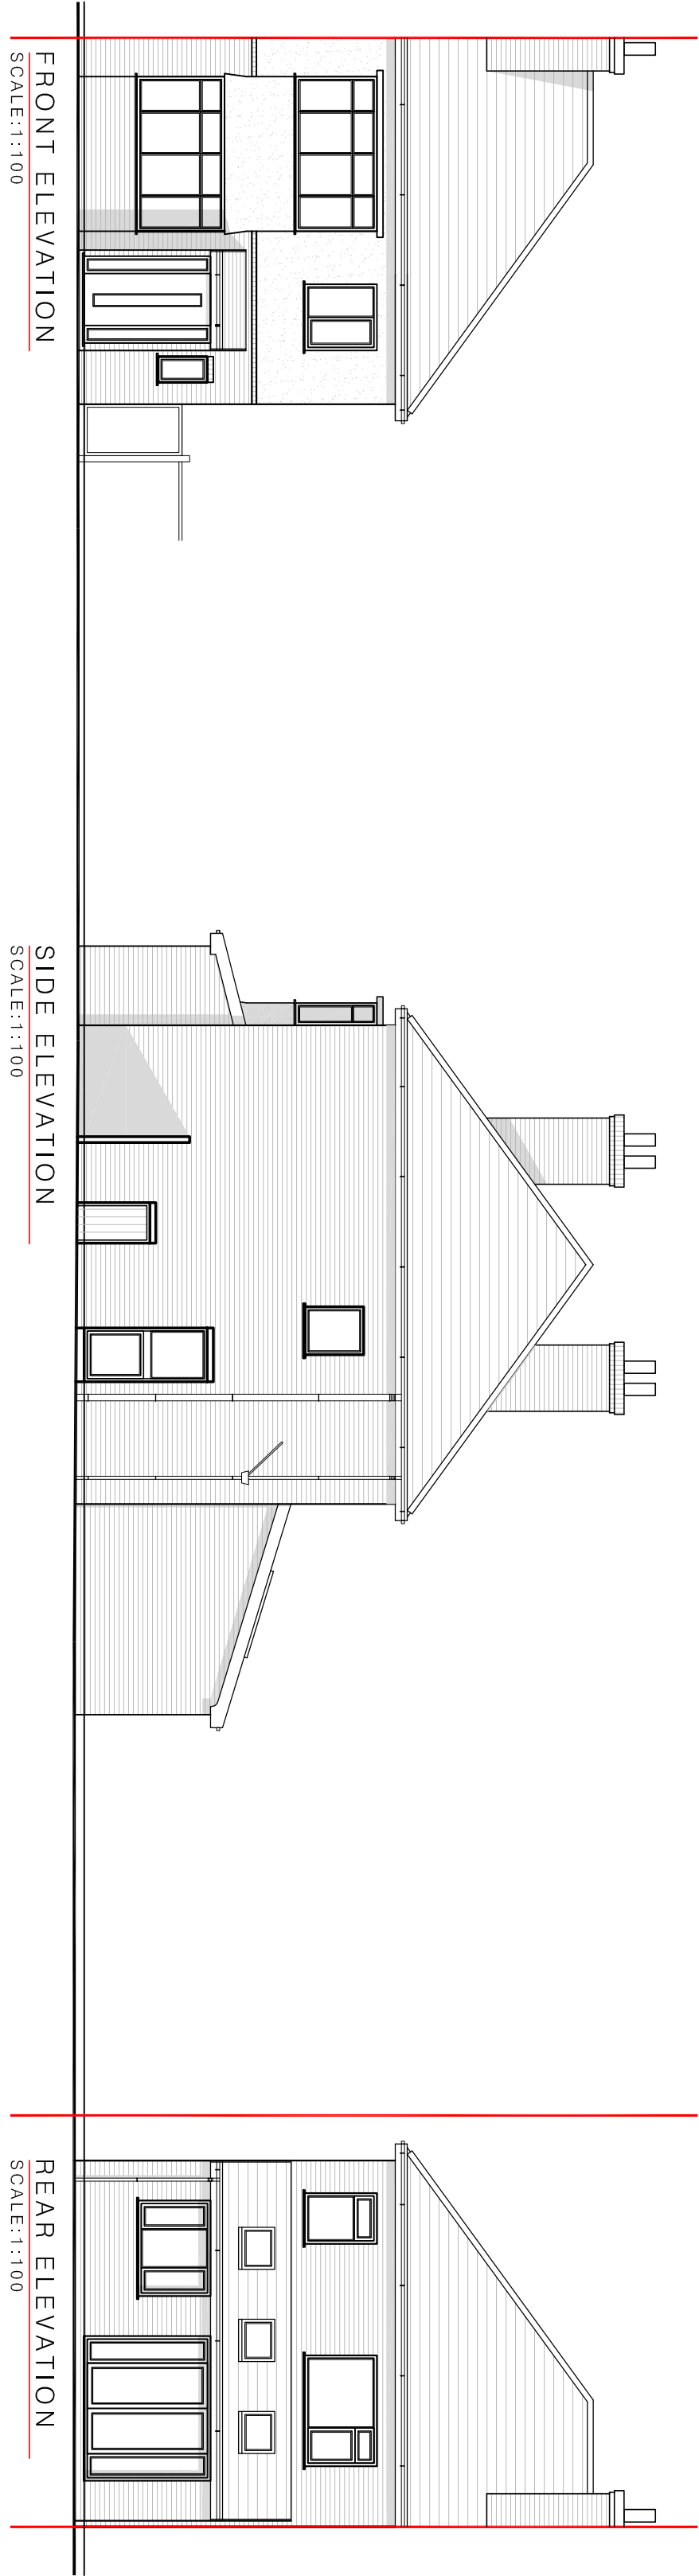

TJB

architects

TJB Architects Ltd.

Tel: 0794 436 0008

Email: info@tjbarchitects.co.uk

Web: www.tjbarchitects.co.uk

CLIENT: MR & MRS WALL

SITE: 11 SIBSON ROAD
CHORLTON
MANCHESTER
M21 9RH

BRIEF: TWO STOREY
SIDE EXTENSION

TITLE: EXISTING

SCALE: A1: 1:100 / 200	DATE: JUN 2021	DRAWN: TB	CHECKED: TB
PROJECT NO: 209	DRAWING NO: PL_102	REVISION: #	