


KEY : PLAN

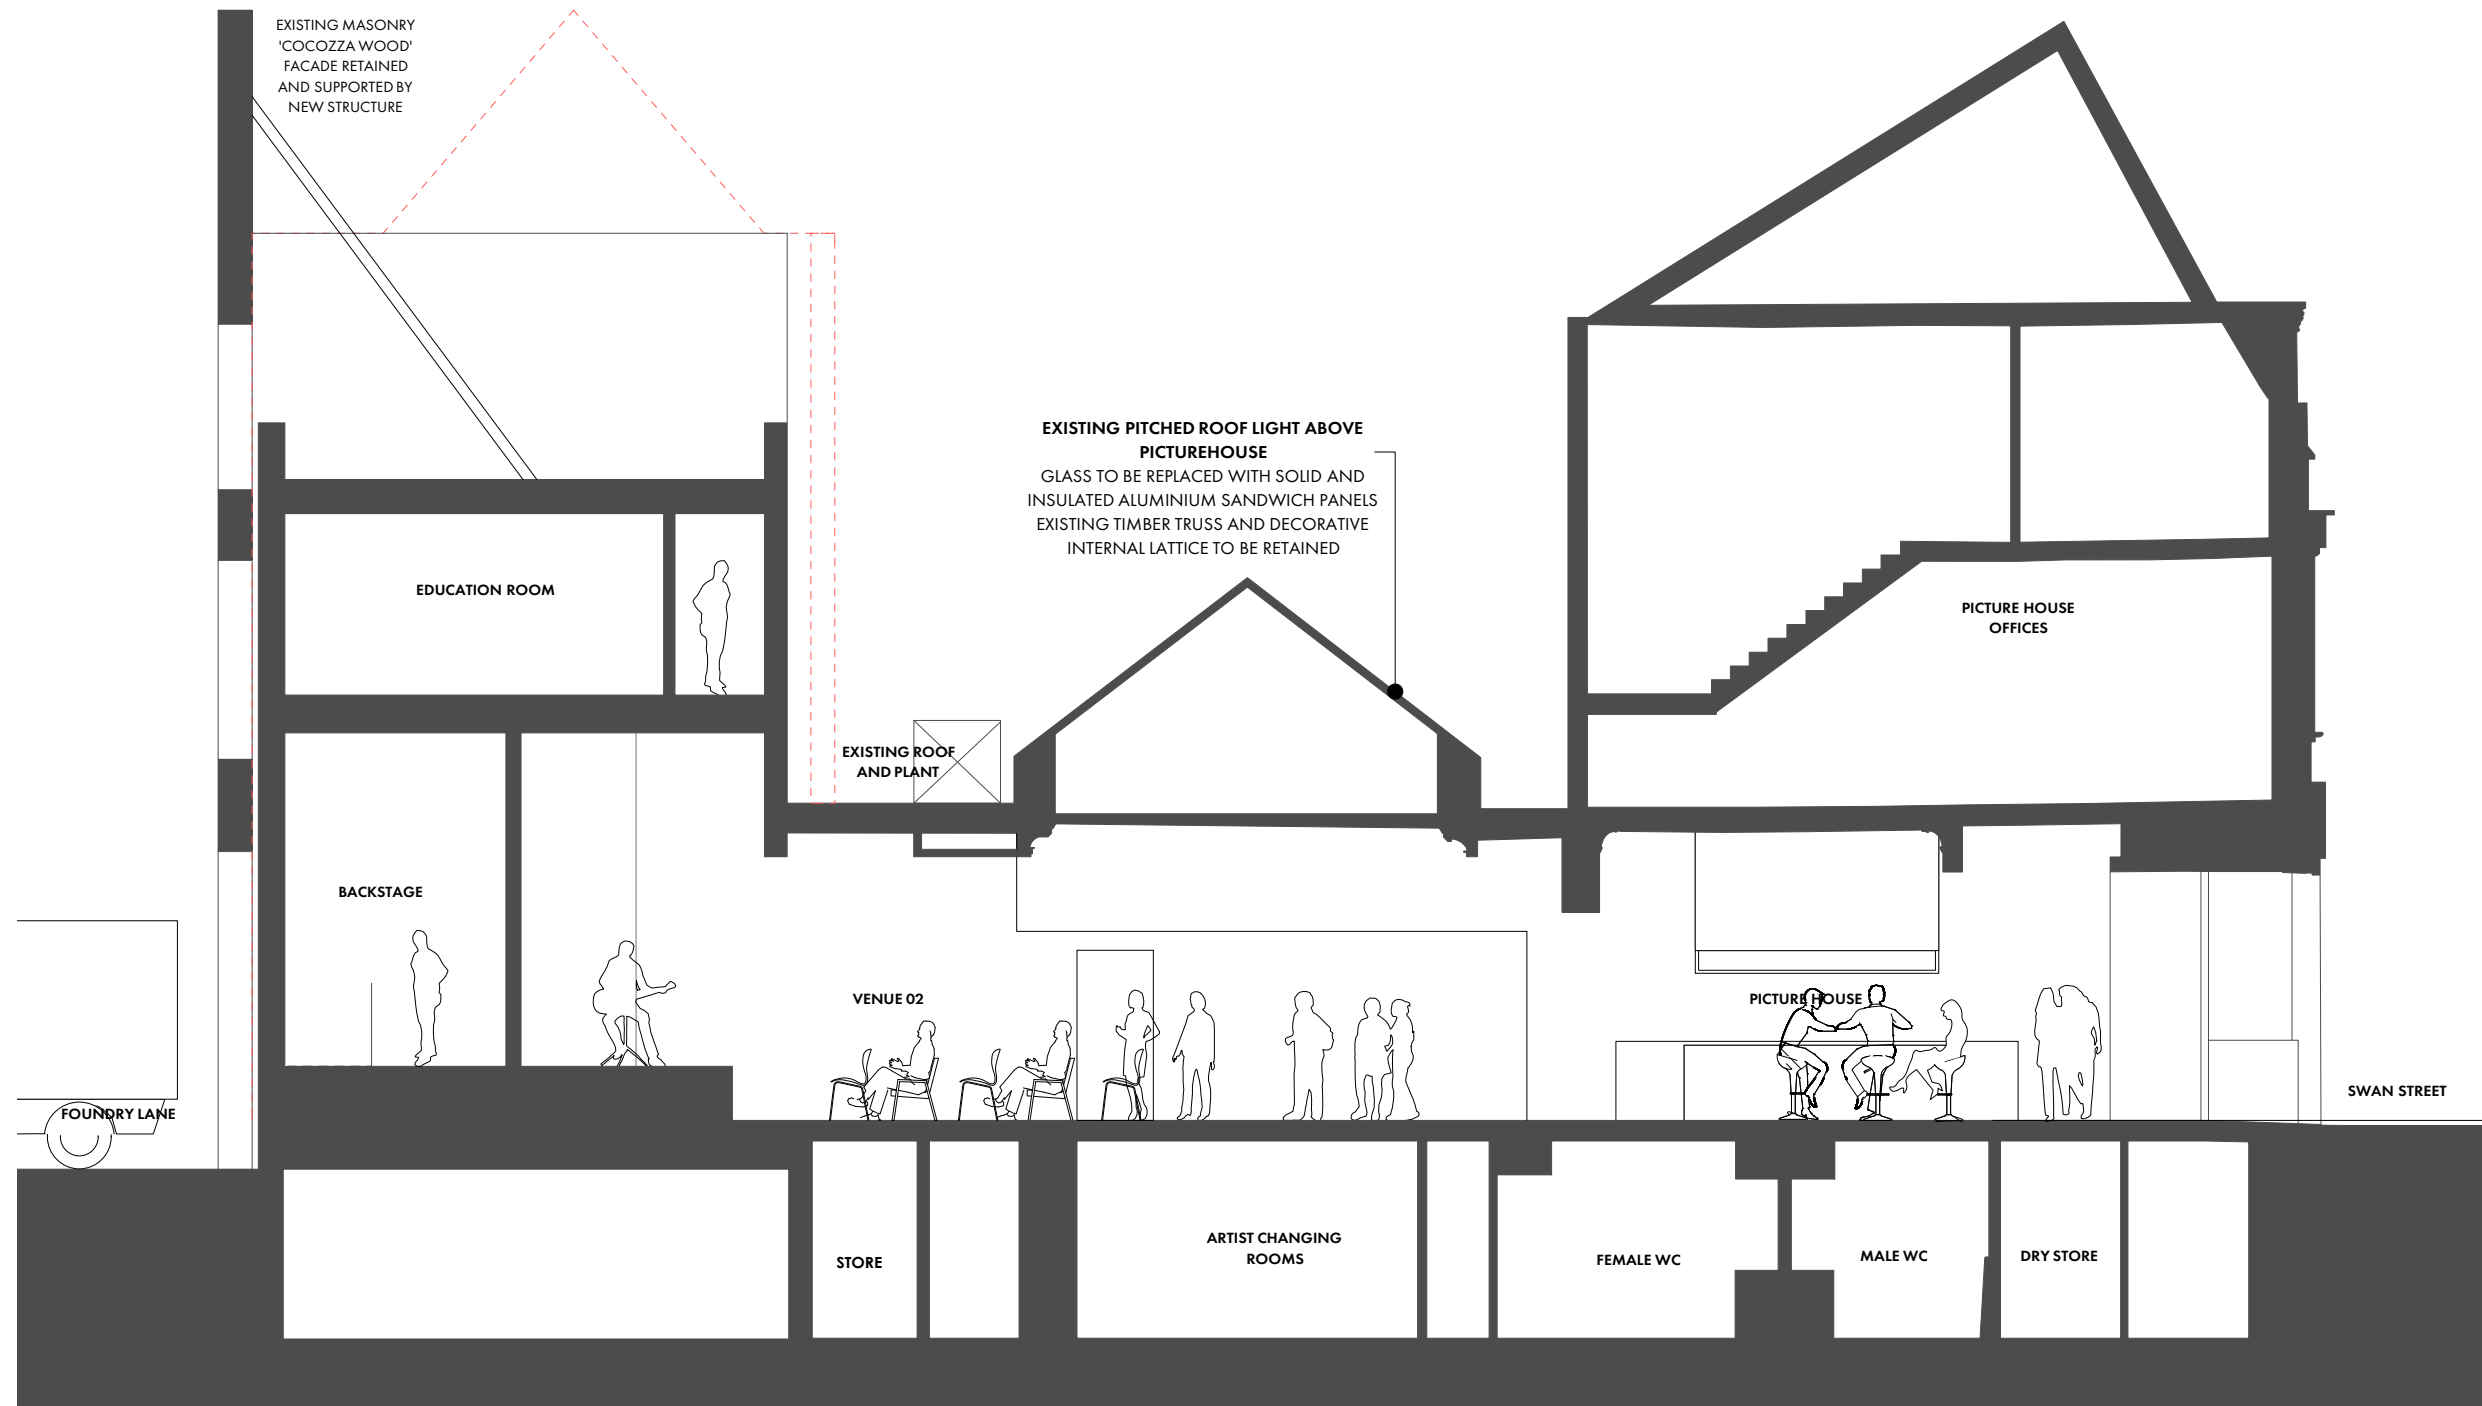

NOTES - REVISION B
See note regarding rooflight

PROPOSED SECTION BB
THROUGH VENUE 02 AND PICTUREHOUSE

OMIArchitects

www.omiarchitects.com

BAND ON THE WALL
PROPOSED SECTION BB THROUGH VENUE 02

1387 | L1501 REV B JULY '20 | 1:100 @ A3