


- GENERAL NOTES
1. ALL DIMENSIONS ARE IN MILLIMETRES UNLESS OTHERWISE STATED.
 2. ALL LEVELS ARE IN METRES UNLESS OTHERWISE STATED.
 3. DIMENSIONS ARE NOT TO BE SCALED FROM THE DRAWING.
 4. ALL WORK TO BE CARRIED OUT IN ACCORDANCE WITH THE CURRENT EDITION OF THE BUILDING REGULATIONS 1991 (INCLUDING AMENDMENTS) AND ALL RELEVANT BRITISH STANDARDS/CODES OF PRACTICE.
 5. CONTRACTOR IS RESPONSIBLE FOR THE CORRECT SETTING OUT OF THE WORKS ON SITE. ALL DIMENSIONS TO BE CHECKED PRIOR TO FABRICATION OF MATERIALS.
 6. THIS DRAWING IS TO BE READ IN CONJUNCTION WITH ALL RELEVANT DRAWINGS AND SPECIFICATIONS.
 7. THIS DRAWING SHALL NOT BE DUPLICATED WITHOUT THE EXPRESS WRITTEN PERMISSION OF BEECH DESIGN AND BUILD LIMITED.


4 | MH - GF - FFL - PLATFORM LIFT

1 : 25

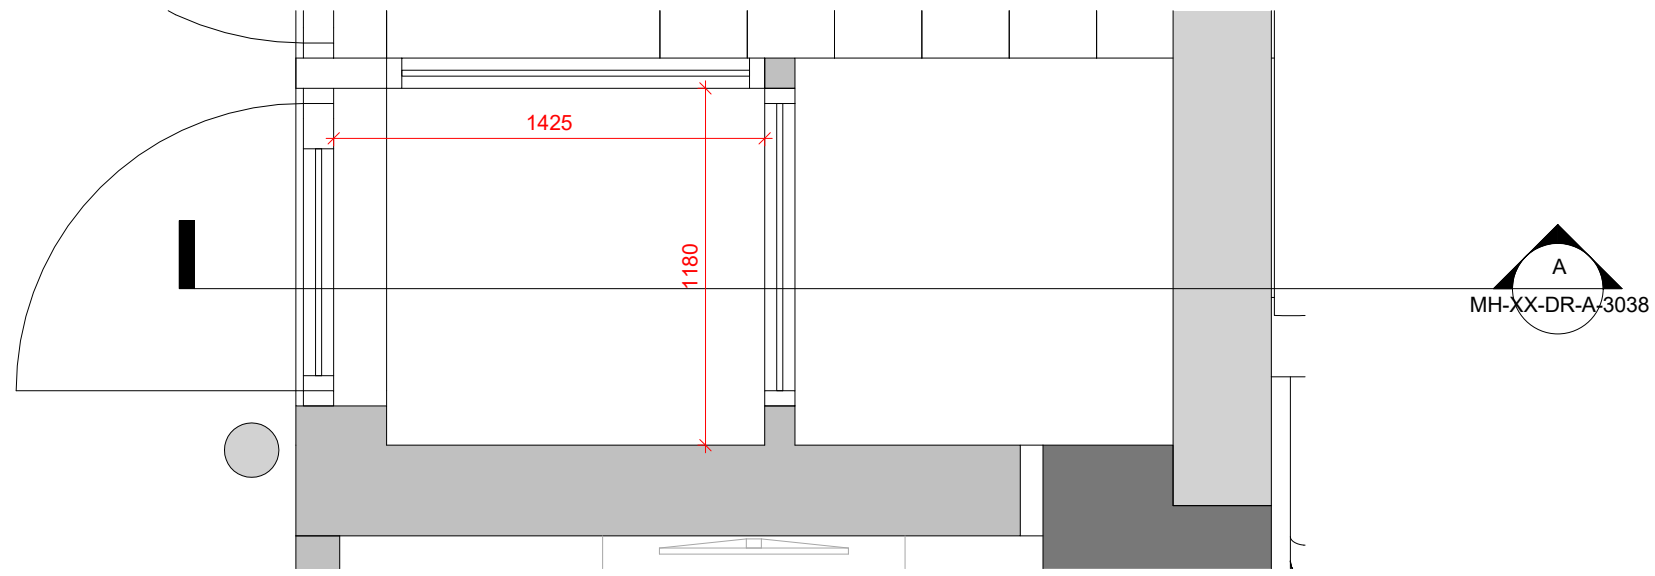


3 | MMH - MEEGL - FFL - PLATFORM LIFT

1 : 25

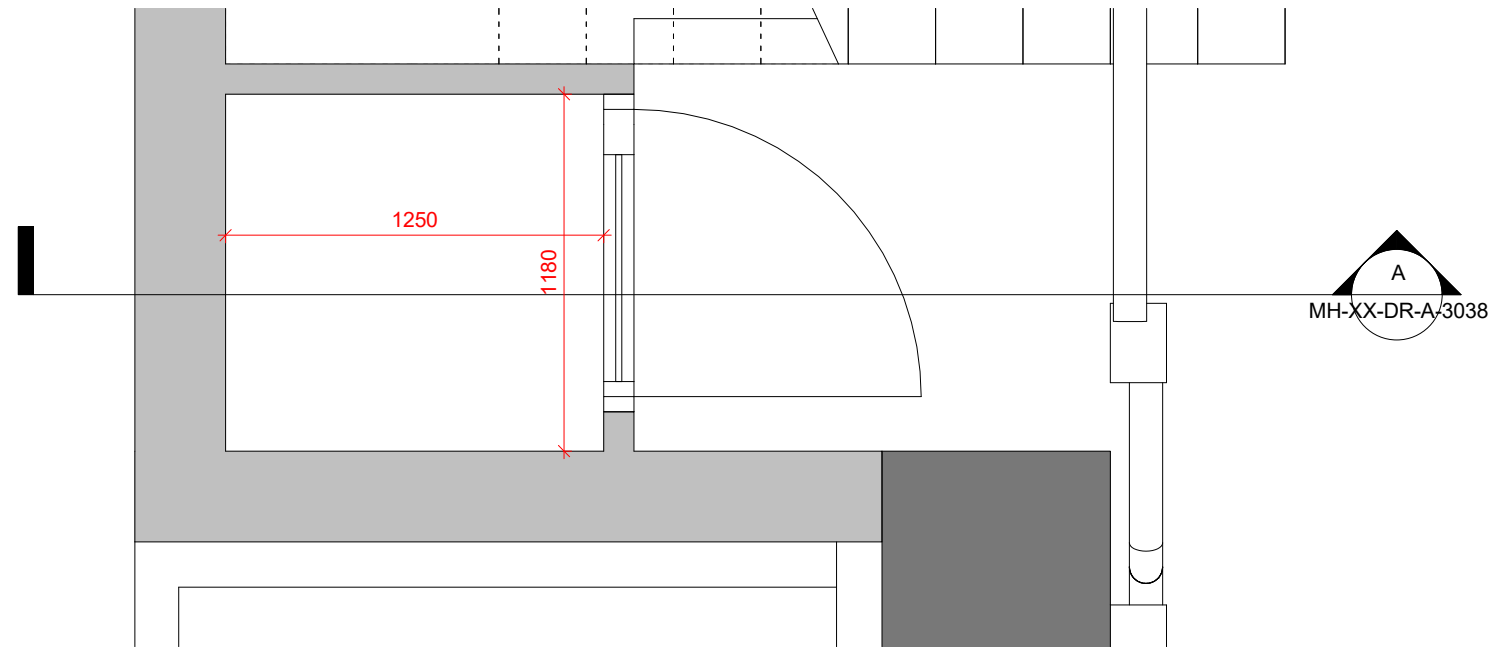


2 | MH - B1 - FFL - PLATFORM LIFT

1 : 25

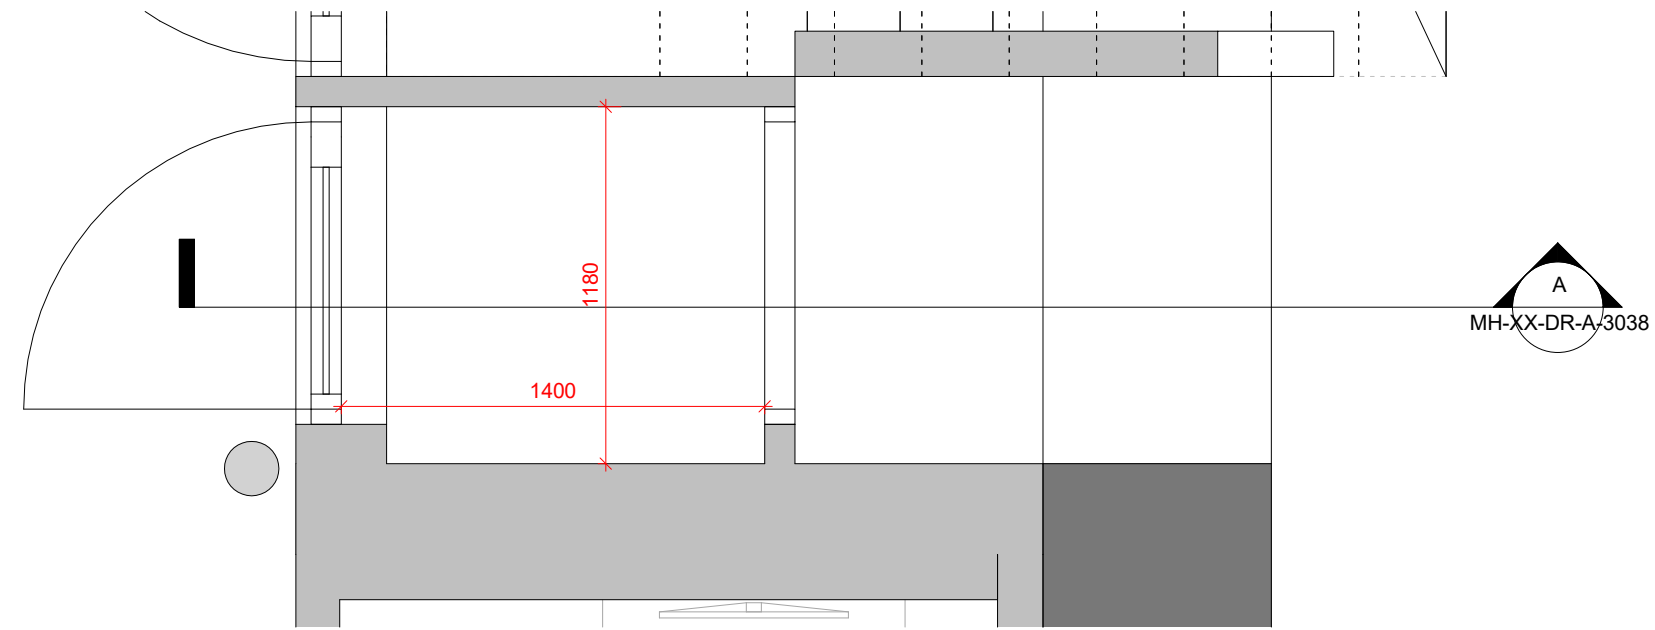


1 | MH - B2 - FFL - PLATFORM LIFT

1 : 25

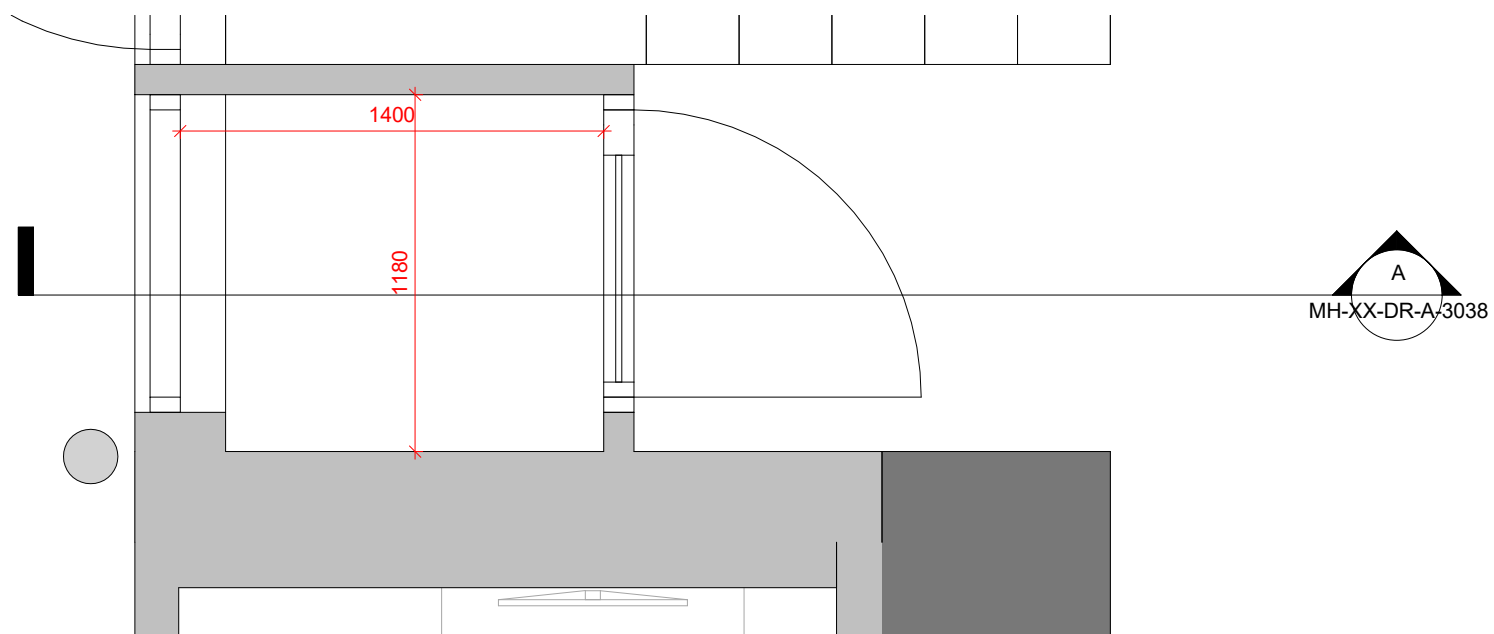

A | SECTION A - PLATFORM LIFT

1 : 25

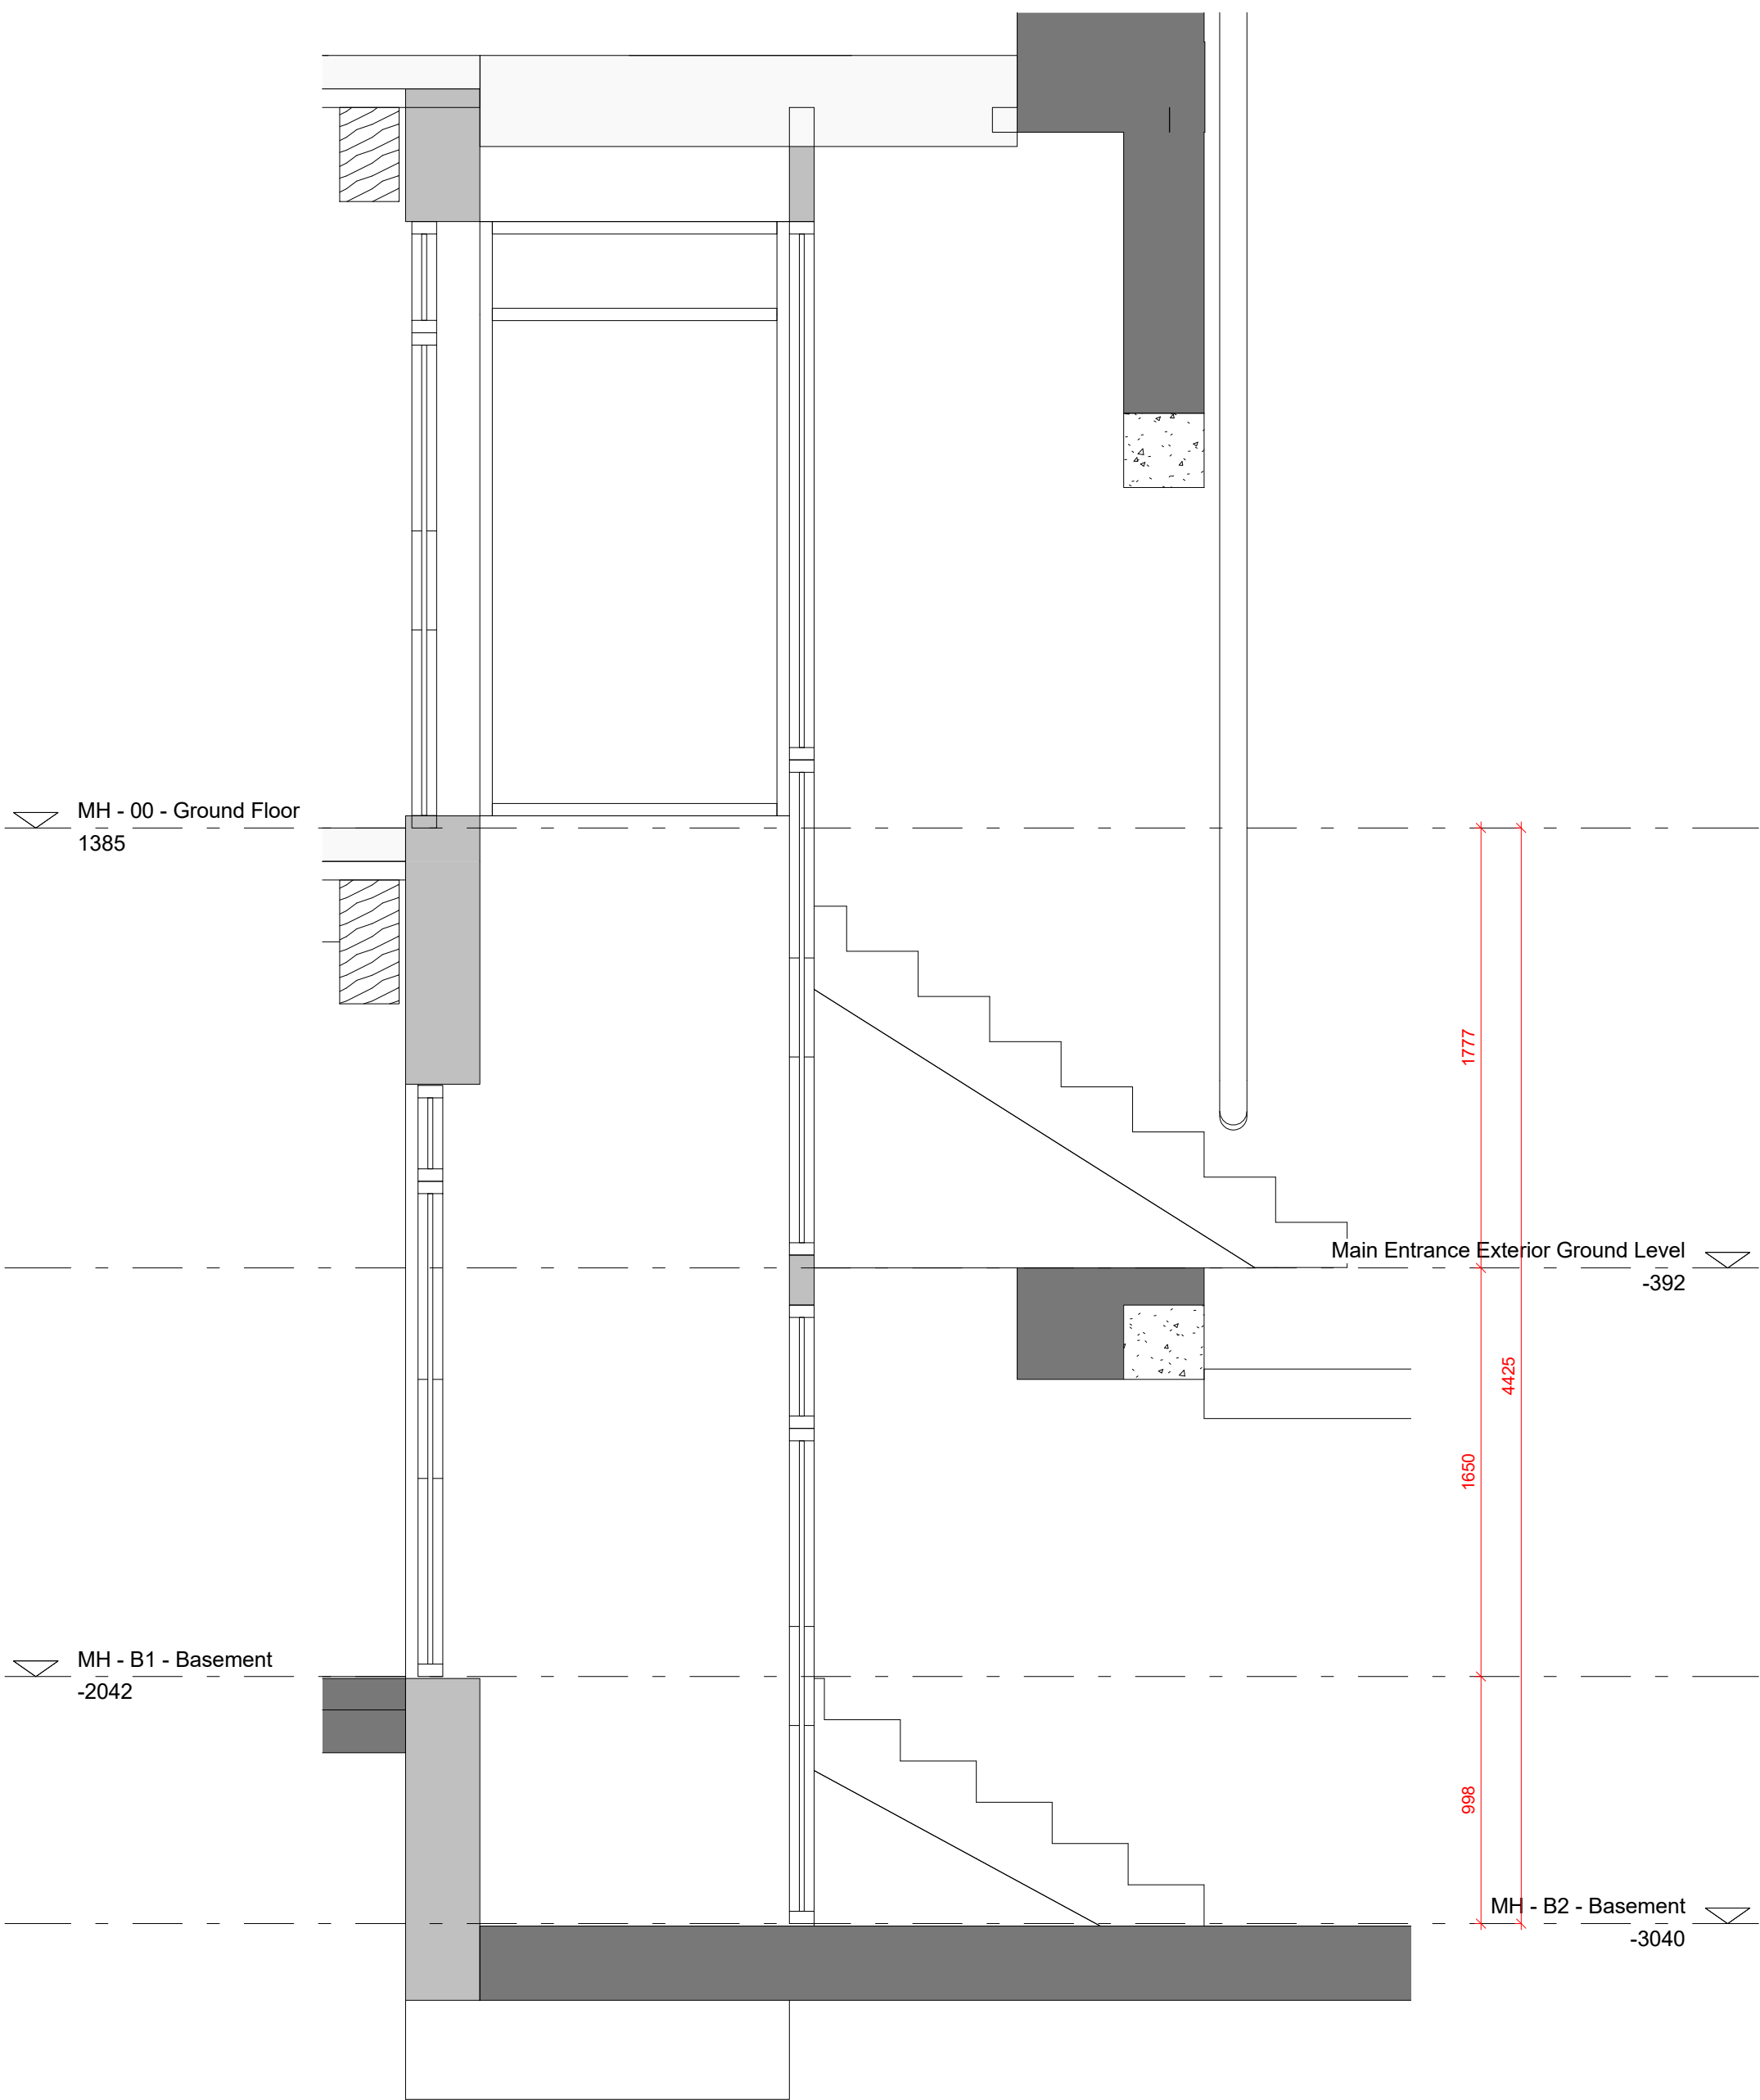

WIP

A: ISSUED FOR TENDER NP 11.05.21
Rev Description By Date

MANCHESTER
design + build

CLIENT:
PROJECT:
PICCADILLY WAREHOUSE
MINDEL HOUSE
PLATFORM LIFT DDA
GA

DRAWING TITLE:
TENDER

DRAWING STATUS:
DRAWN: NP | CHECKED: NP
SCALE: 1 : 25 | DATE: 11.05.21

013-MDB-MH-XX-DR-A-3038 | A
DRAWING NUMBER REV

(A3)