

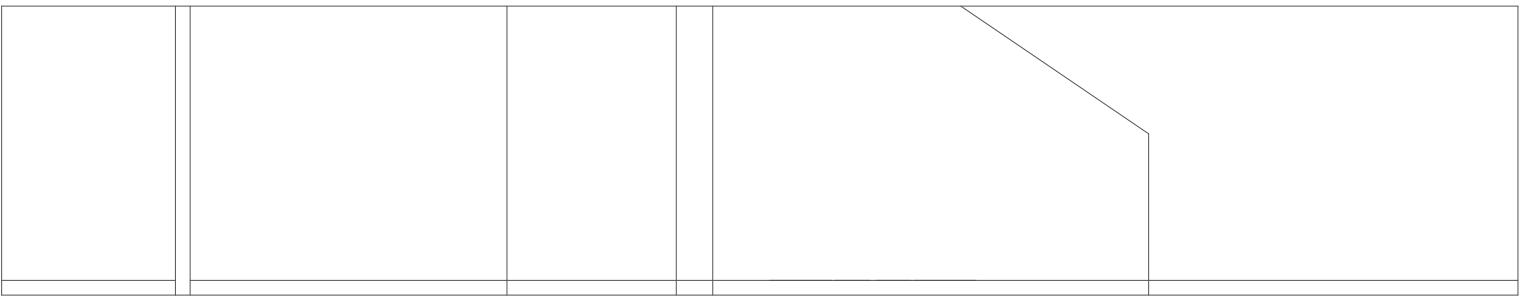
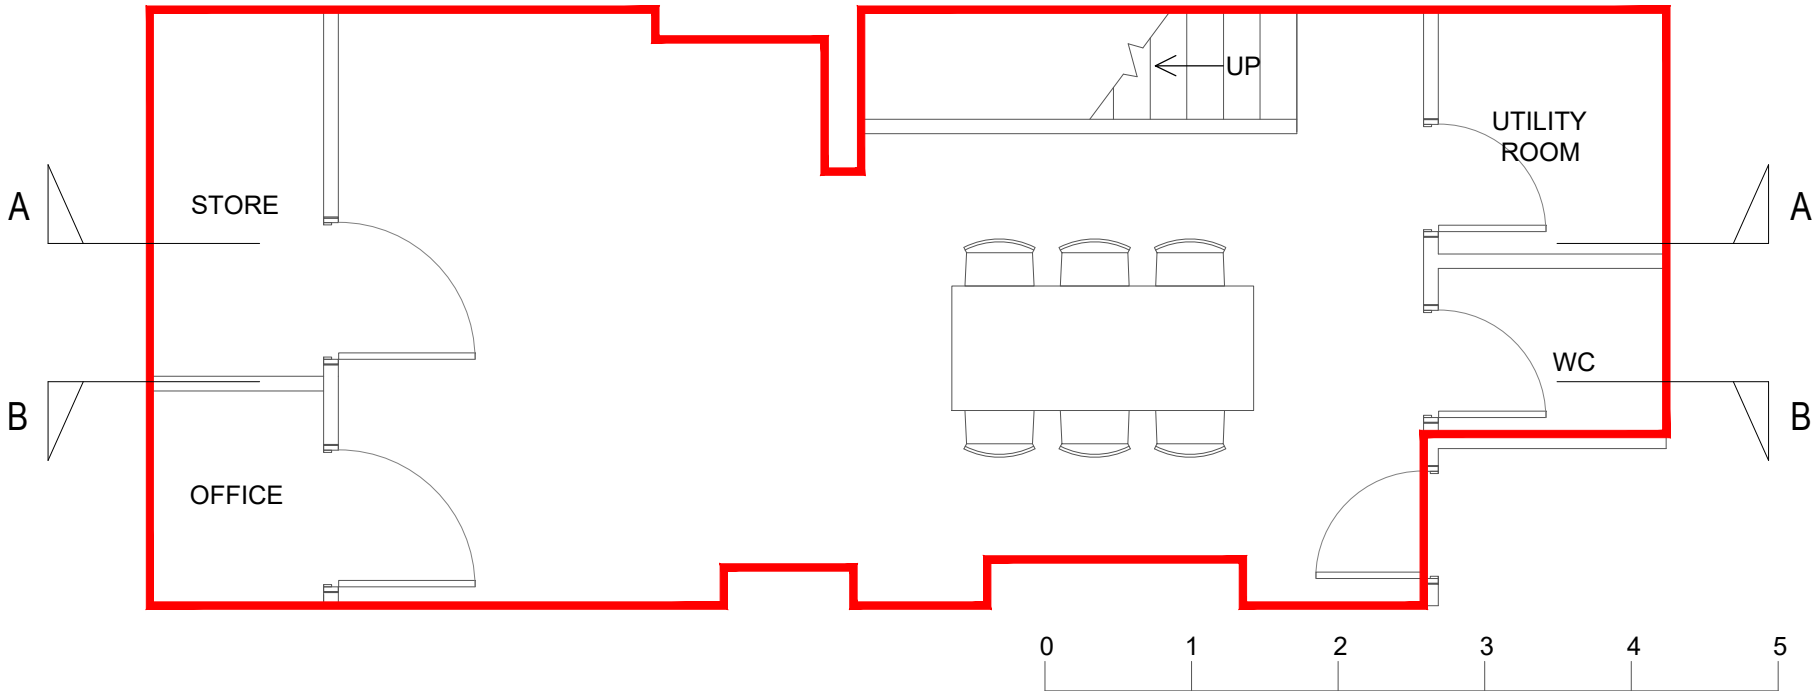


SITE NOTE: Dimensions to be checked on site. Figured dimensions to be taken in preference to those scaled.

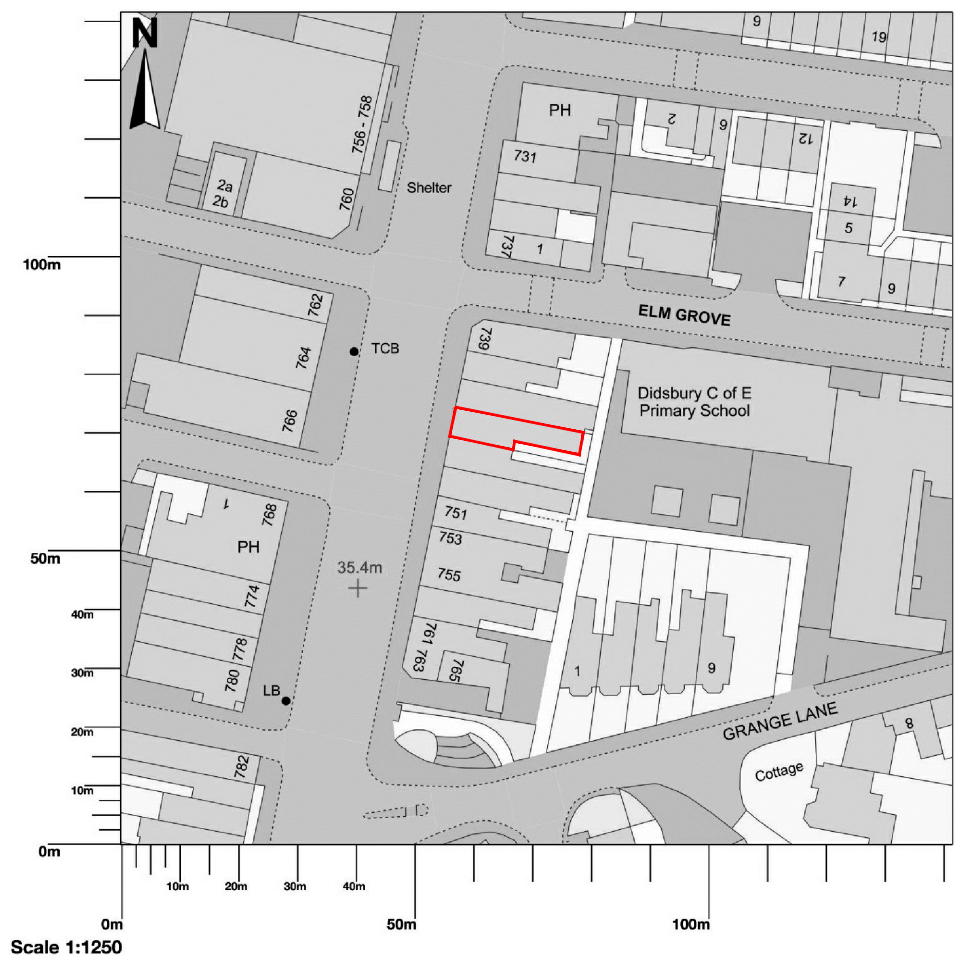

Elevation AA

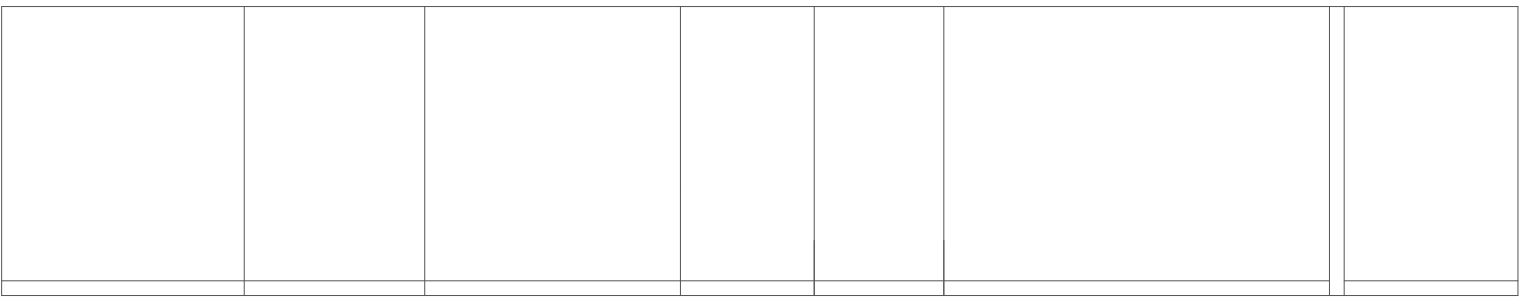

Elevation BB

| REVISION DETAILS |  | DATE |
|------------------|--|------|
| A                |  |      |

www.quay-interiors.com

Client 2Hakton  
Location 745 Wilmslow Road Didsbury  
Description Existing Basement Drawing  
Date 3.3.21  
Scale 1:500@A1  
Drwg No. 2121\_1

