



Do not scale from this drawing. All information should be checked by the contractor on site before commencing work. Any discrepancies should be reported to the architect immediately. All rights are reserved and are not to be reproduced. Unauthorised reproductions of this drawing are not permitted.

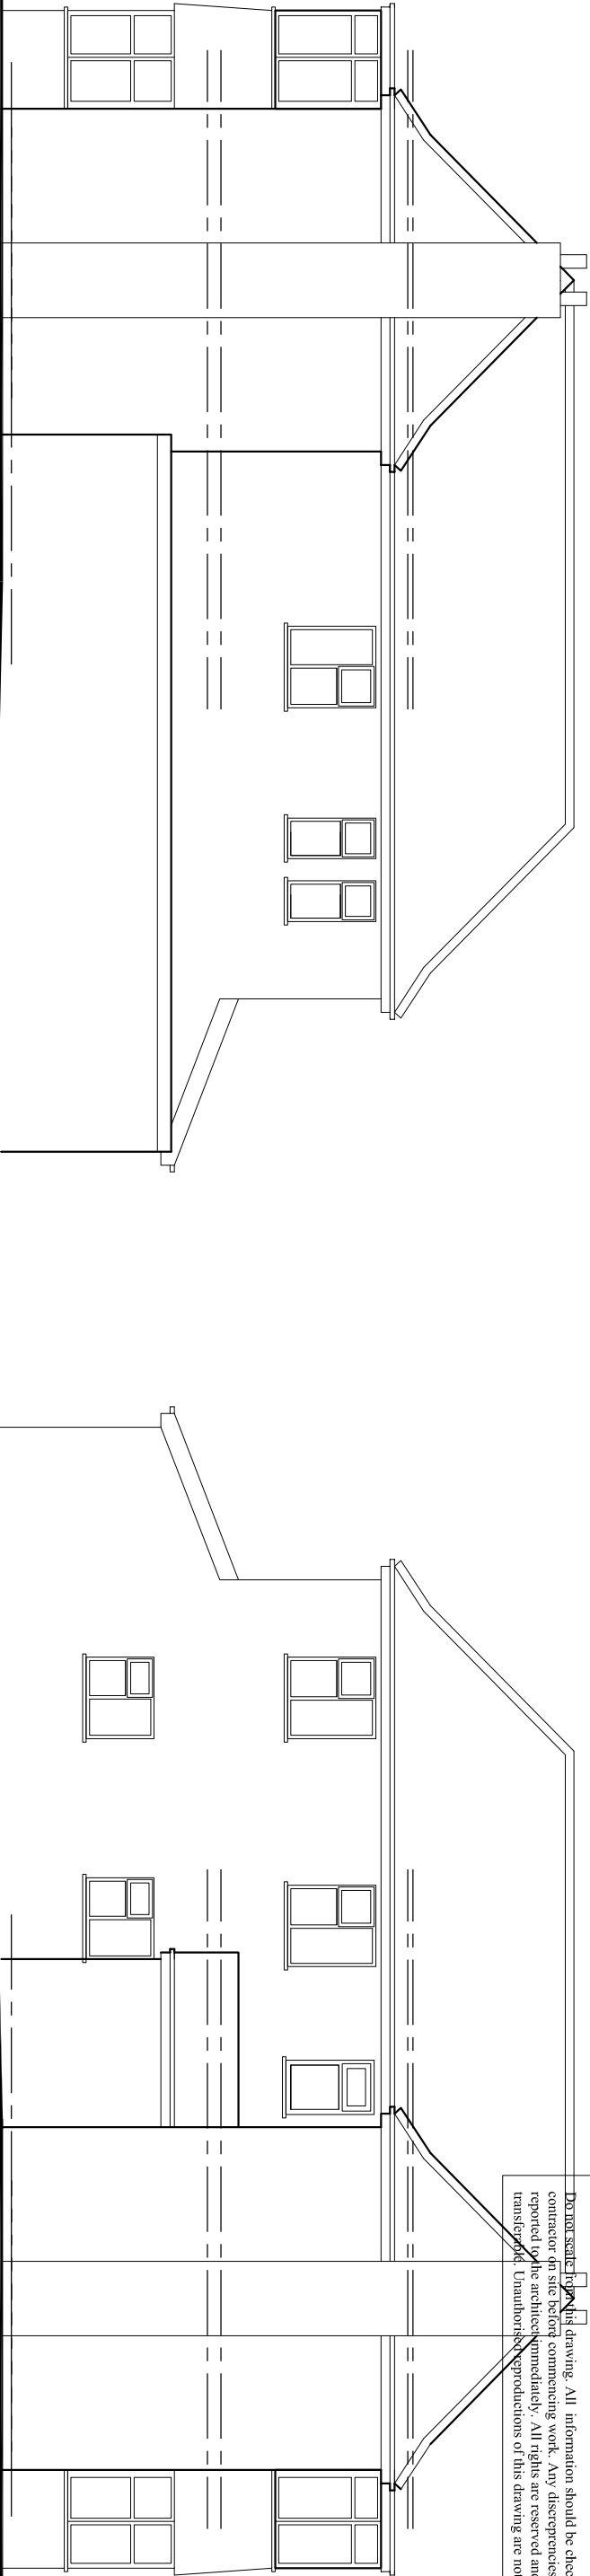


EXISTING SIDE ELEVATION

EXISTING SIDE ELEVATION

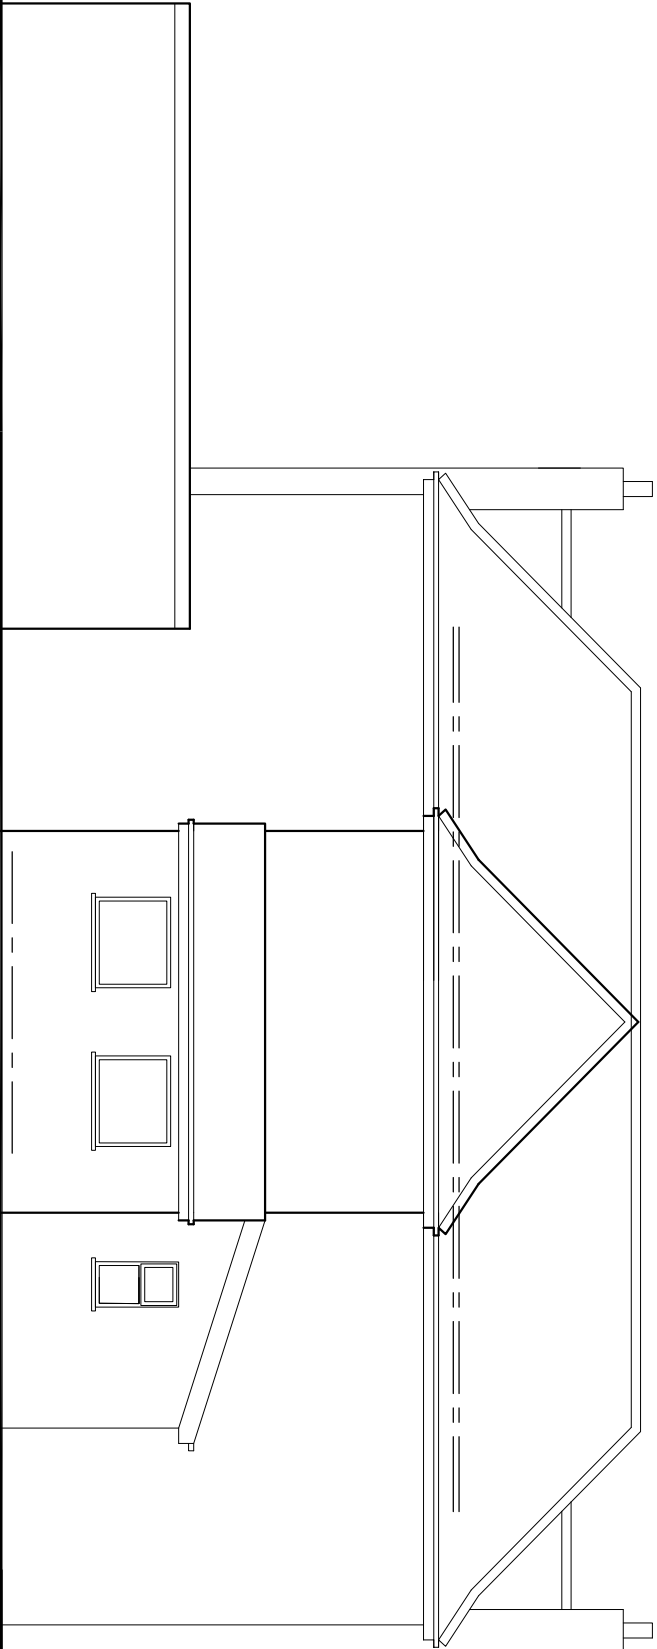

EXISTING REAR ELEVATION

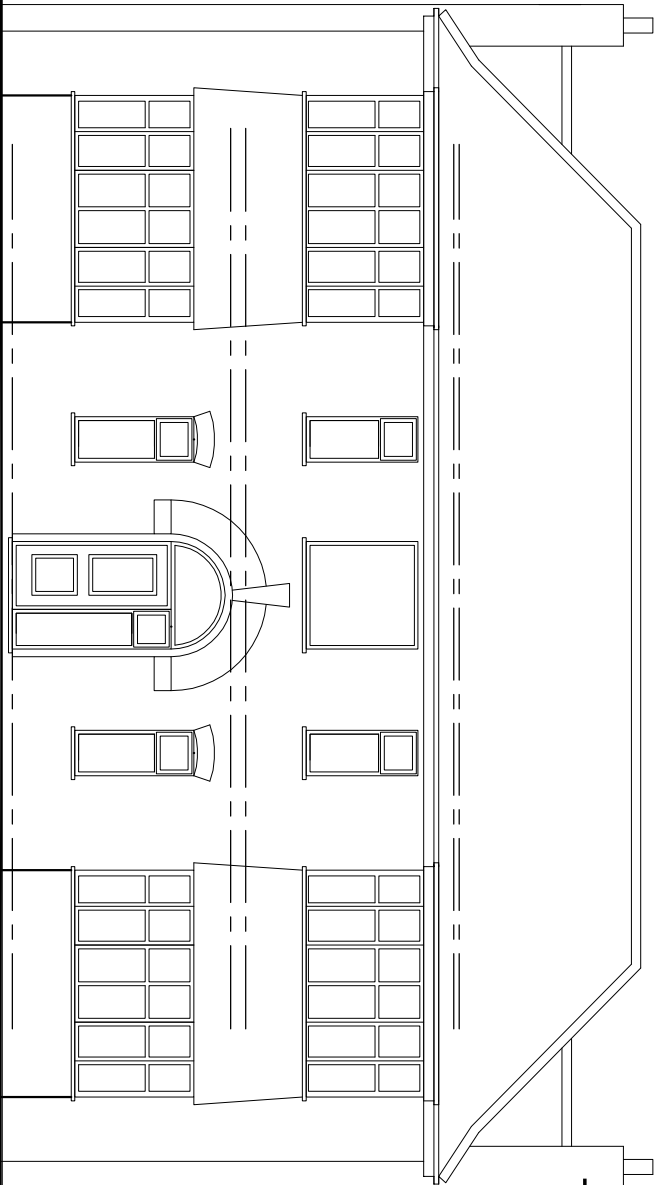

EXISTING FRONT ELEVATION