


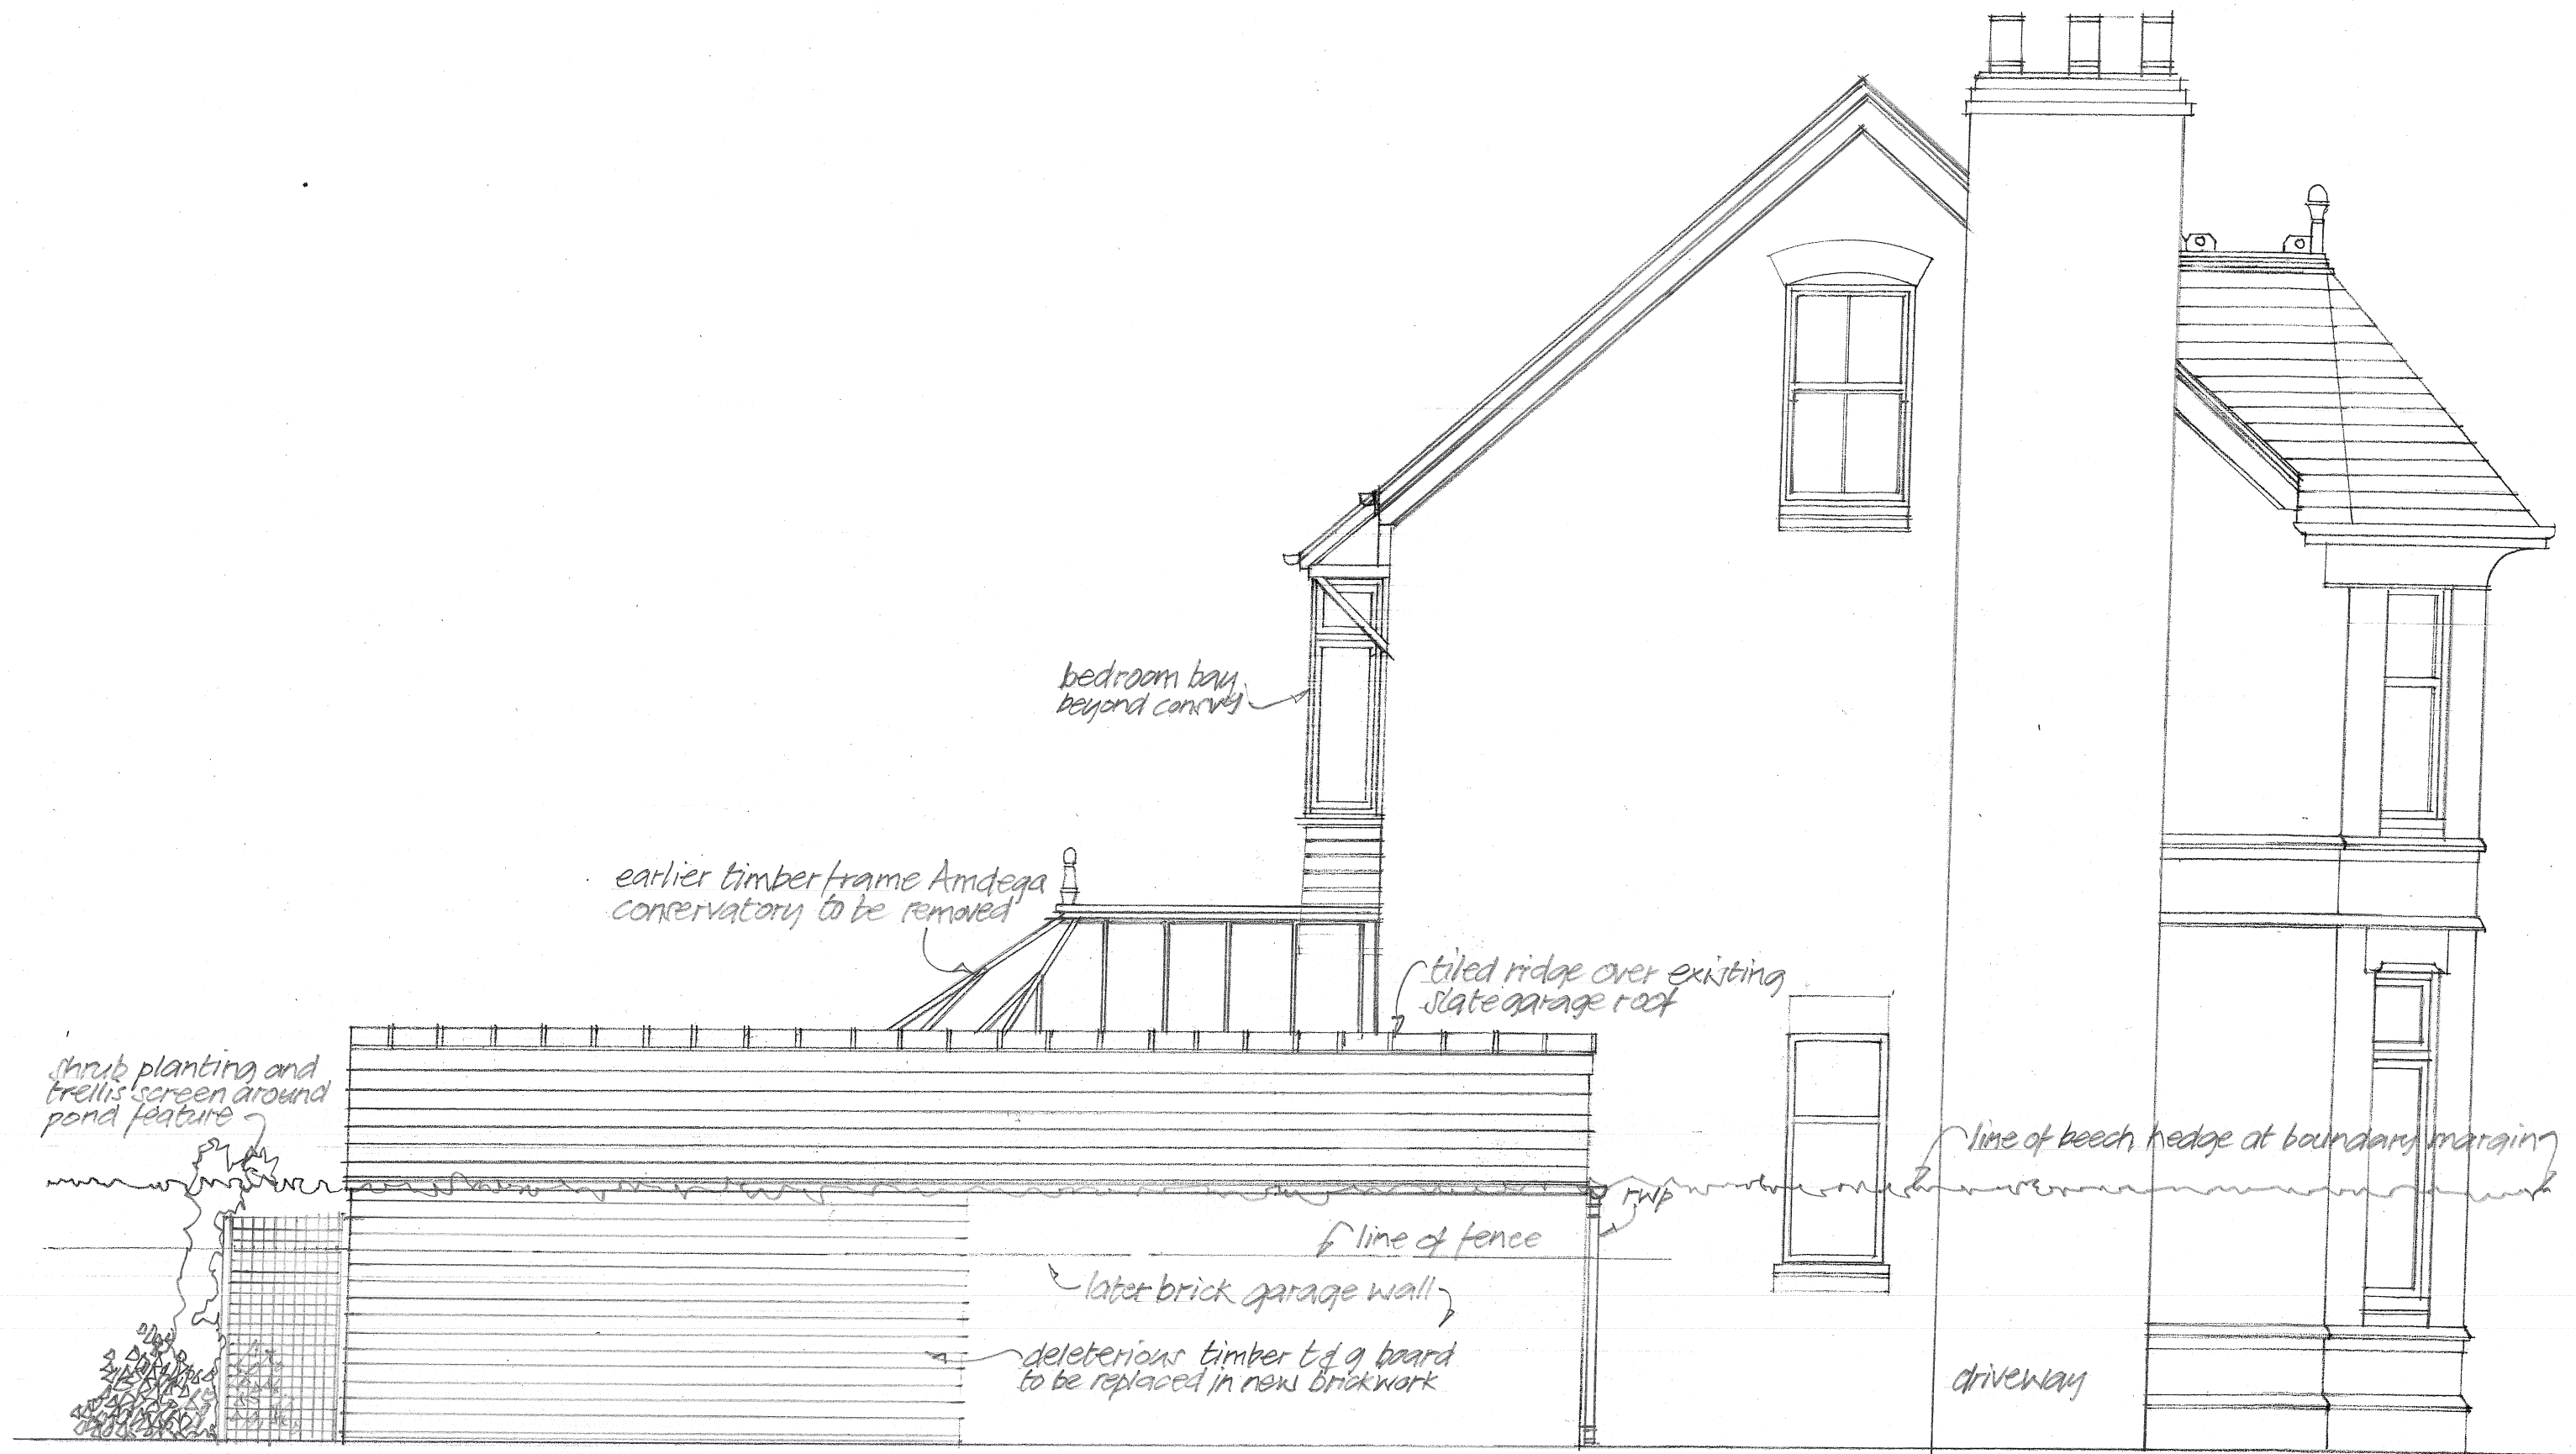

6 Oaker Avenue, West Didsbury : for Drs Jean and Stephen Wells
 side elevation (south) to No 8 : as existing scale 1:50 @ A3 April 2022 JHART ARB

metres 1:50 0 1 2 3 4 5 6 7 8 9 10