



Existing Signage
Facia Above Entry

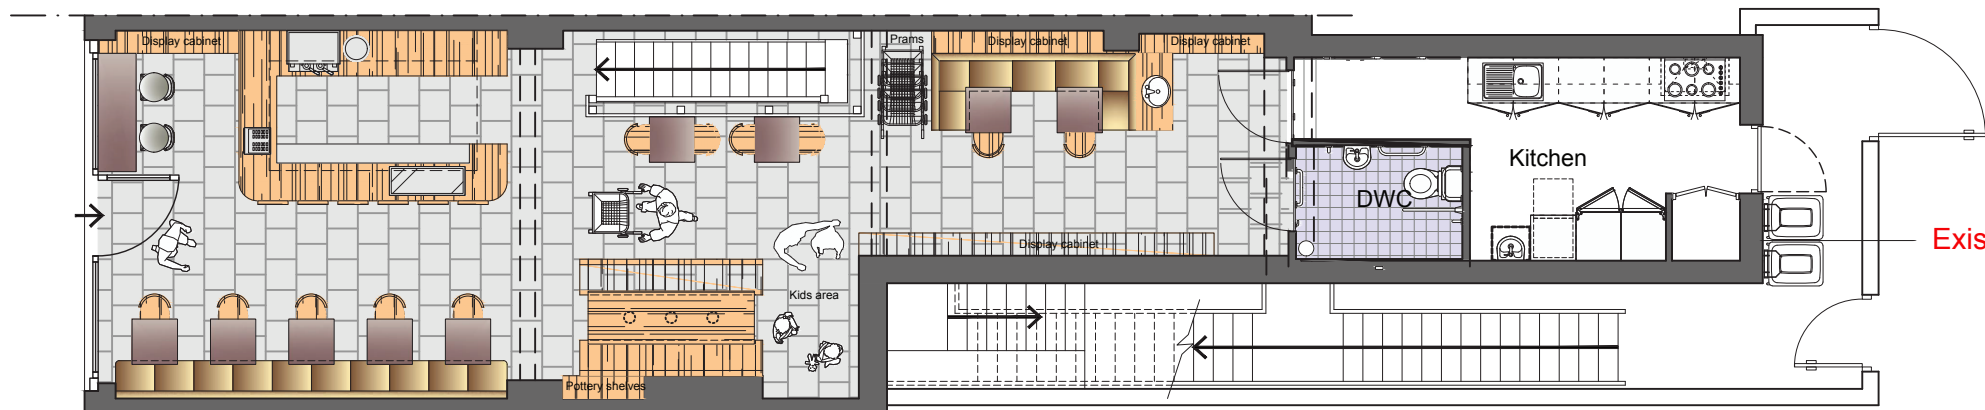


Existing Extract Vent

Ground Floor Plan

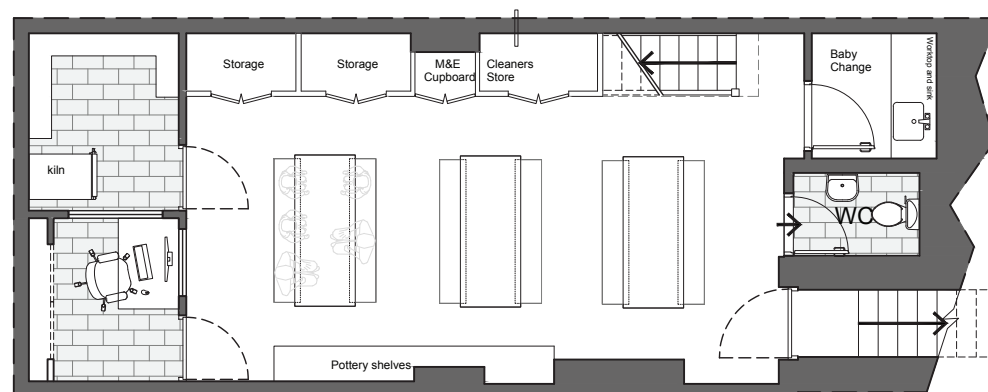

Basement Floor Plan

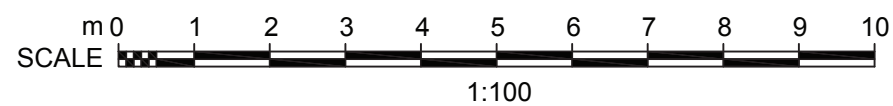

PLANNING

EXISTING PLAN

PLAN 002
745 WILMSLOW ROAD
Existing Layout
Extract Flue to Rear
and
Lettering to Street Sign