



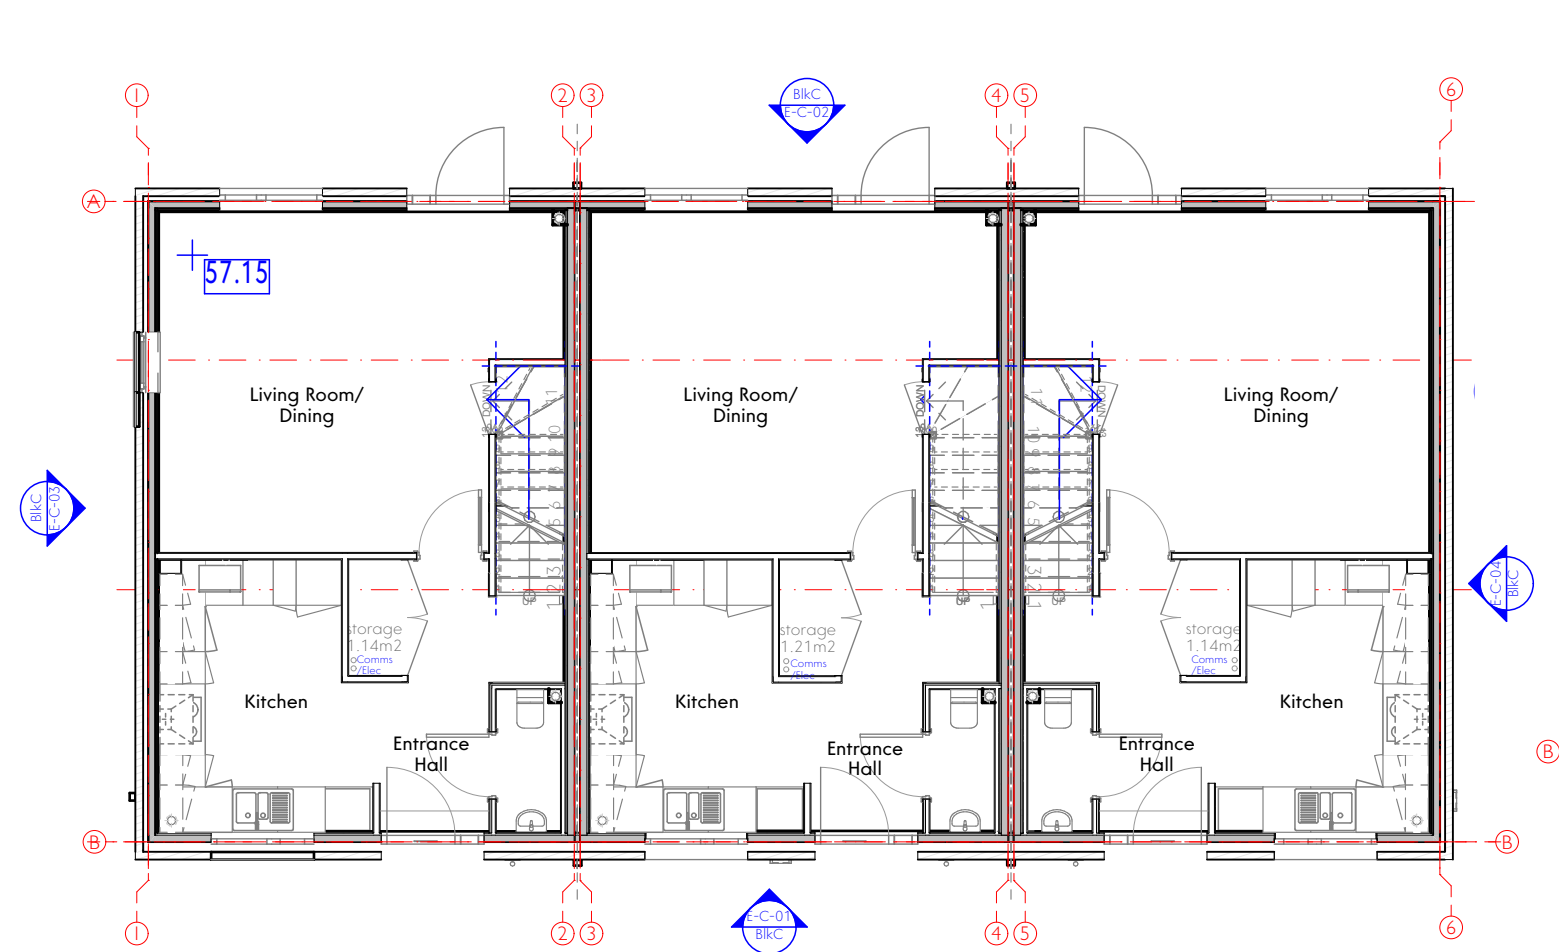


Block C-Ground Floor
3x 3b4p Dwellings

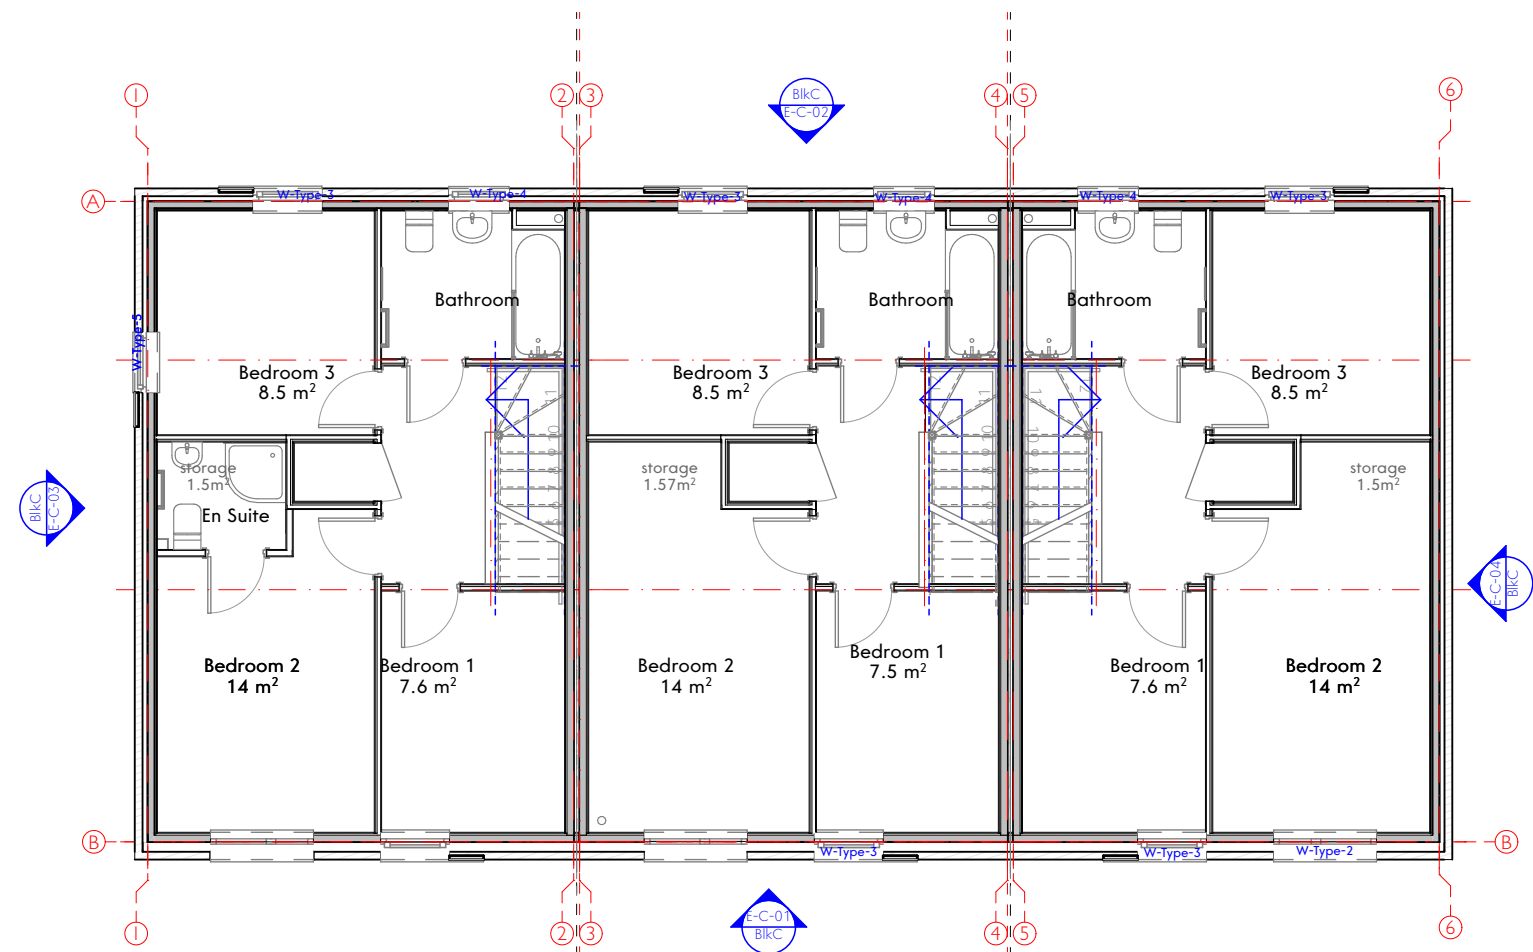


Block C-First Floor
3x 3b4p Dwellings




Block C- E01

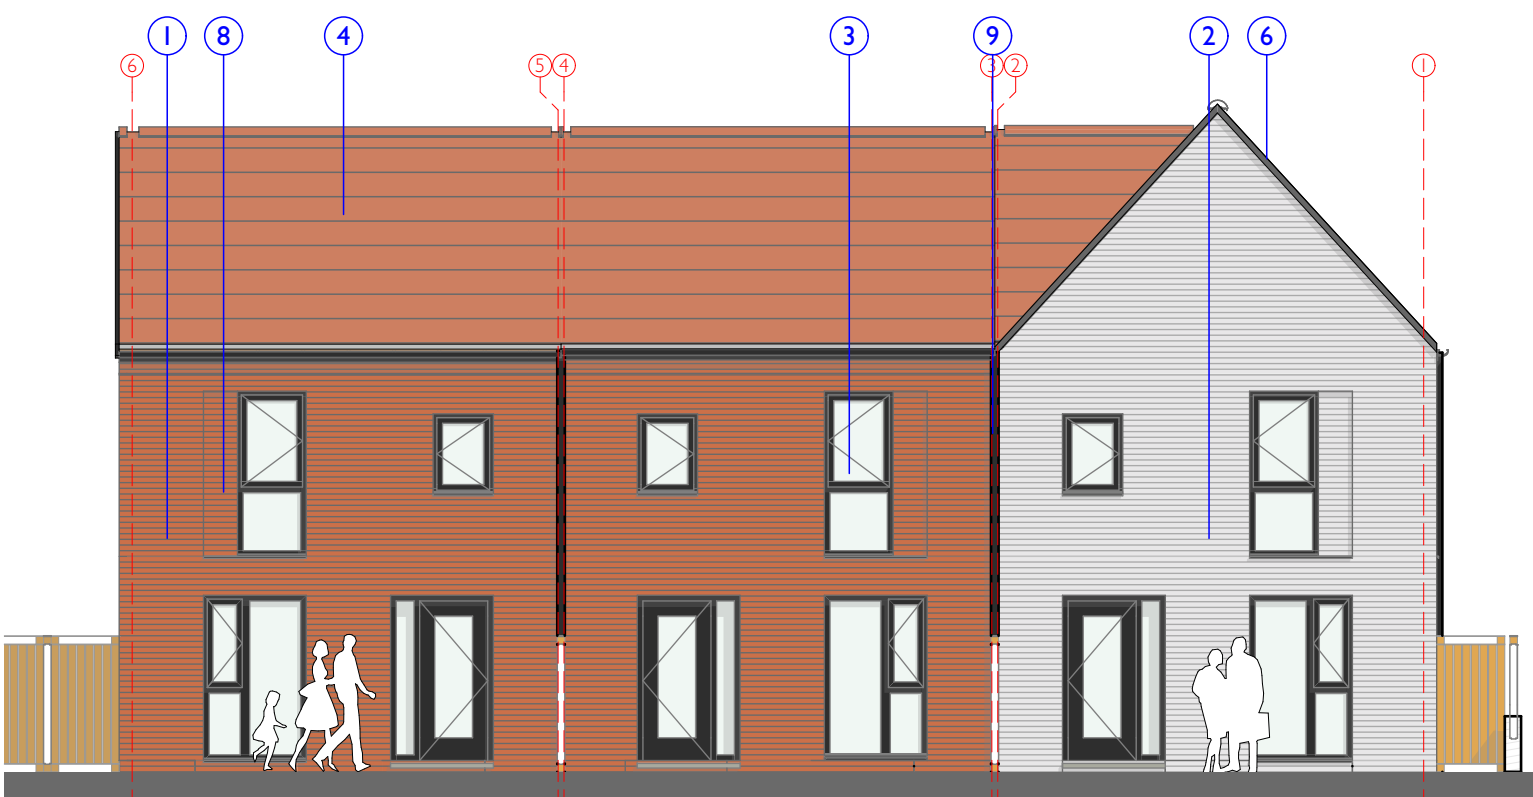


Block C- E02

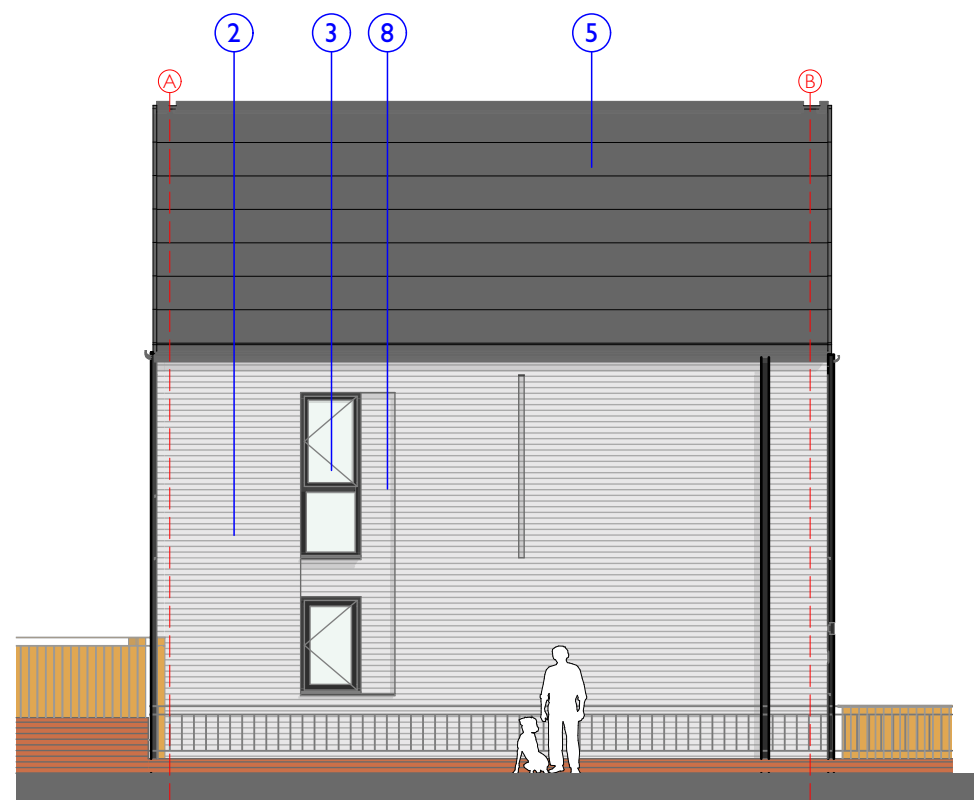

Block C- E03

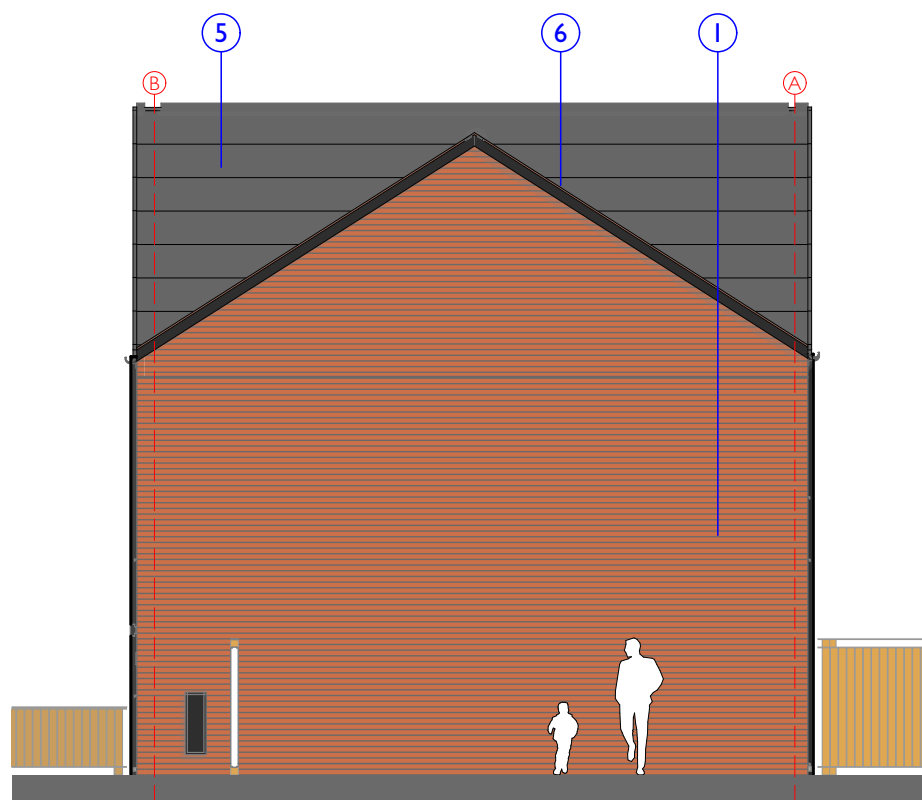

Block C- E04

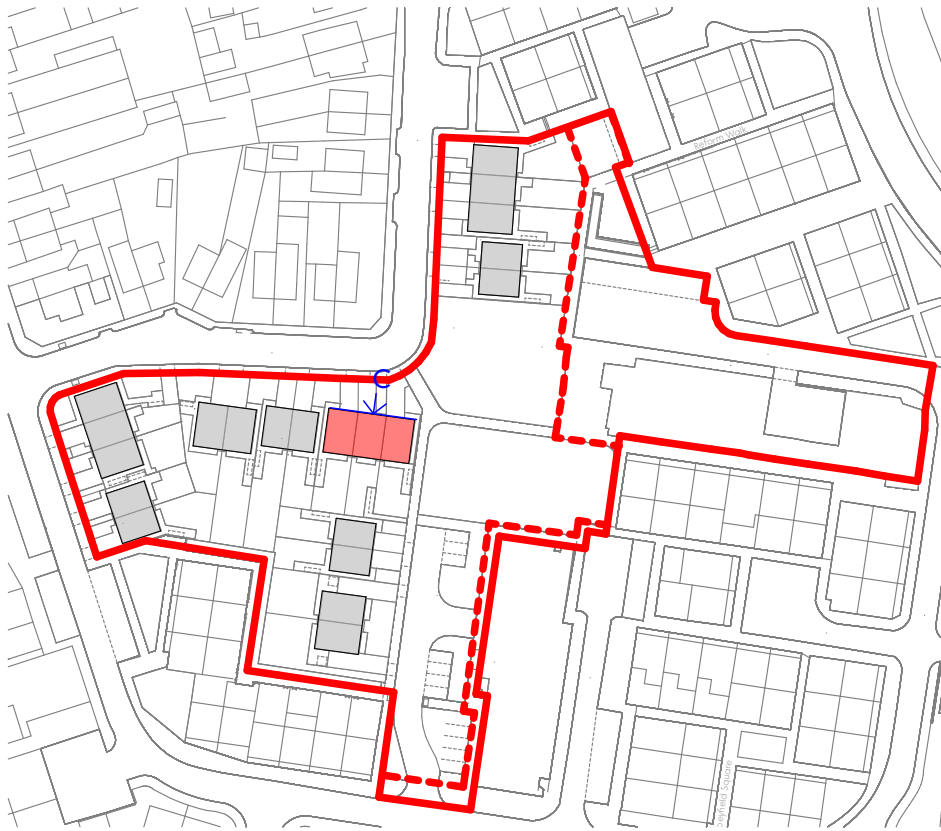

Key Plan




Block C-Front View
3x 3b4p Double Storey Dwellings




Block C- Rear View
3x 3b4p Double Storey Dwellings

Material Key:

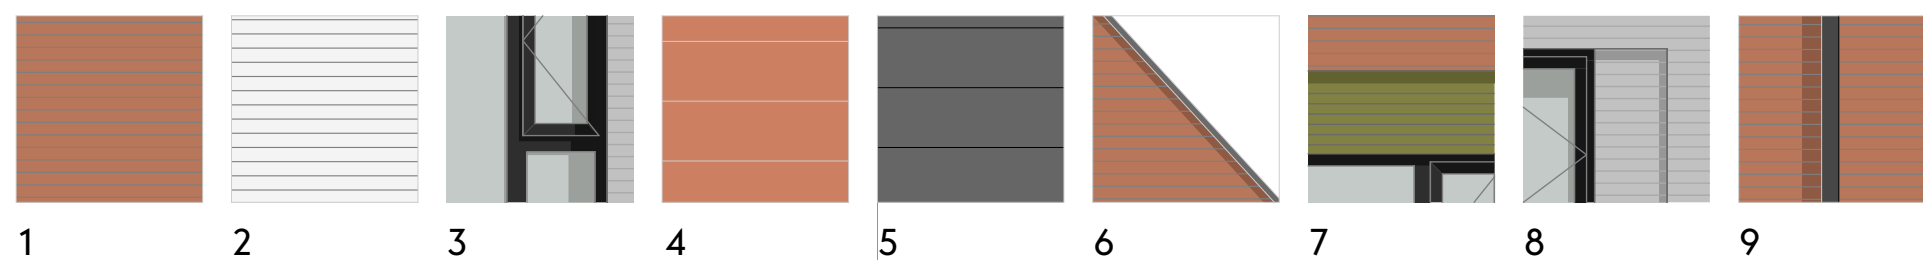

1. Light red multi-brick, sand coloured material mortar. Ibstock Katrina Multi
2. High performance UPVC window units, double glazed, 16L 7016 (white internally).
3. High performance UPVC window units, double glazed, 16L 7016 (white internally).
4. Red slim edge concrete roof tiles. Wienerberger TLE Rustic.
5. Grey slim edge concrete roof tiles. Wienerberger TLE Dark Grey.
6. UPVC rear roof flashing, dark grey colour.
7. Feature Sawtooth glazed brick infill. Ibstock Umbra.
8. Setback brick panel reveal detail.
9. UPVC downpipes and gutters, with matching fascia, dark grey colour

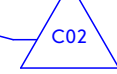

Boundary treatment indicative.
See drawing ref: 9010003 / 0004
for wall, fence and gate types.

This drawing is the property of GWP Architecture. Copyright is reserved by them and the drawing is issued on the condition that it is not copied, reproduced, altered, or designed by any person, in whole or in part, without the express written consent of GWP Architecture. All drawings and specifications should be read in conjunction with the project health and safety plan and any other documents that may be issued to the project. All work to be carried out in accordance with current Building Regulations. Contractors must verify all dimensions at the job before commencing any work or making shop drawings. Written dimensions should be taken. Do not scale off drawing. Do not take digital dimensions from this drawing. Any discrepancies to be reported to the Architect.

0 1m 5m
Scale = 1:100 @A1

C02	09.07.21	Revised to contractor comments	CT	DT	
C01	30.04.21	Preliminary Construction	CT	DT	
Rev	Date	Comment	Dr	Ch	

GWP Ref	(299)1914
Job Title	Mayton Street
Client	one manchester

Architectural Drawings – Block C			
Name	1914-GWP-04-ZZ-DR-A-(00)-0012		
Scale	1:100@A1	Revision	C02
Drawn/Checked	DT / JW	First Issue	30.04.21
Drawing Status	A - Construction		

GWP
ARCHITECTS
INTERIOR DESIGNERS
SPACE PLANNERS
PROJECT MANAGERS
LANDSCAPE ARCHITECTS
Brocken House Leeds LS6 1PD UK
+44(0)113 2660444 / +44(0)113 2681859 /
architecture@gwp-arch.com | www.gwp-arch.com