
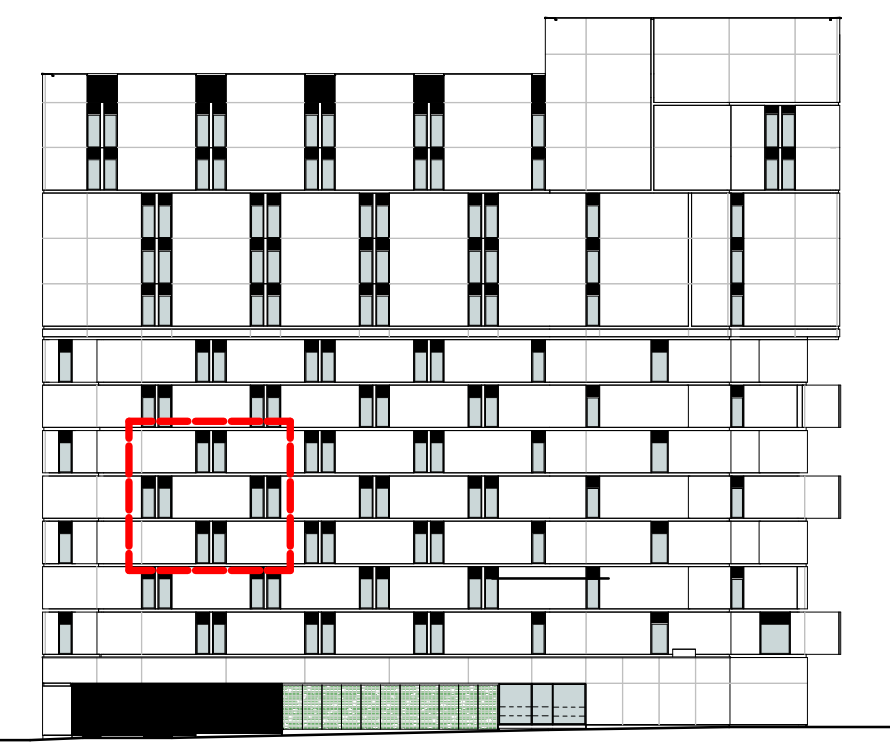
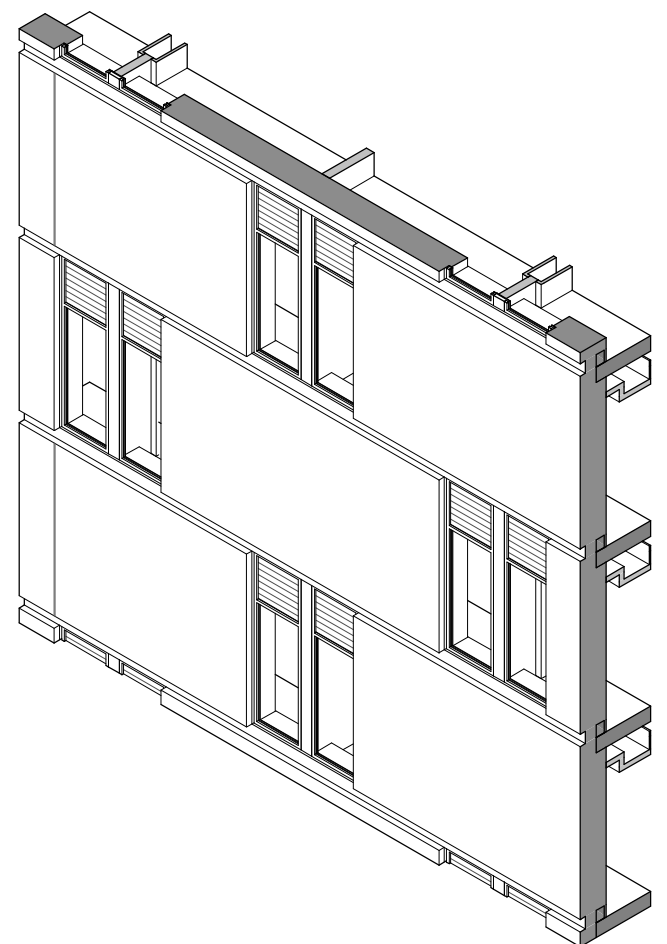
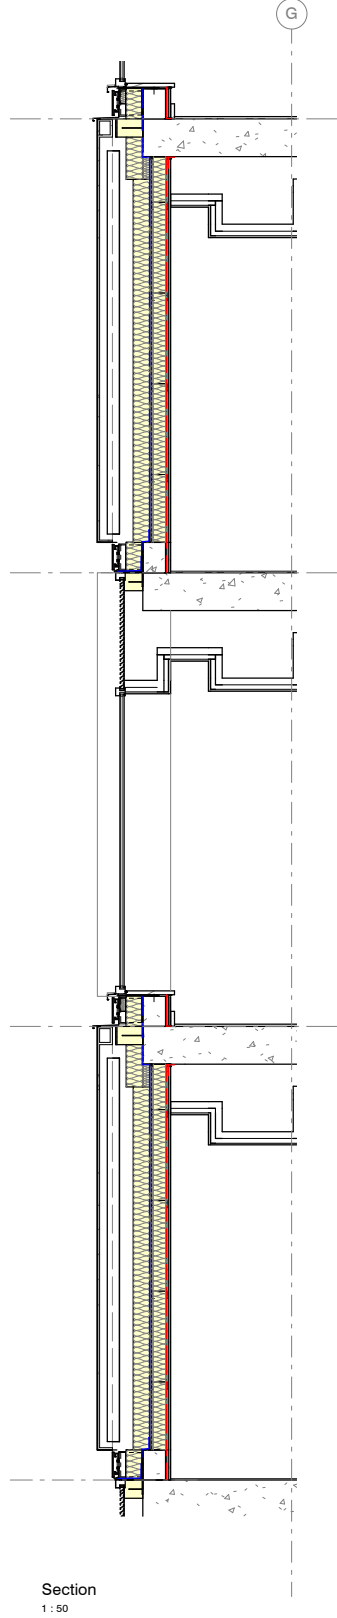


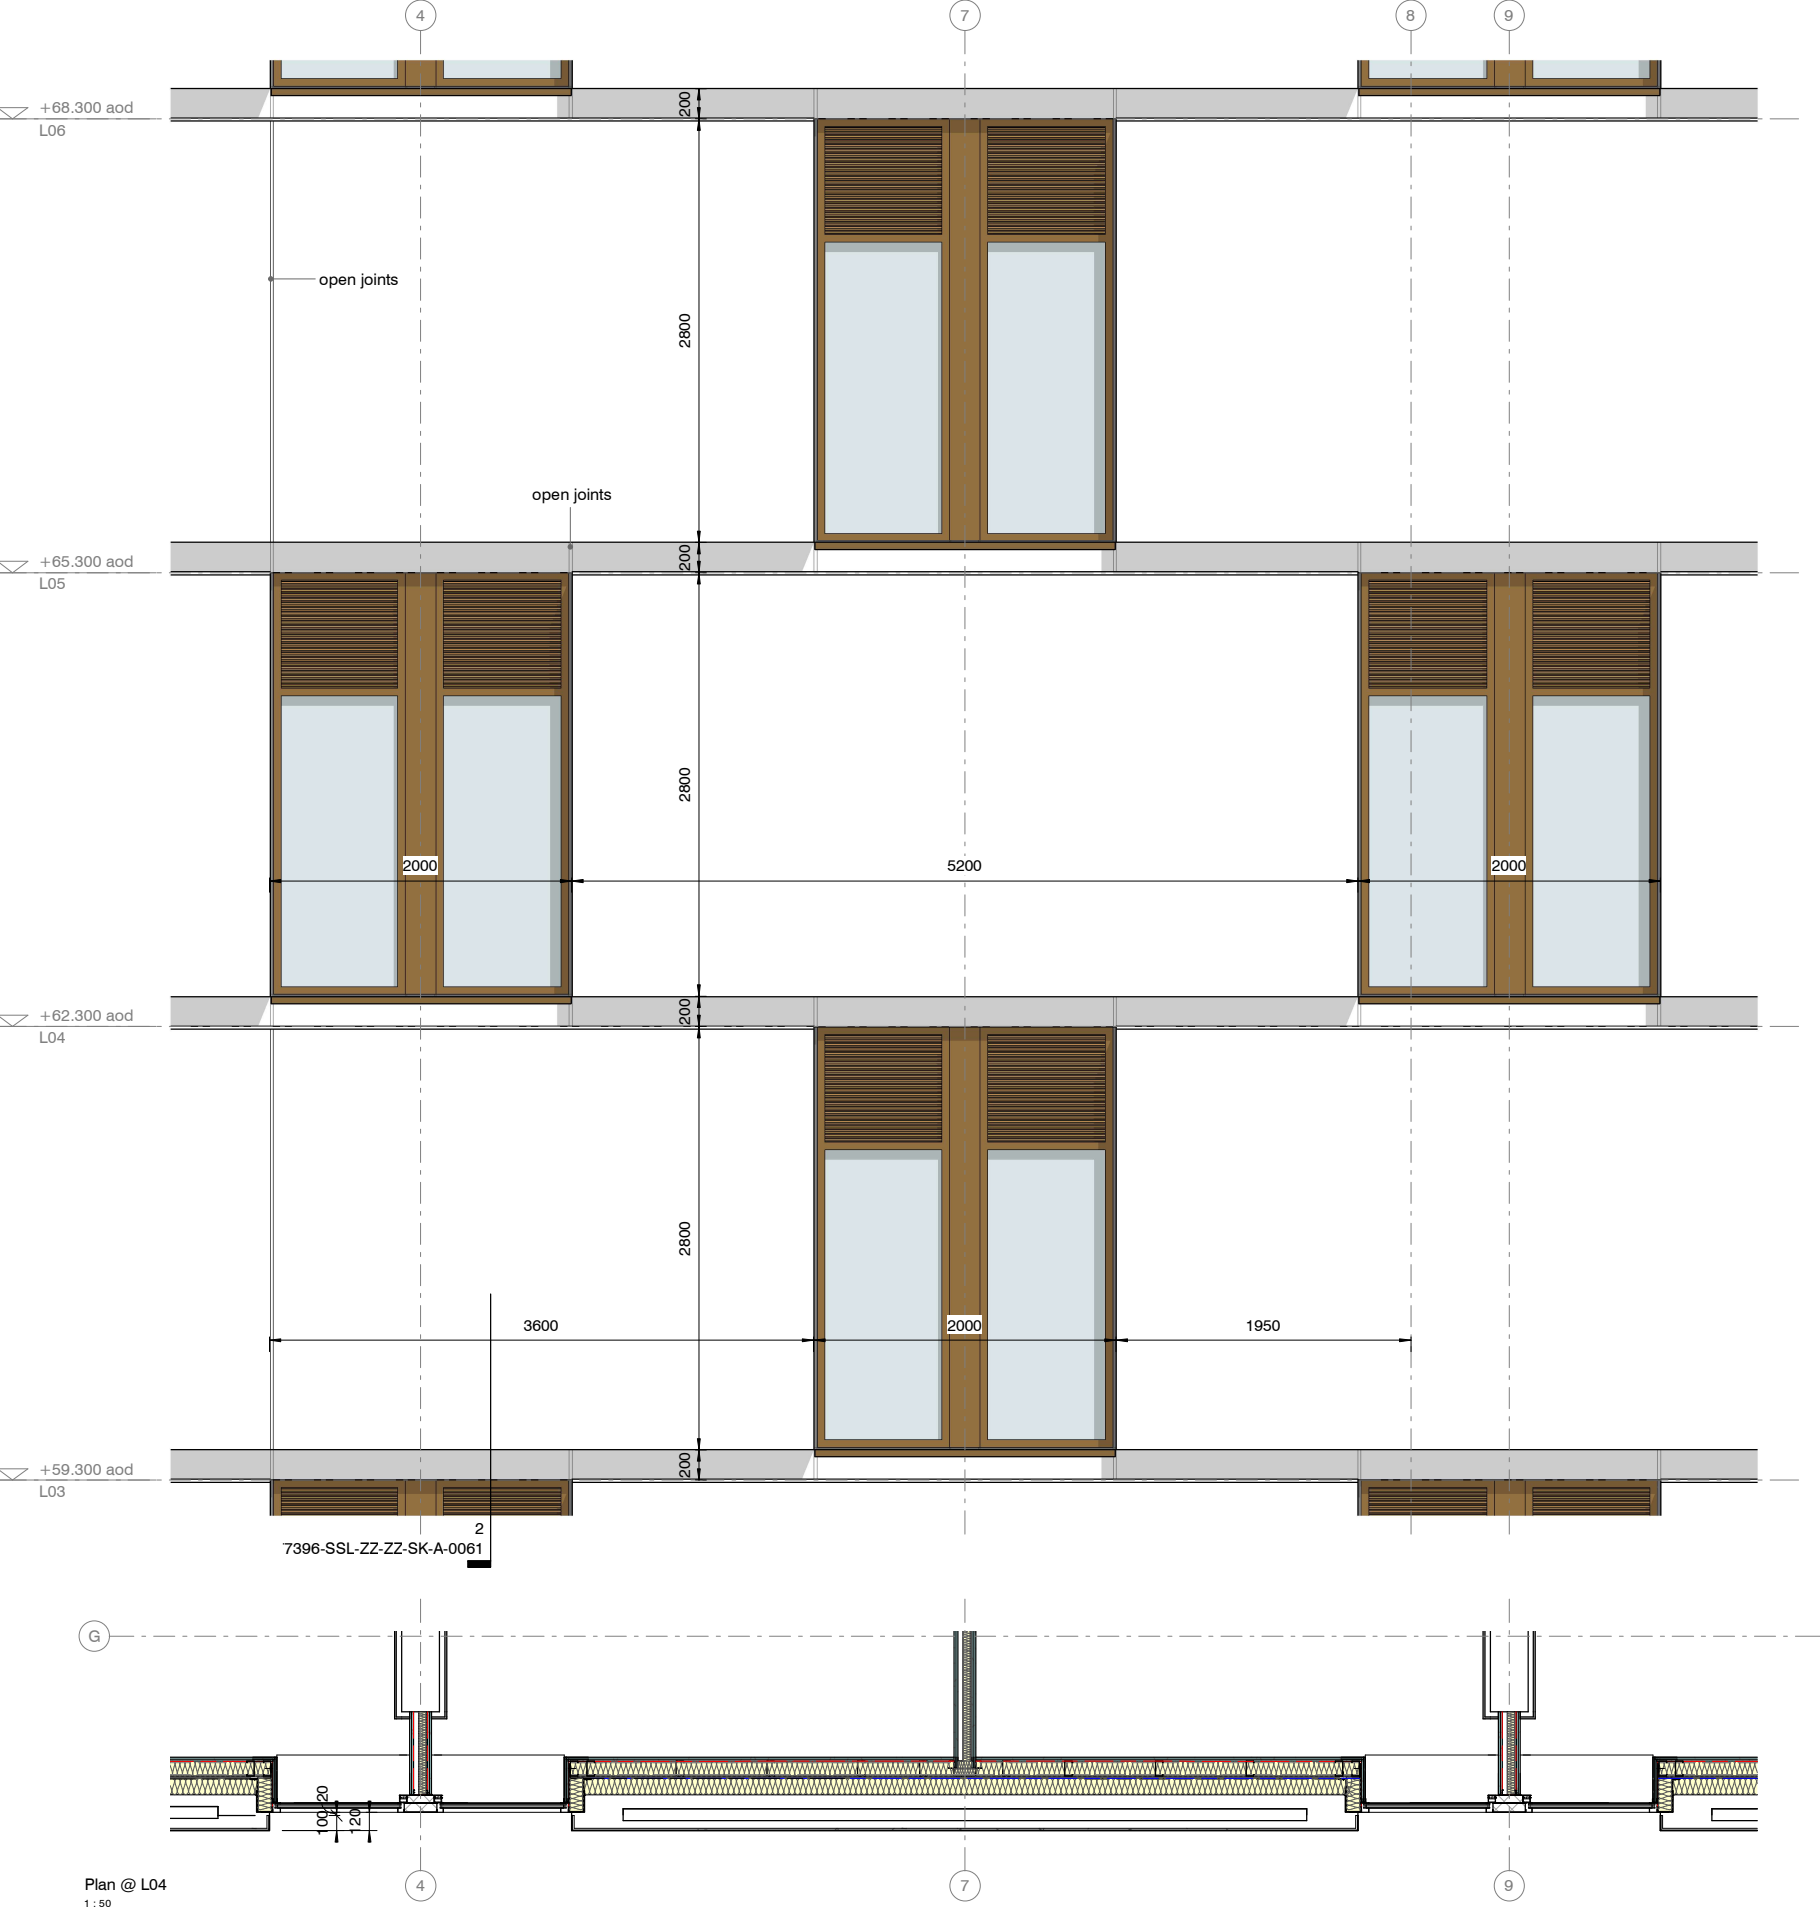

revision:	date:	note:
P2	2019.10.10	stage 4 information update
P3	2020.03.05	general updates
P4	2020.10.02	Title amended for better description. 3D image removed and additional sections added. Notes updated. ISSUED FOR SFS PURPOSES ONLY
P5	2020.12.07	Title, notes and views reverted as per P1 revision for planning submission.
P6	2021.01.14	general update
P7	2021.05.20	General update. Reveal joints added.

© stephenson STUDIO ltd. do not scale from this drawing

- Notes**
- Flashings shown on 1:50 elevations, plans and sections. Not shown on 3D or 1:200 elevation key
 - For flashing details in 3D refer to sample panel information

project
Adair Street

job no.
7396

title
SE Ele - Typical Bay Study

scale
As indicated @ A3

drawing no.
7396-SSL-ZZ-ZZ-DR-A-2124

stephenson hamilton risley

STUDIO

3 riverside mews
4 commercial street
manchester, M15 4RQ
www.shr.studio
email@shr.studio
0161 832 0244