
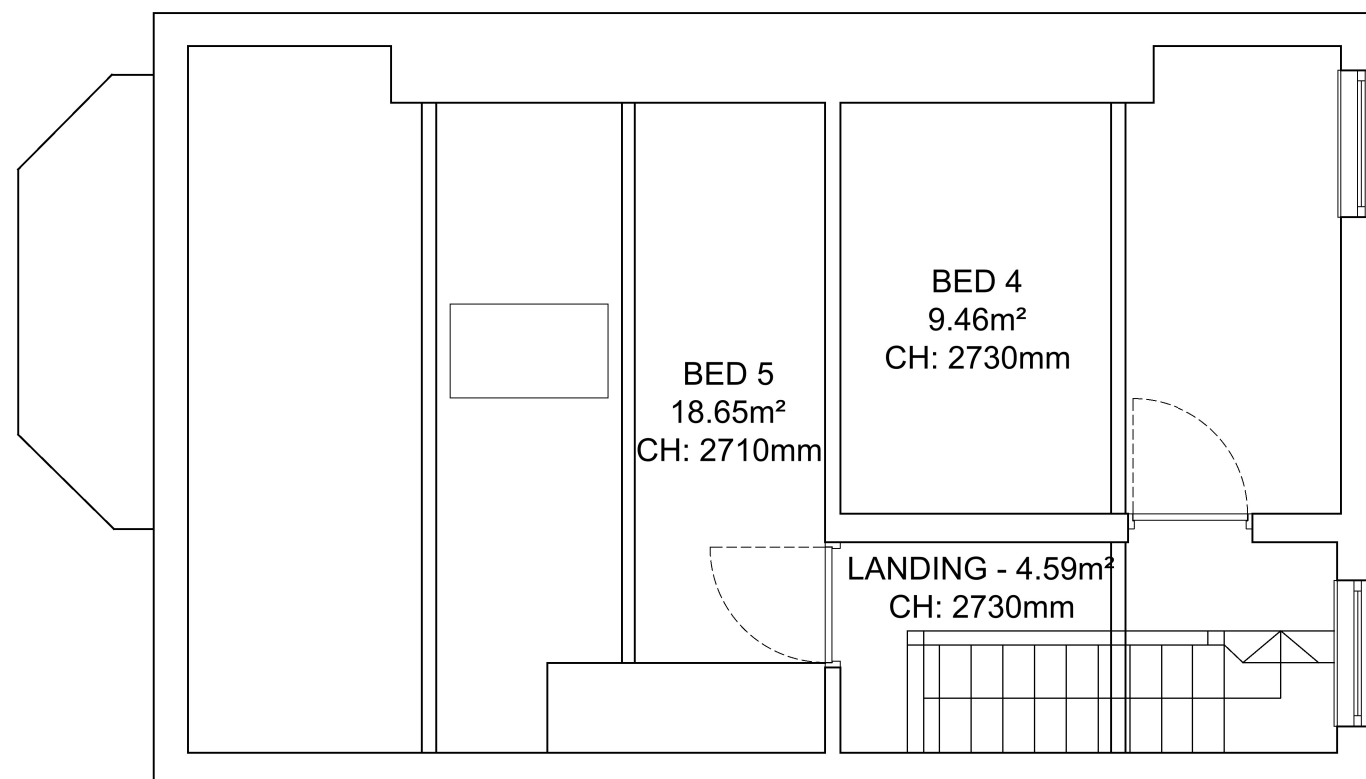


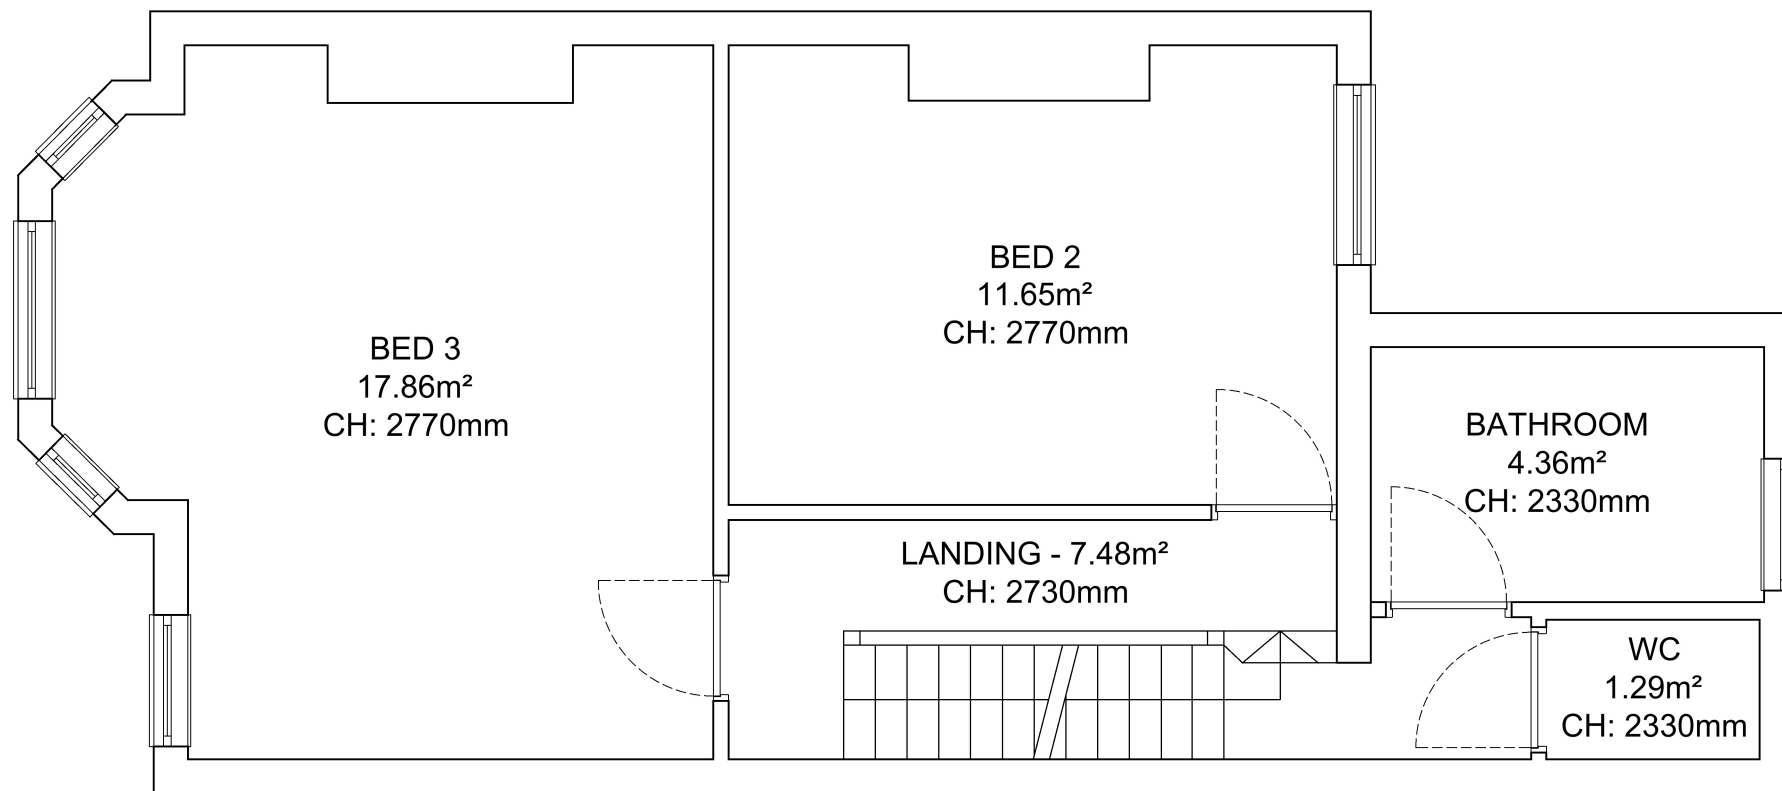

21 FURNESS ROAD
EXISTING PLANS - DRAFT
1:50 @ A3