
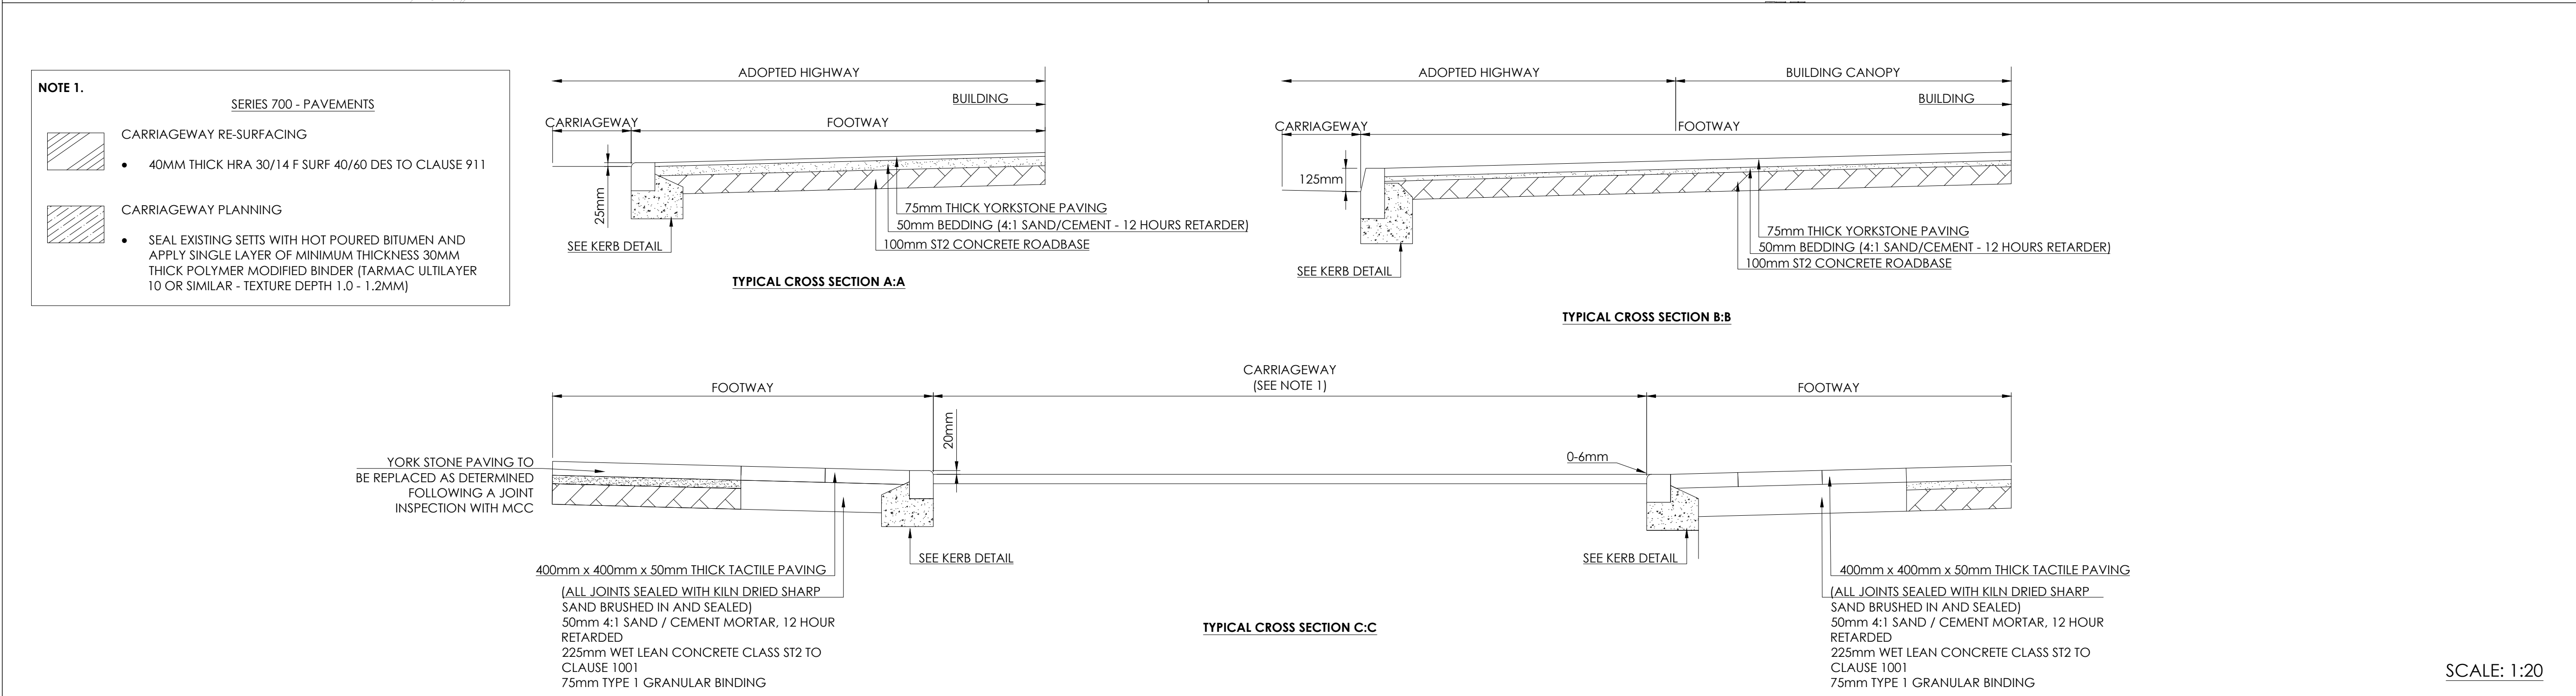
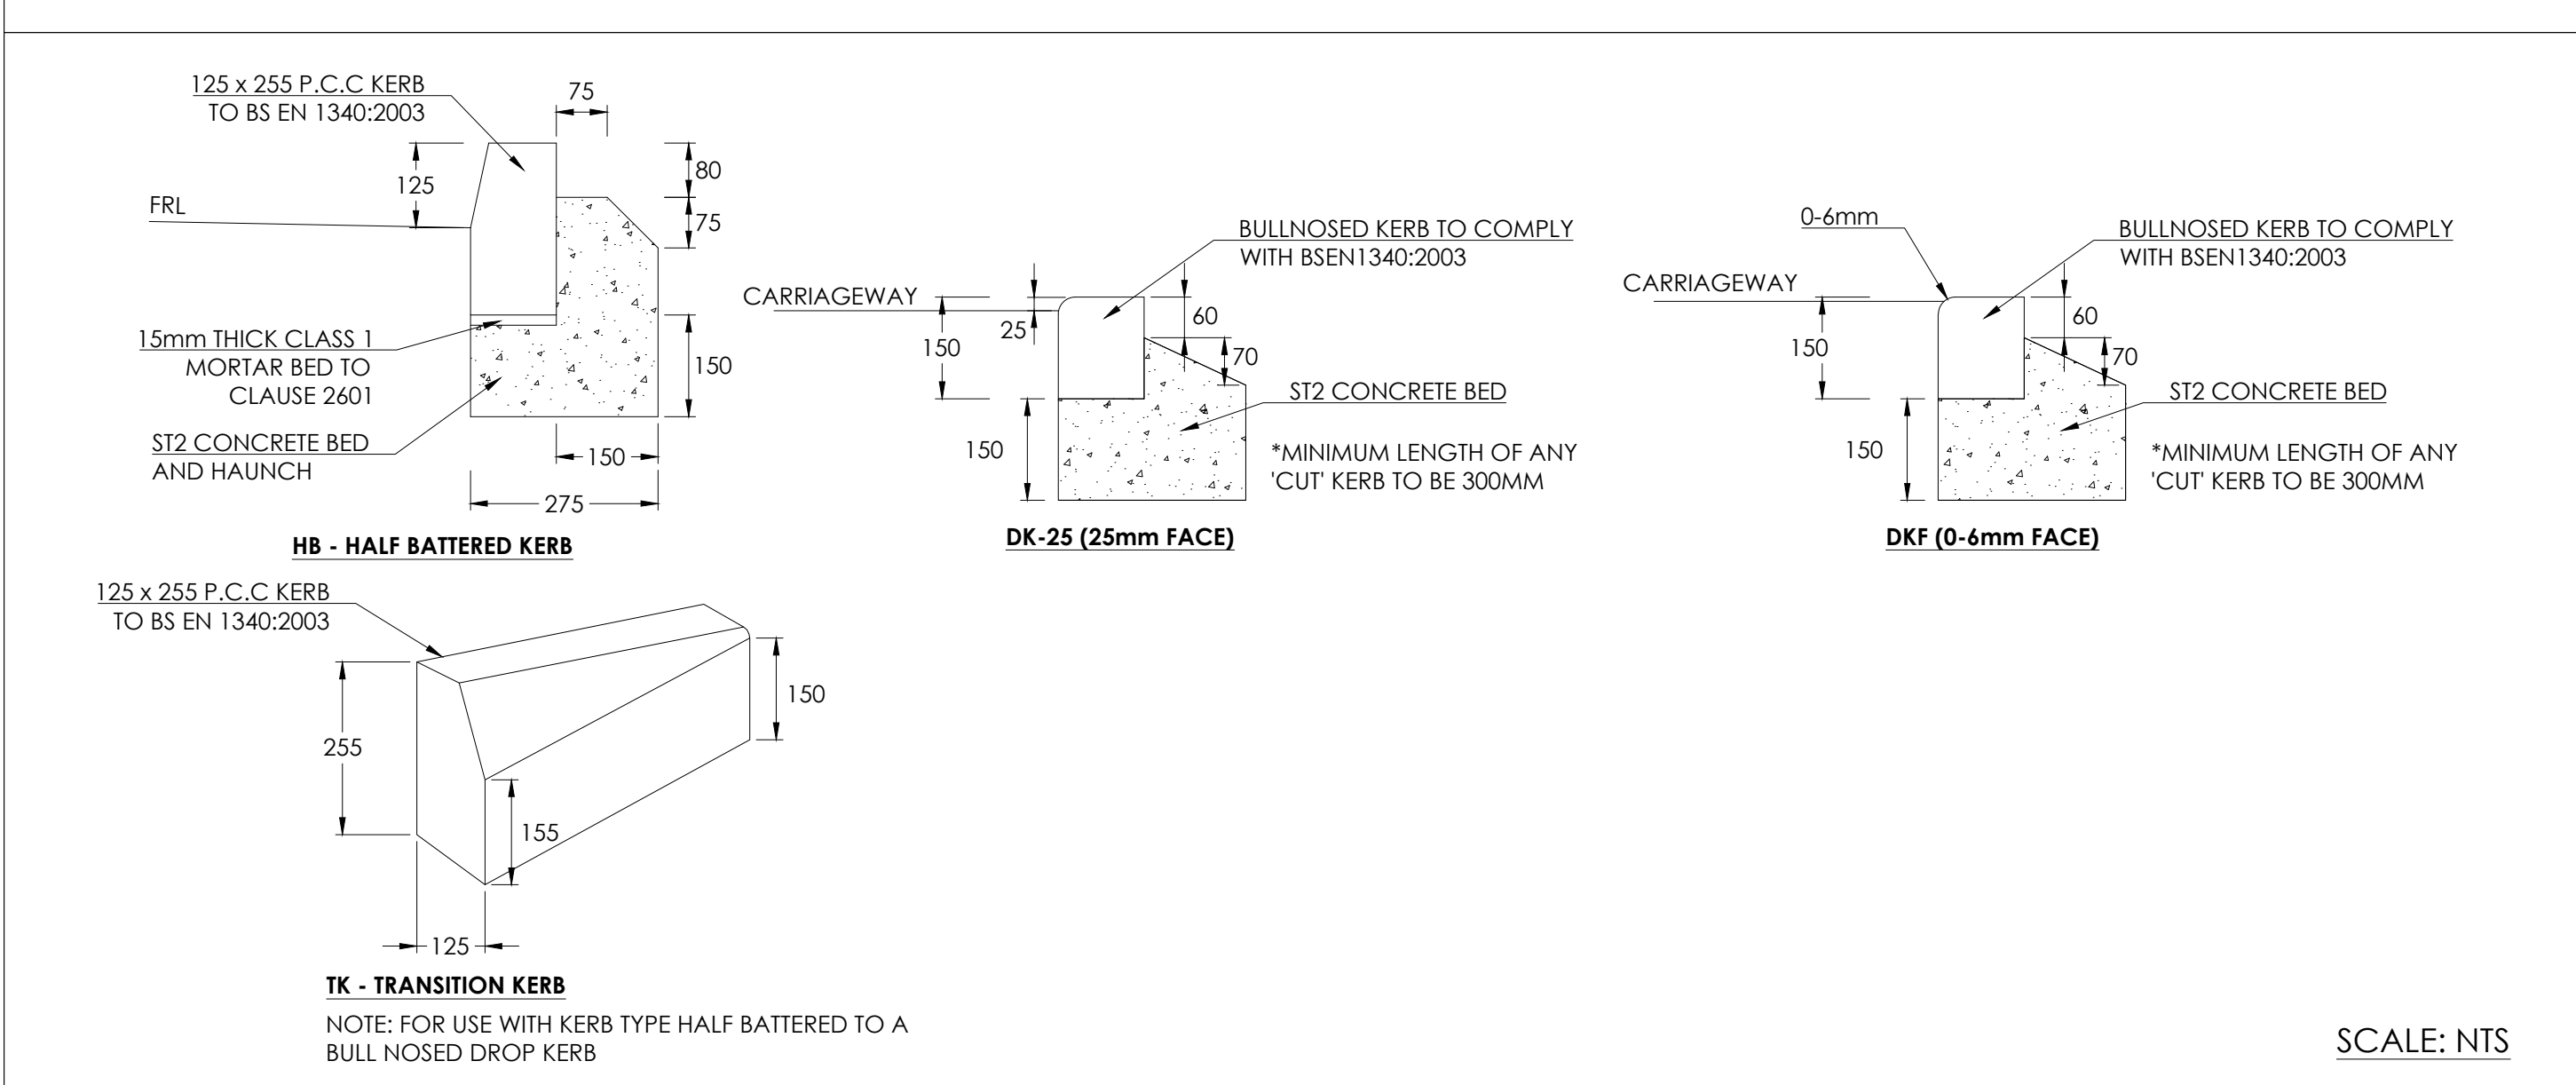
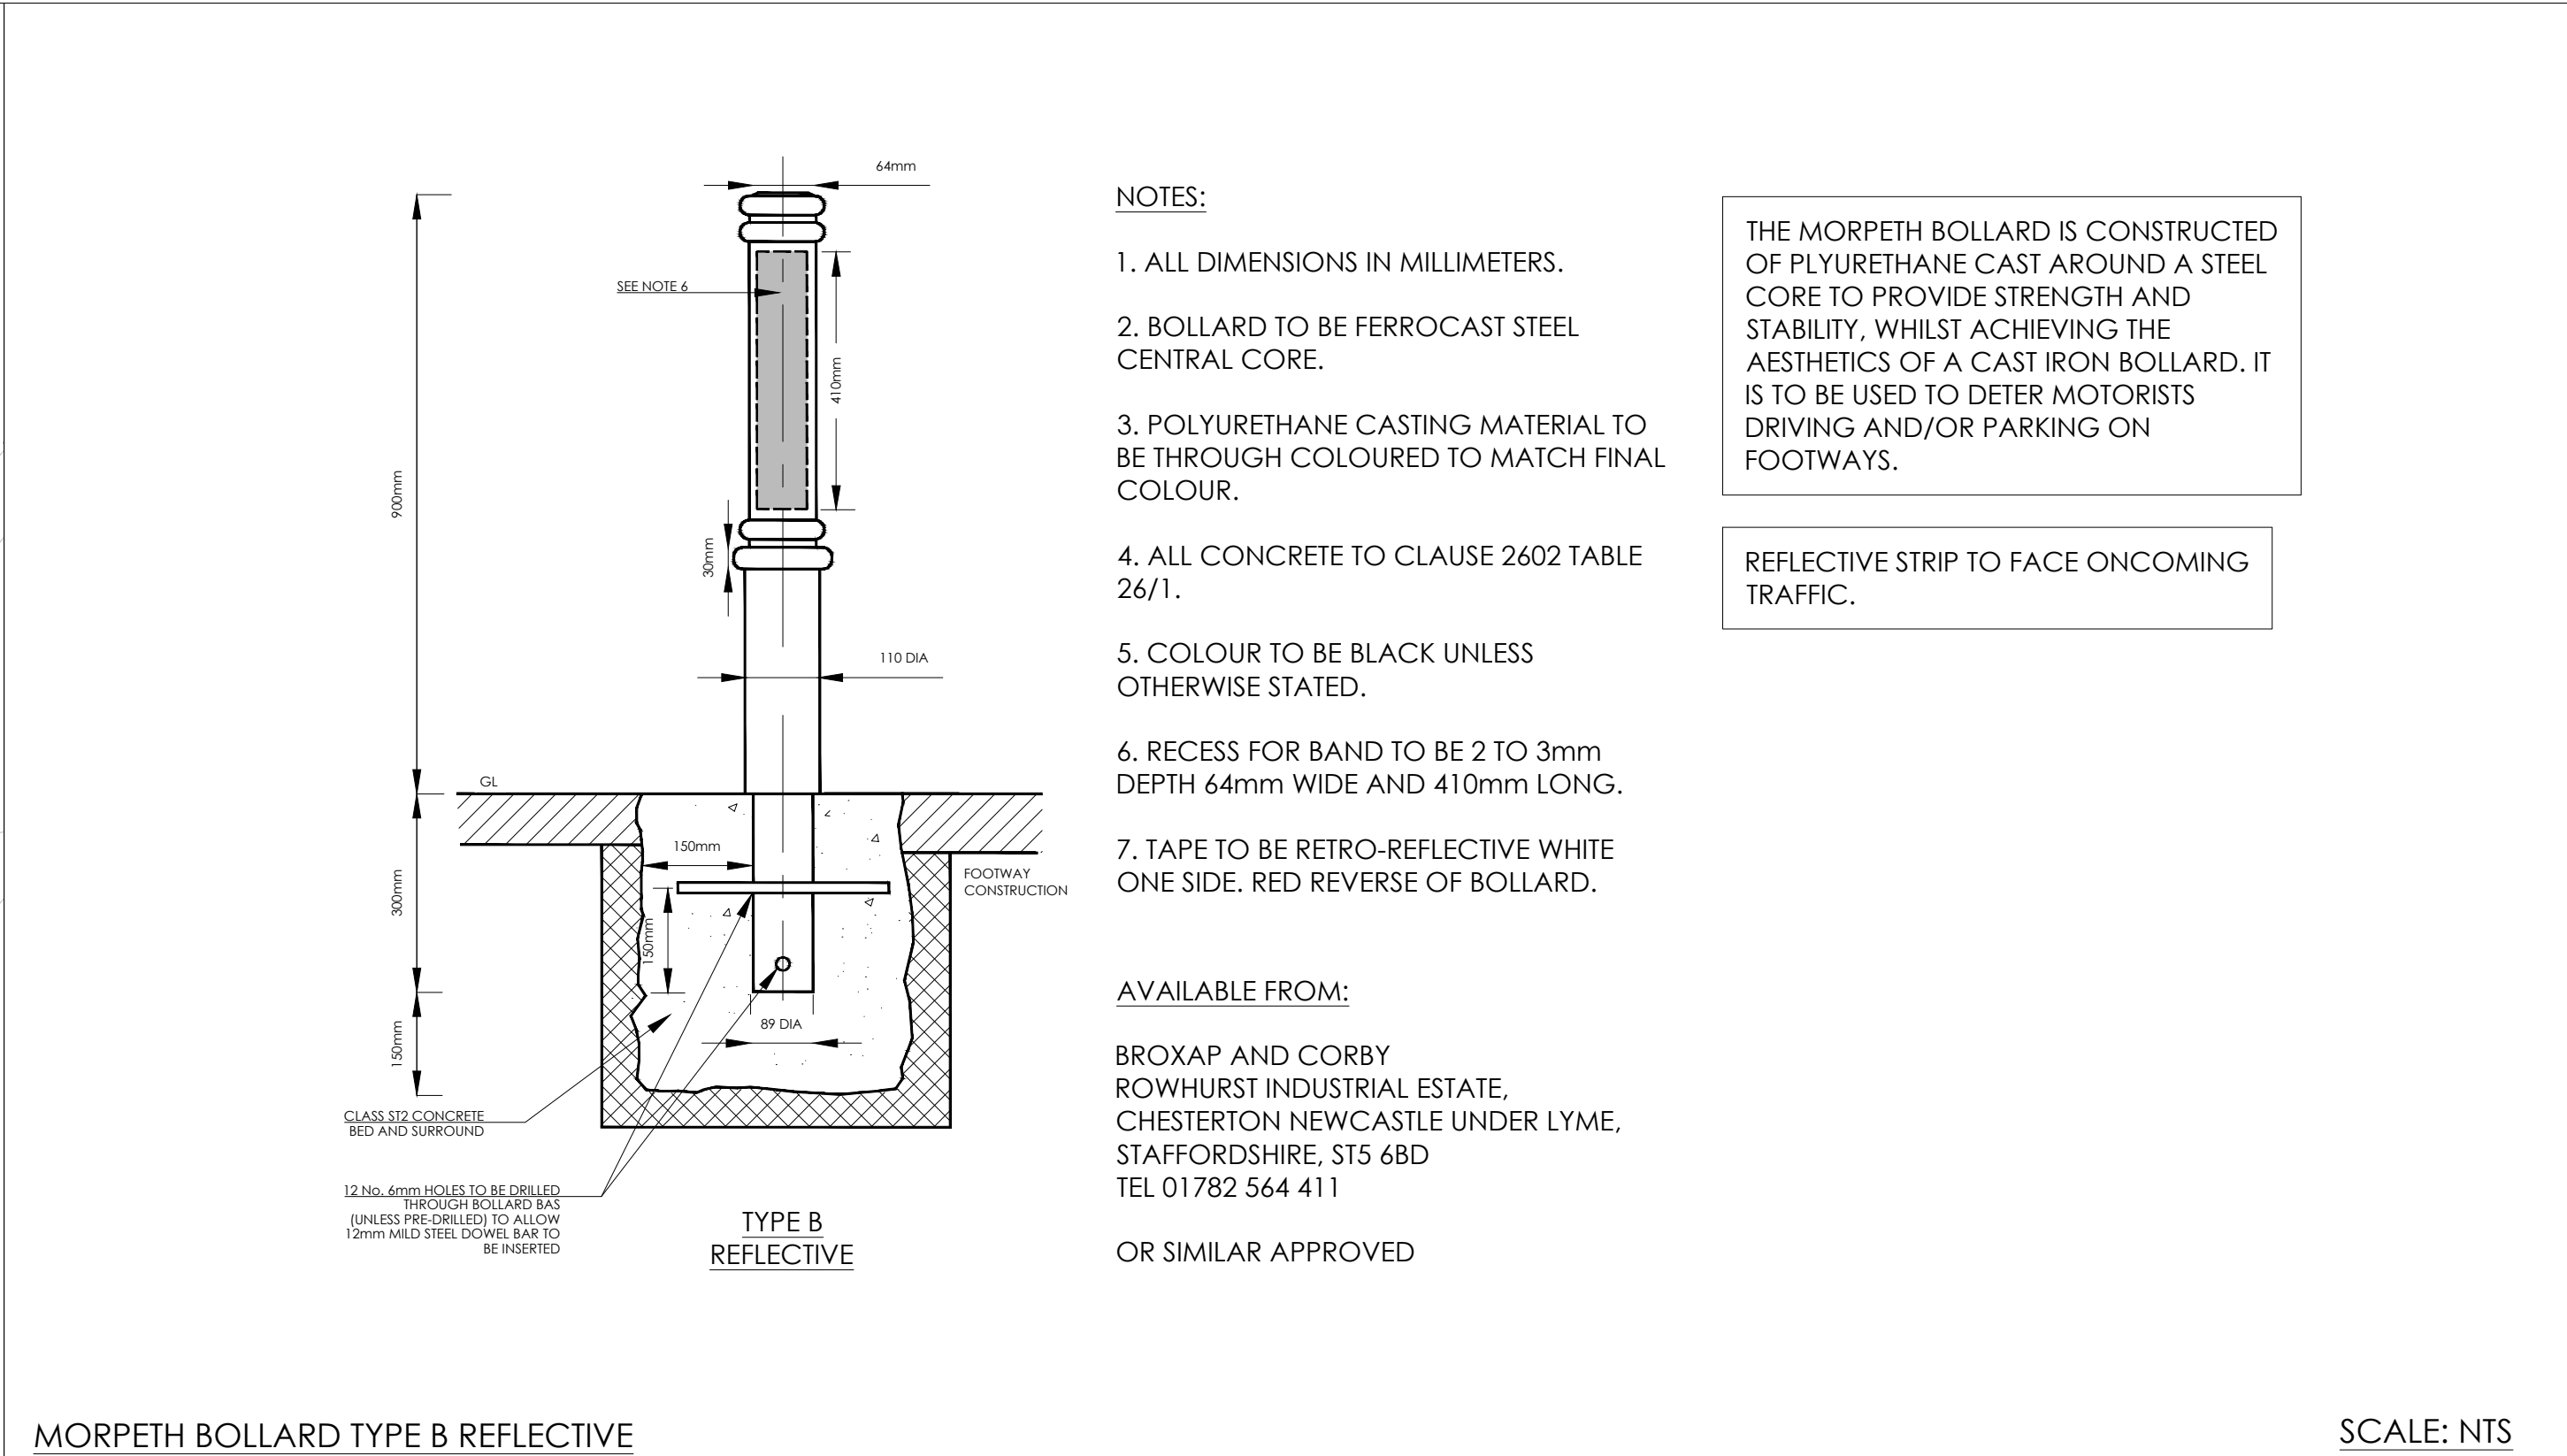


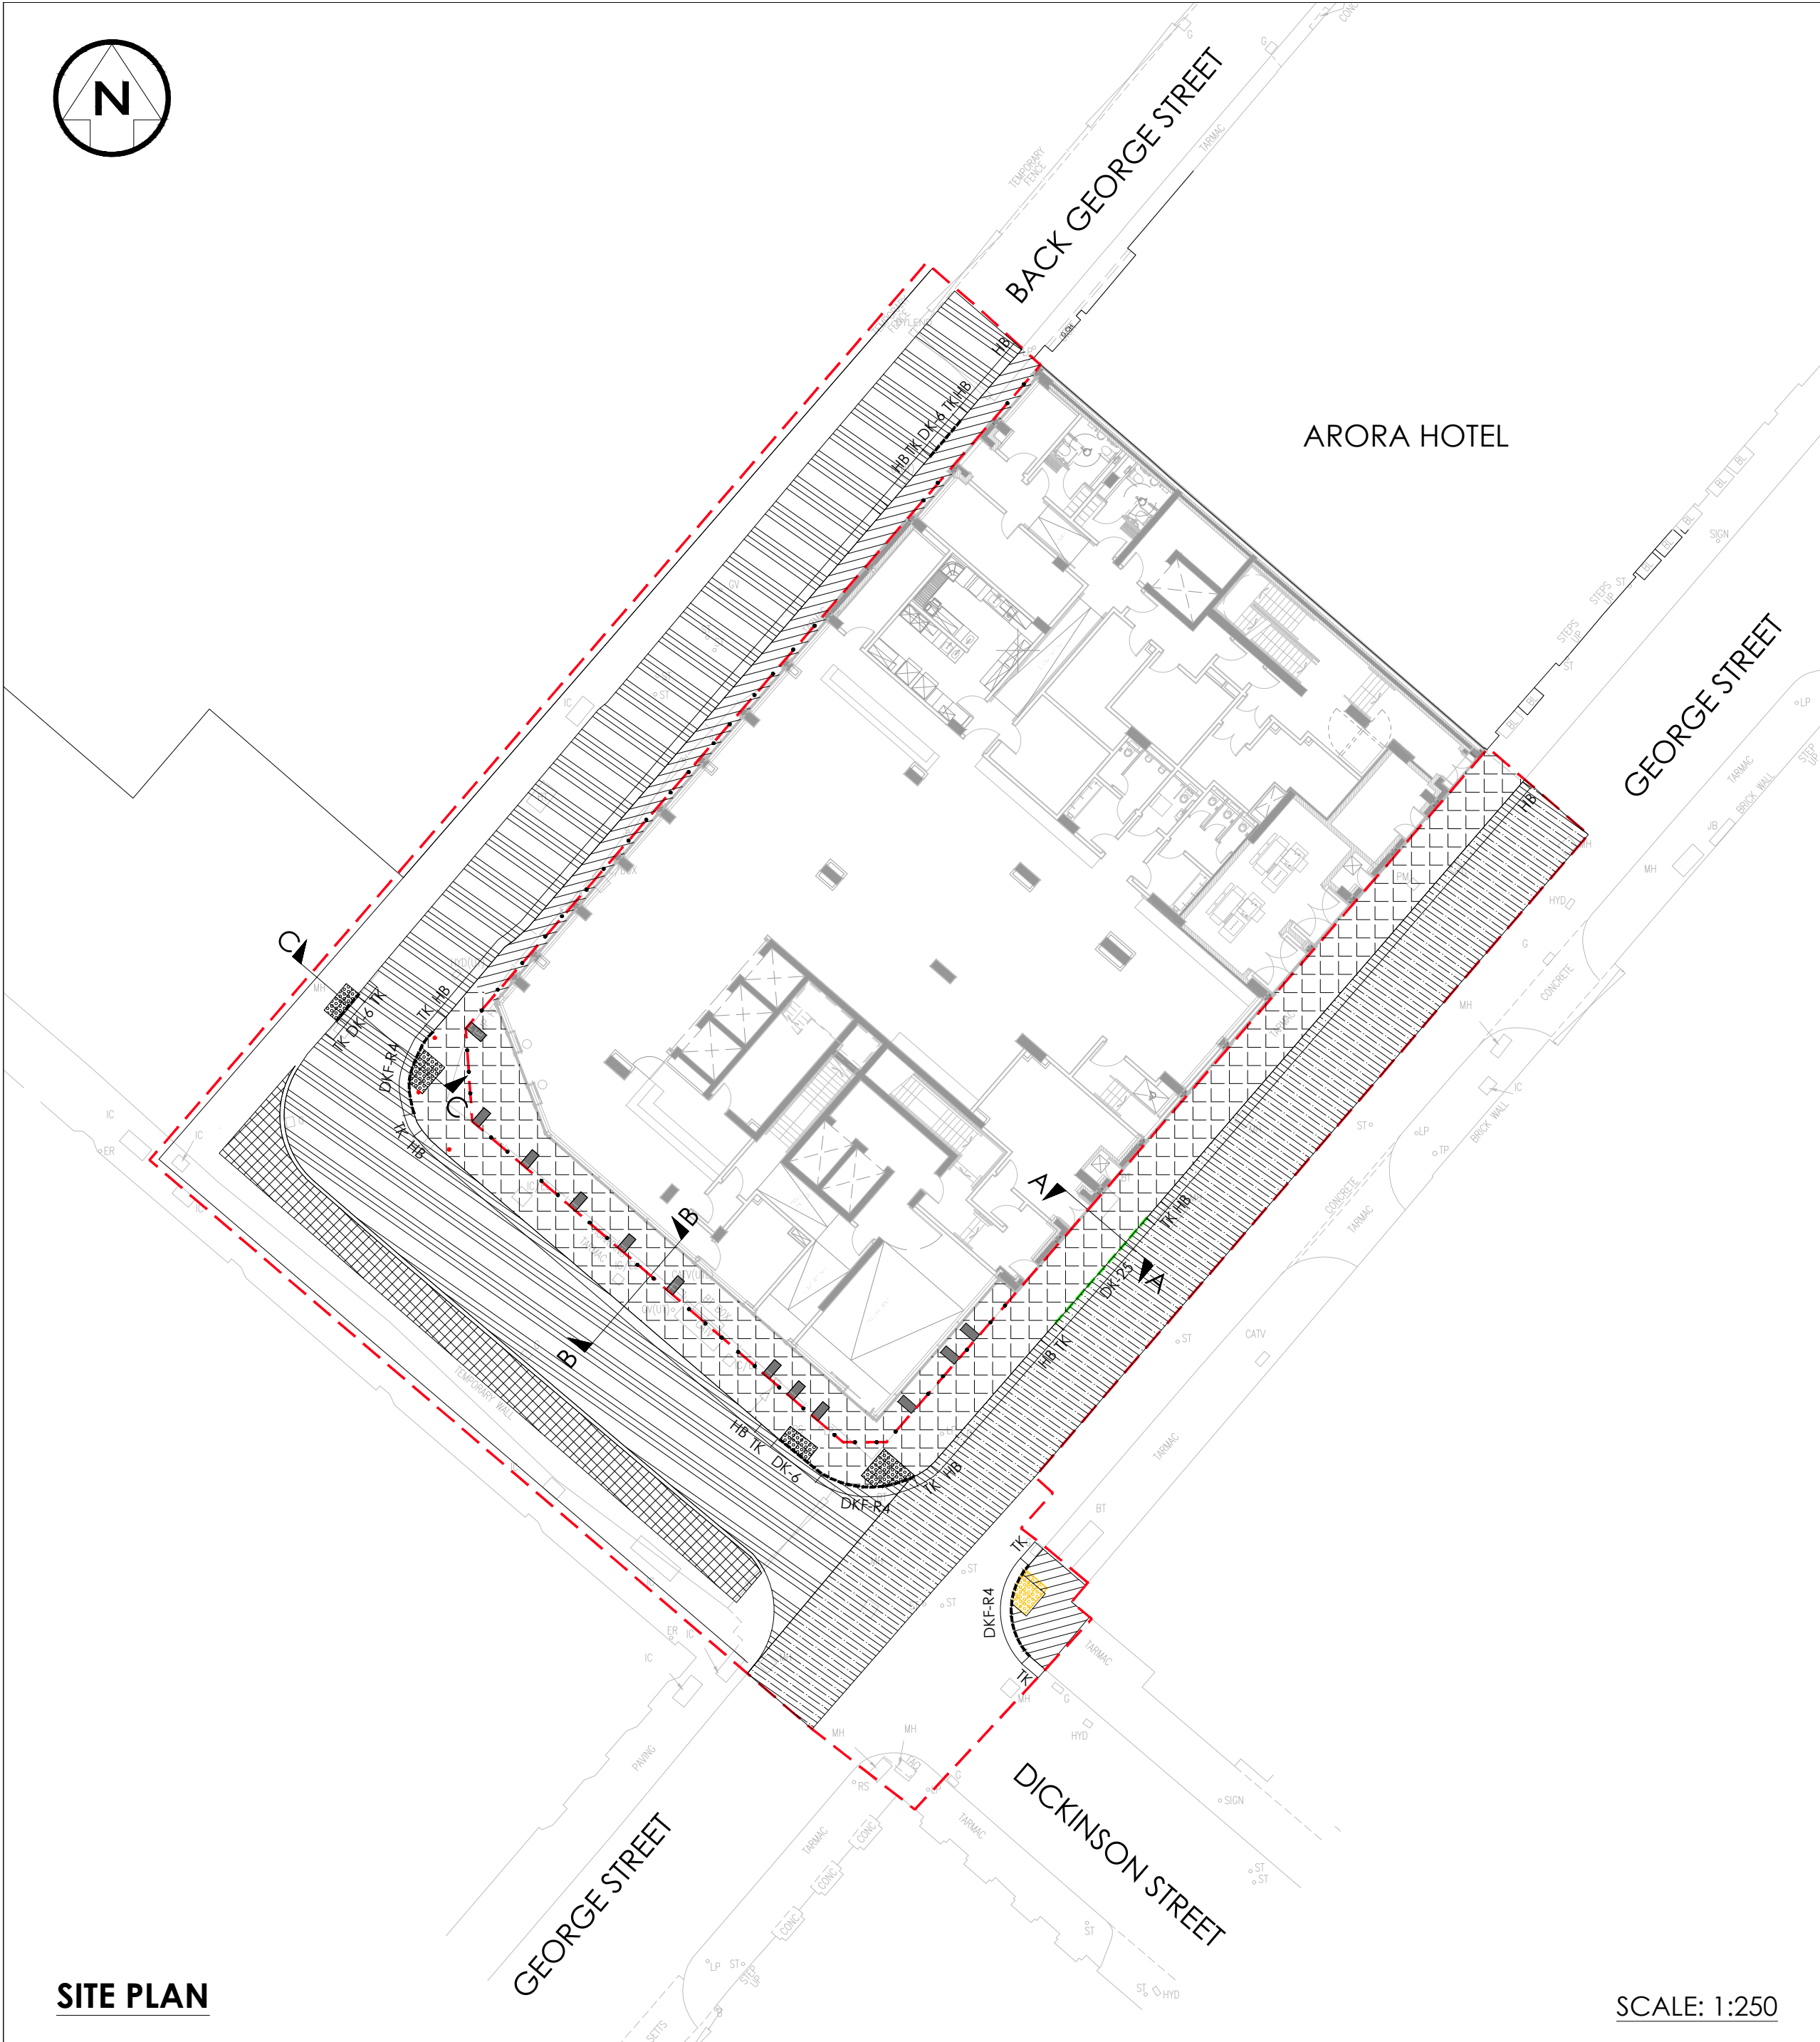

NOTES – GENERAL					
1) ALL DIMENSIONS ARE STATED IN MILLIMETRES UNLESS NOTED OTHERWISE.					
2) ALL LEVELS ARE STATED IN METRES.					
3) ALL DIMENSIONS, LEVELS AND CO-ORDINATES ARE BASED UPON TOPOGRAPHICAL SURVEY DRAWING (NO. 50183/1) BY MALCOLM HUGHES DATED AUGUST 2017 & LEVELS TAKEN FROM SITE BY RUSSELLS ON JULY 2020 DRAWING (LRW-7566-L[90]02L).					
4) DO NOT SCALE. PLEASE REFER ANY QUERIES TO THE PROJECT MANAGER / SUPERVISOR.					
KEY – SERIES 1100: KERBS, CHANNELS AND EDGINGS					
— LIKE FOR LIKE REPLACEMENT OF EXISTING KERBS					
— PRE-CAST CONCRETE STANDARD KERB 125X255mm KERB FACE VARIES FROM 75-125mm(HB)					
--- DROP KERB (0-6mm FACE) (DKF)					
--- DROP KERB (25mm FACE) (DK-25)					
(TK) TRANSITION KERB (DK) DROP KERB (HB) HALF BATTERED KERB					
KEY – SERIES 1100: FOOTWAYS AND PAVED AREAS					
FLEXIBLE FOOTWAY CONSTRUCTION					
• 20mm THICK ASPHALT CONCRETE AC6 MED SURF 100/150 EN13108-1 (NO LIMESTONE AGGREGATE) - 50 FSV					
• 50mm THICK ASPHALT CONCRETE AC20 DENSE BIN 100/150 EN13108-1					
• 100mm THICK GRANULAR SUB-BASE TYPE 1 (Dot CLAUSE 803)					
YORKSTONE PAVING CONTRUCTION					
• 900mm x 600mm x 75mm THICK YORKSTONE PAVING OR AS INSTRUCTED BY MCC					
• 50mm BEDDING (4:1 SAND/CEMENT - 12 HOUR RETARDER)					
• 100mm ST2 CONCRETE ROADBASE					
• 5mm JOINTS - STEINTEC TUFFGROUT OR SIMILAR APPROVED TO BS7533					
• LAYING PATTERN: TRANSVERSE STRETCHER BOND					
EXISTING YORKSTONE PAVING CONTRUCTION					
• 900mm x 600mm x 75mm THICK YORKSTONE PAVING OR AS INSTRUCTED BY MCC					
• 50mm BEDDING (4:1 SAND/CEMENT - 12 HOUR RETARDER)					
• RE-LEVELING OF ST2 CONCRETE ROADBASE					
BLISTER TACTILE PAVING (BUFF)					
• 400mm x 400mm x 50mm PRECAST CONCRETE TACTILE PAVING (BUFF IN COLOUR)					
(ALL JOINTS SEALED WITH KILN DRIED SHARP SAND BRUSHED IN AND SEALED)					
• 50mm 4:1 SAND / CEMENT MORTAR, 12 HOUR RETARDED					
• 225mm WET LEAN CONCRETE CLASS ST2 TO CLAUSE 1001					
• 75mm TYPE 1 GRANULAR BINDING					
BLISTER TACTILE PAVING (GREY)					
• 400mm x 400mm x 50mm PRECAST CONCRETE TACTILE PAVING (BUFF IN COLOUR)					
(ALL JOINTS SEALED WITH KILN DRIED SHARP SAND BRUSHED IN AND SEALED)					
• 50mm 4:1 SAND / CEMENT MORTAR, 12 HOUR RETARDED					
• 225mm WET LEAN CONCRETE CLASS ST2 TO CLAUSE 1001					
• 75mm TYPE 1 GRANULAR BINDING					
MISC.					
• MORPETH BOLLARDS TYPE B REFLECTIVE					
• EXTENT OF ADOPTED FOOTWAY SHOWN BY 25MM DIAMETER (MINIMUM 25MM DEEP) BRASS DEMARCATION STUDS AT 1M CENTERS.					
HOLES TO BE DRILLED INTO THE PAVING SLABS BEING SECURED WITH AN EPOXY RESIN.					
CD1 AMR ML ADF 25.06.2021 TACTILE PAVING AMENDED					
REV DRN CHK APP DATE DESCRIPTION					
Wilde ISO 9001 Brindley Lodge, Adcroft Street, Stockport, Cheshire, SK1 3HS. www.wildcivil.co.uk Tel: 0161-474-7479 Fax: 0161-474-7492 Consulting Civil & Structural Engineers					
Client					
PROPERTY ALLIANCE GROUP LTD					
Project					
3 ST PETER'S SQUARE MANCHESTER					
Title					
TYPICAL CROSS SECTIONS & STANDARD DETAILS					
Scale AS SHOWN Drawn JW Date 13/05/20 Chkd ML Approved TF					
Drawing No. 766-016-1100-002 Revision C01					
Status FOR CONSTRUCTION Sheet Size A1					