




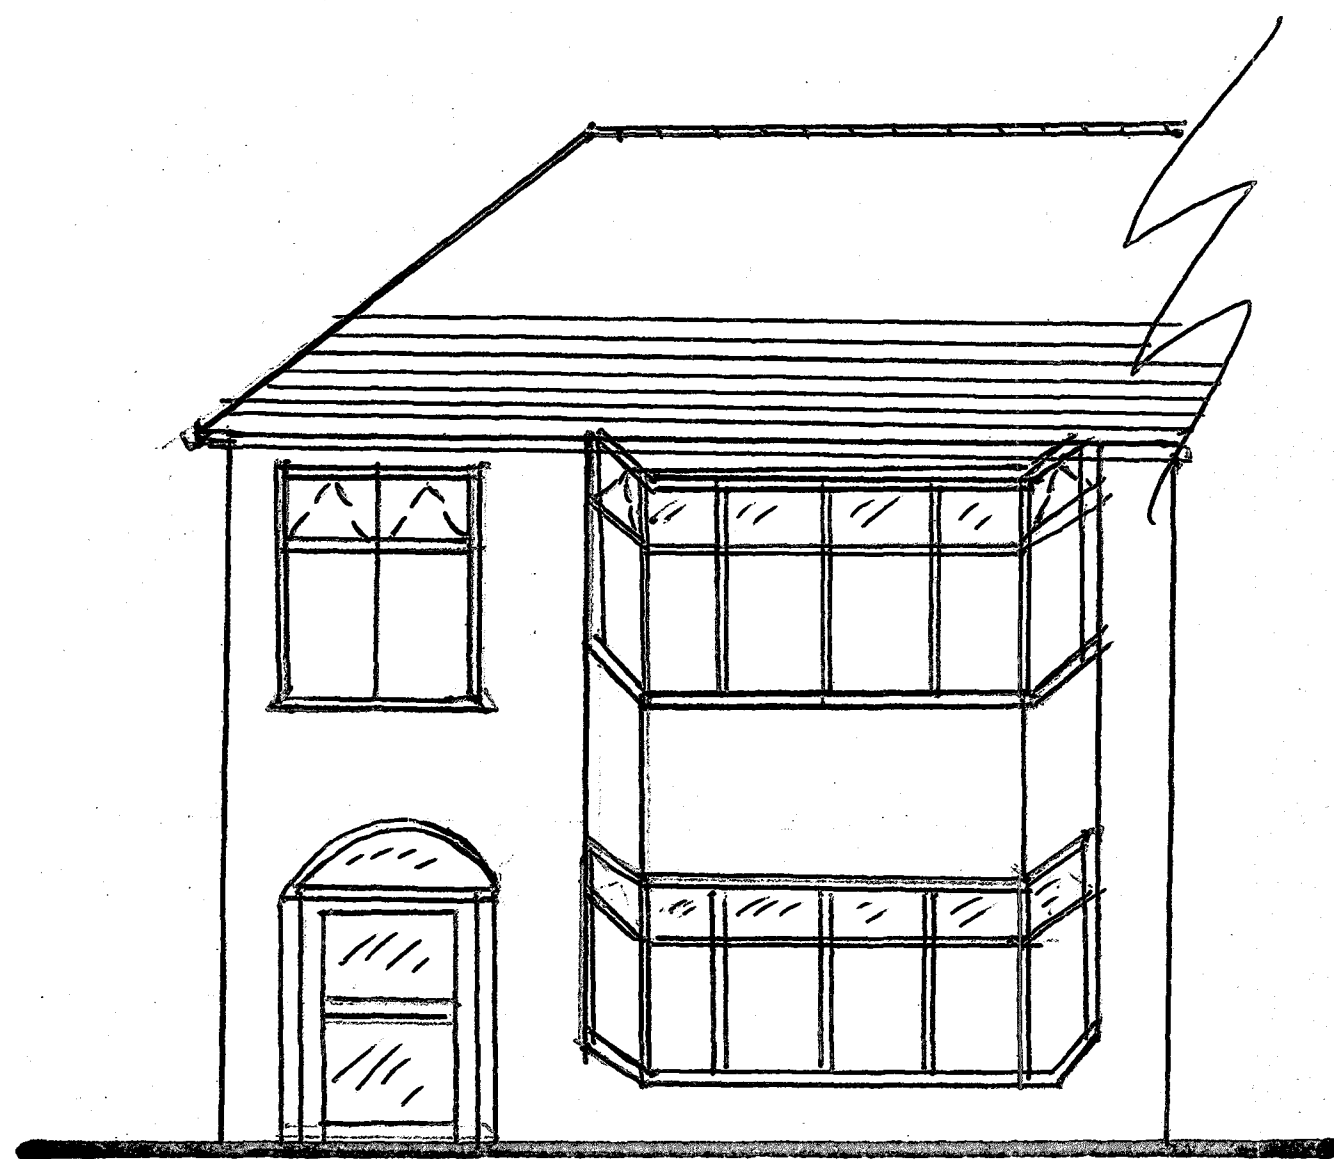


EXISTING FRONT ELEVATION

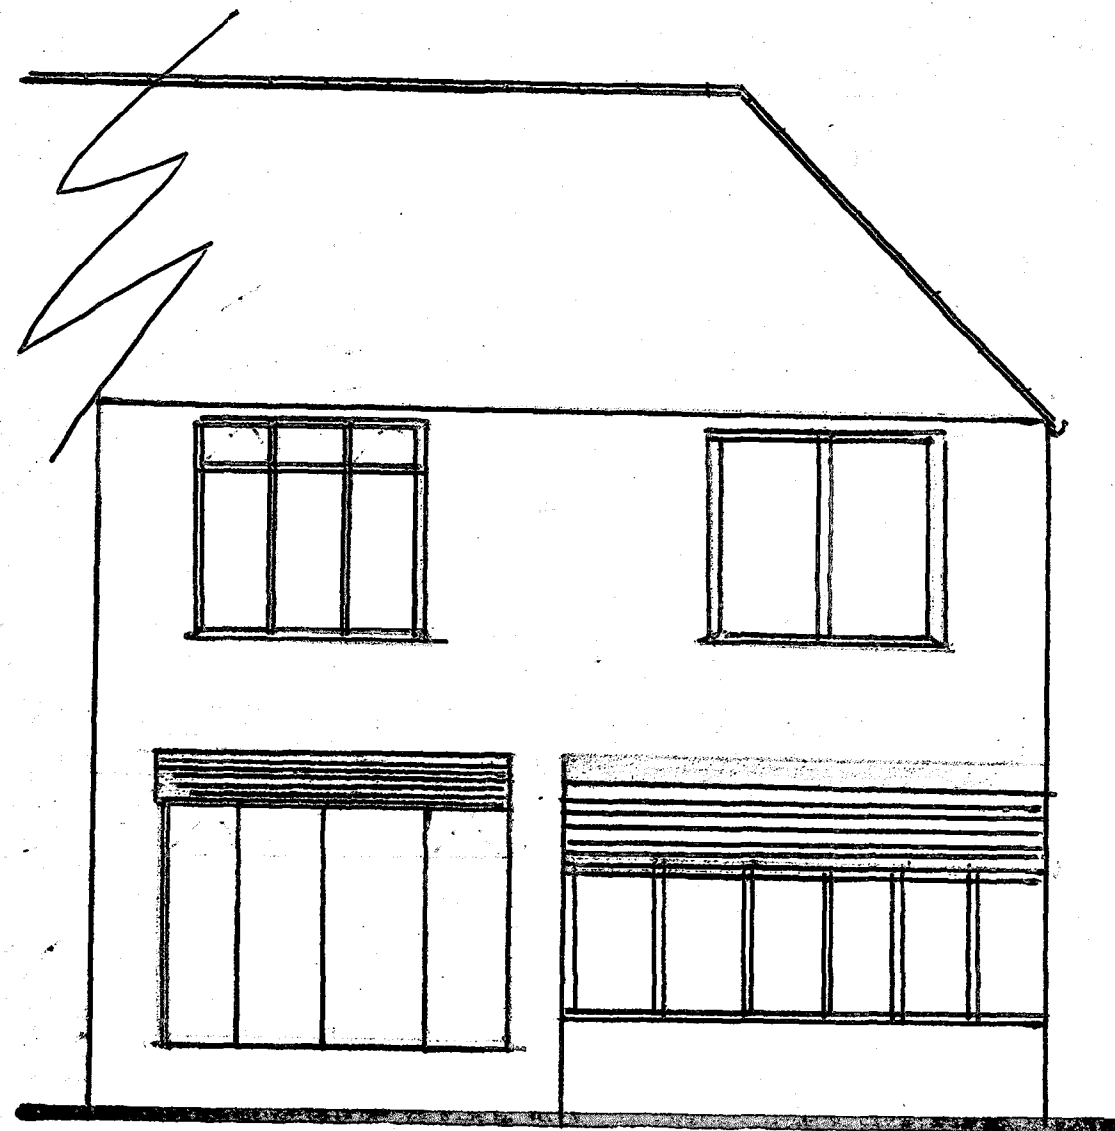


EXISTING REAR ELEVATION

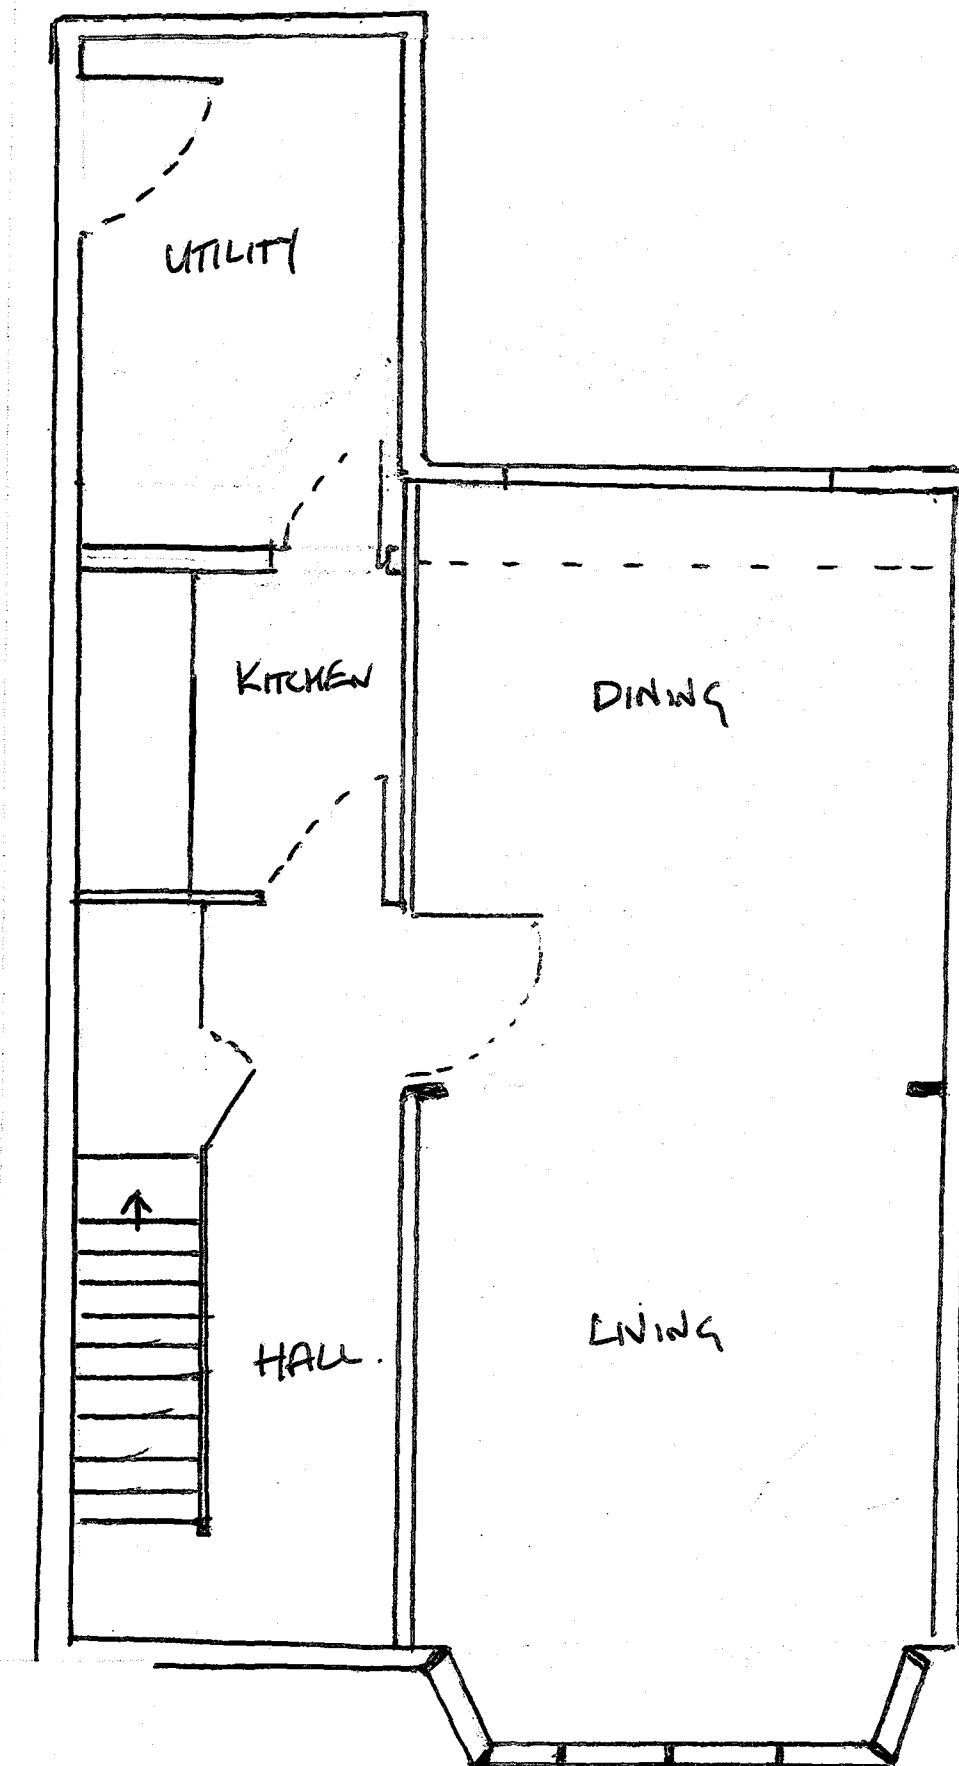

EXISTING Ground floor

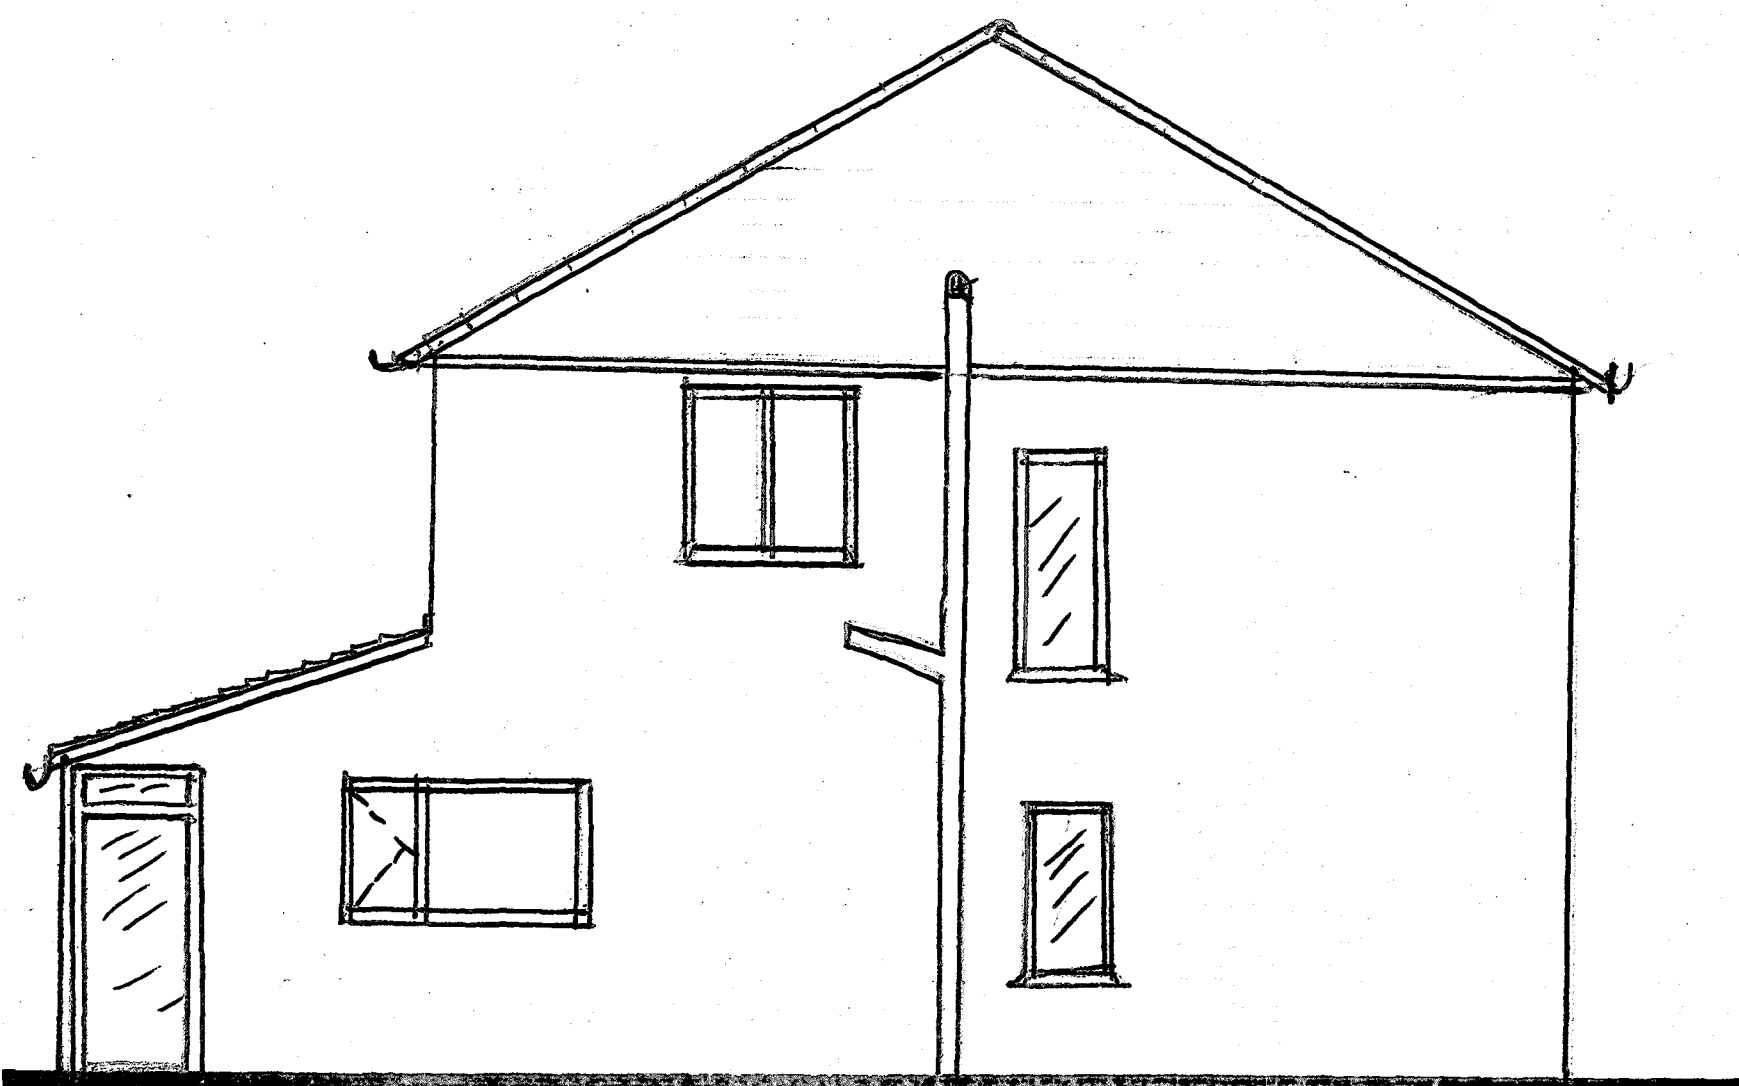

EXISTING SIDE ELEVATION

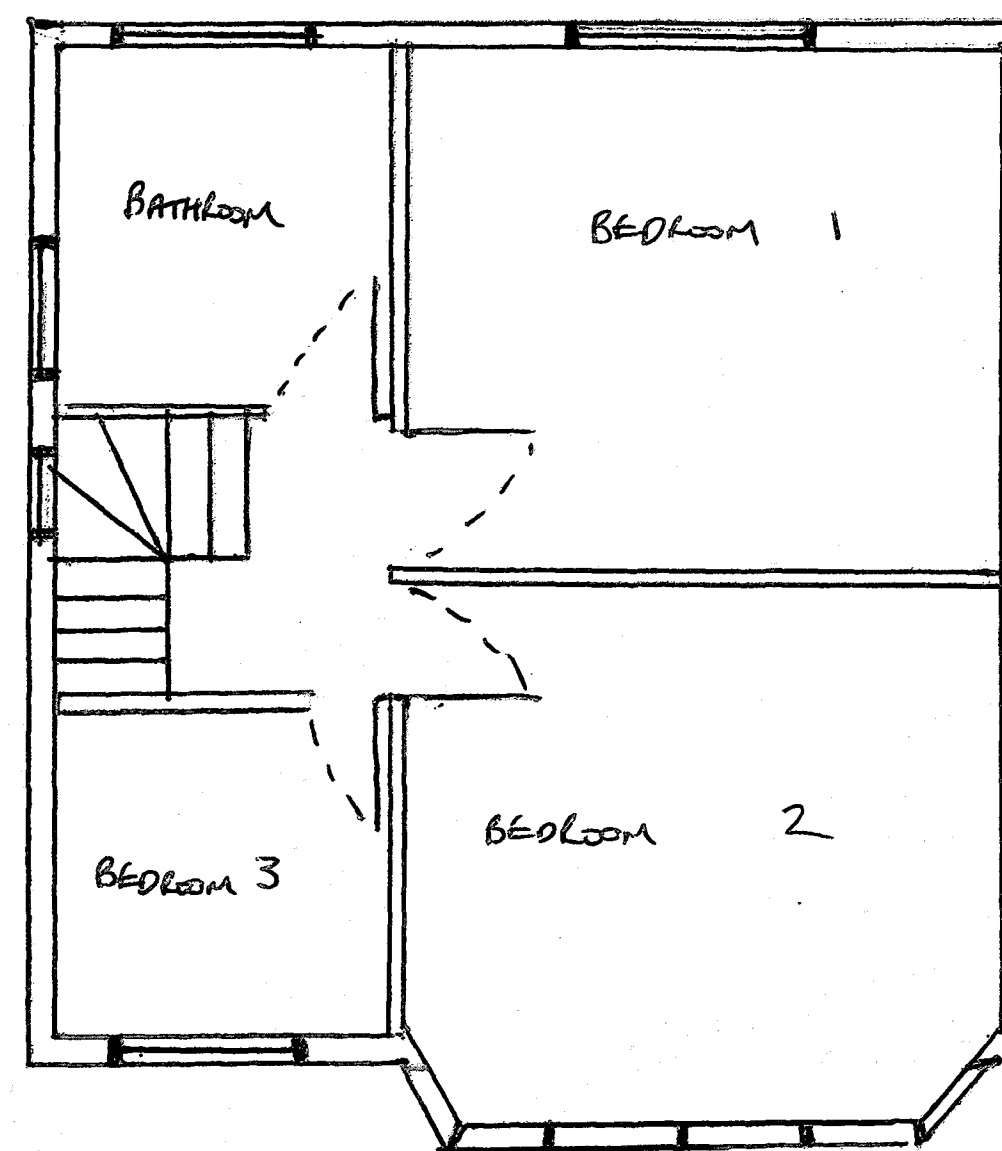

EXISTING 1ST floor

NO 5 CROFT HILL ROAD

EXISTING PLANS

VERSION 001