




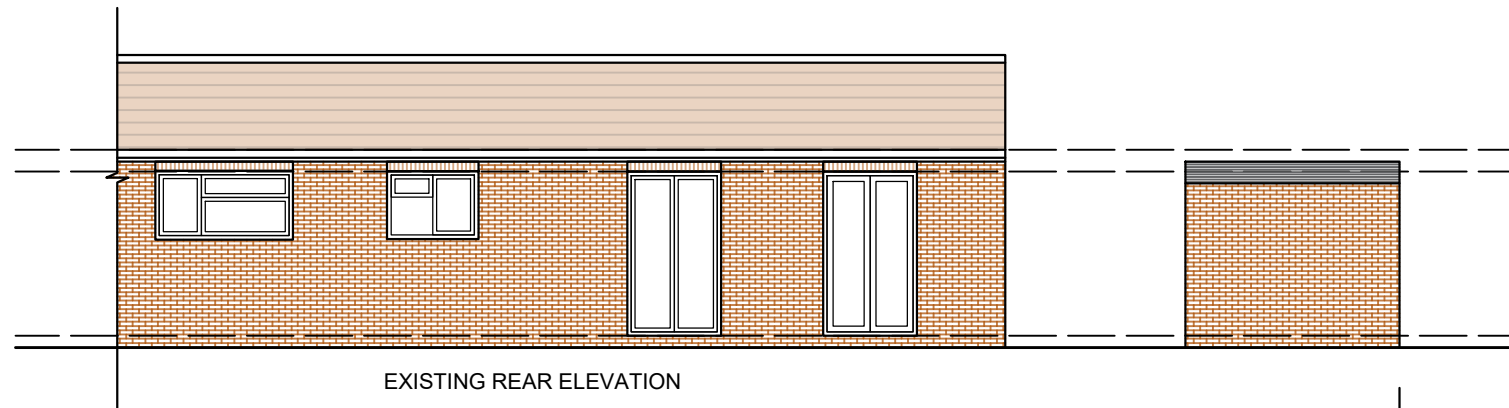


EXISTING REAR ELEVATION

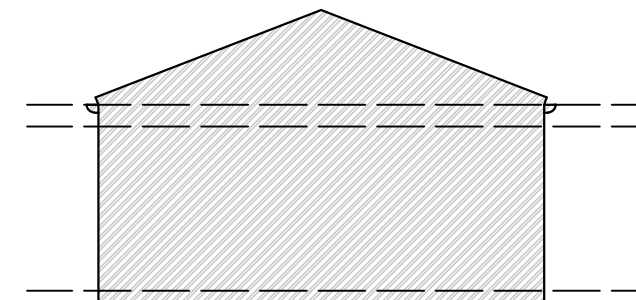


EXISTING SIDE ELEVATION

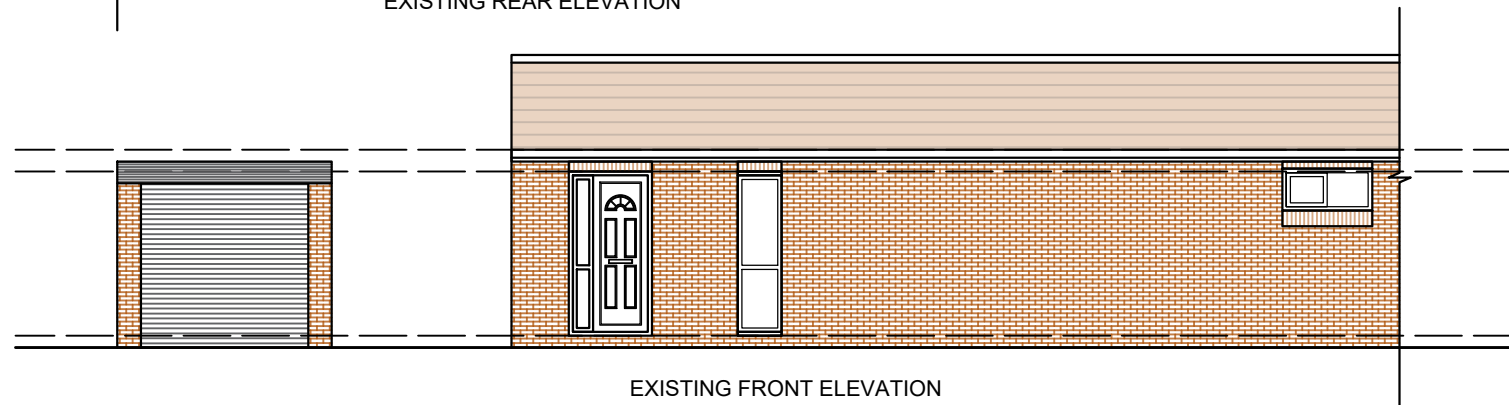

EXISTING FRONT ELEVATION

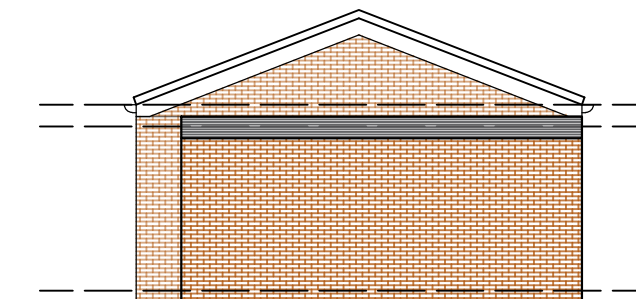

EXISTING SIDE ELEVATION

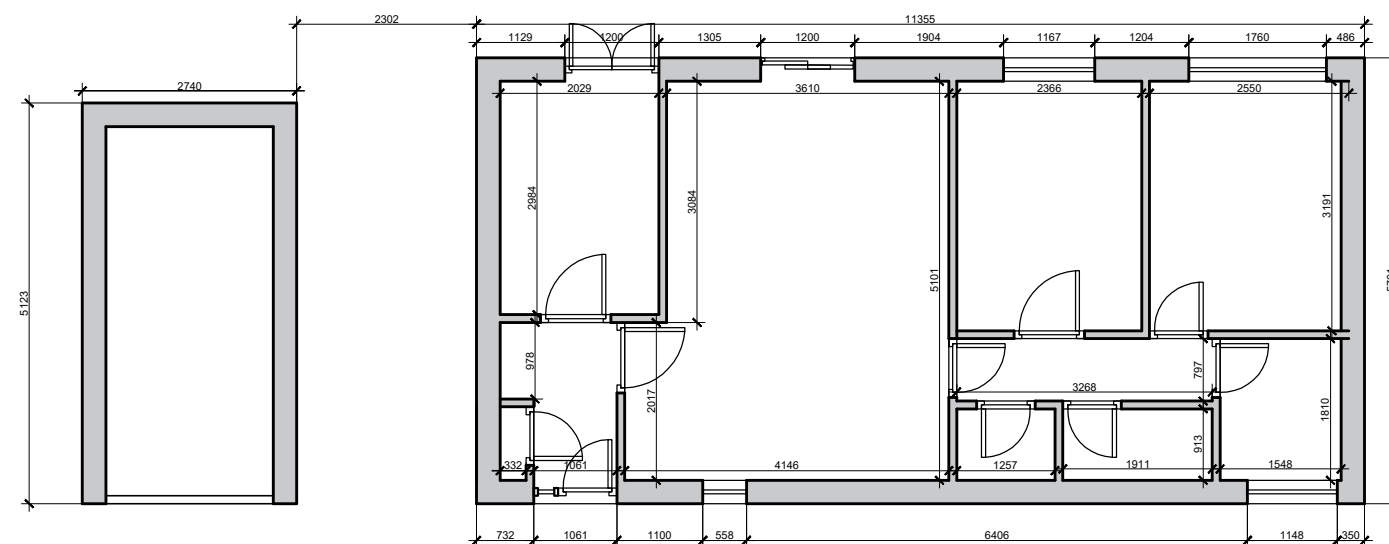

EXISTING GROUND FLOOR



General Notes

No.	Revision/Issue	Date
-----	----------------	------

Firm Name and Address

Mason and Marlowe Ltd.
Project Managers and Quantity Surveyors
3 Colman Gardens,
Salford Quays, M5 3NT

Project Name and Address

11 Calbourne Crescent
Longsight Manchester
M12 5GX

Project	Sheet
Date 11/05/2022	A3
Scale 1/100	