



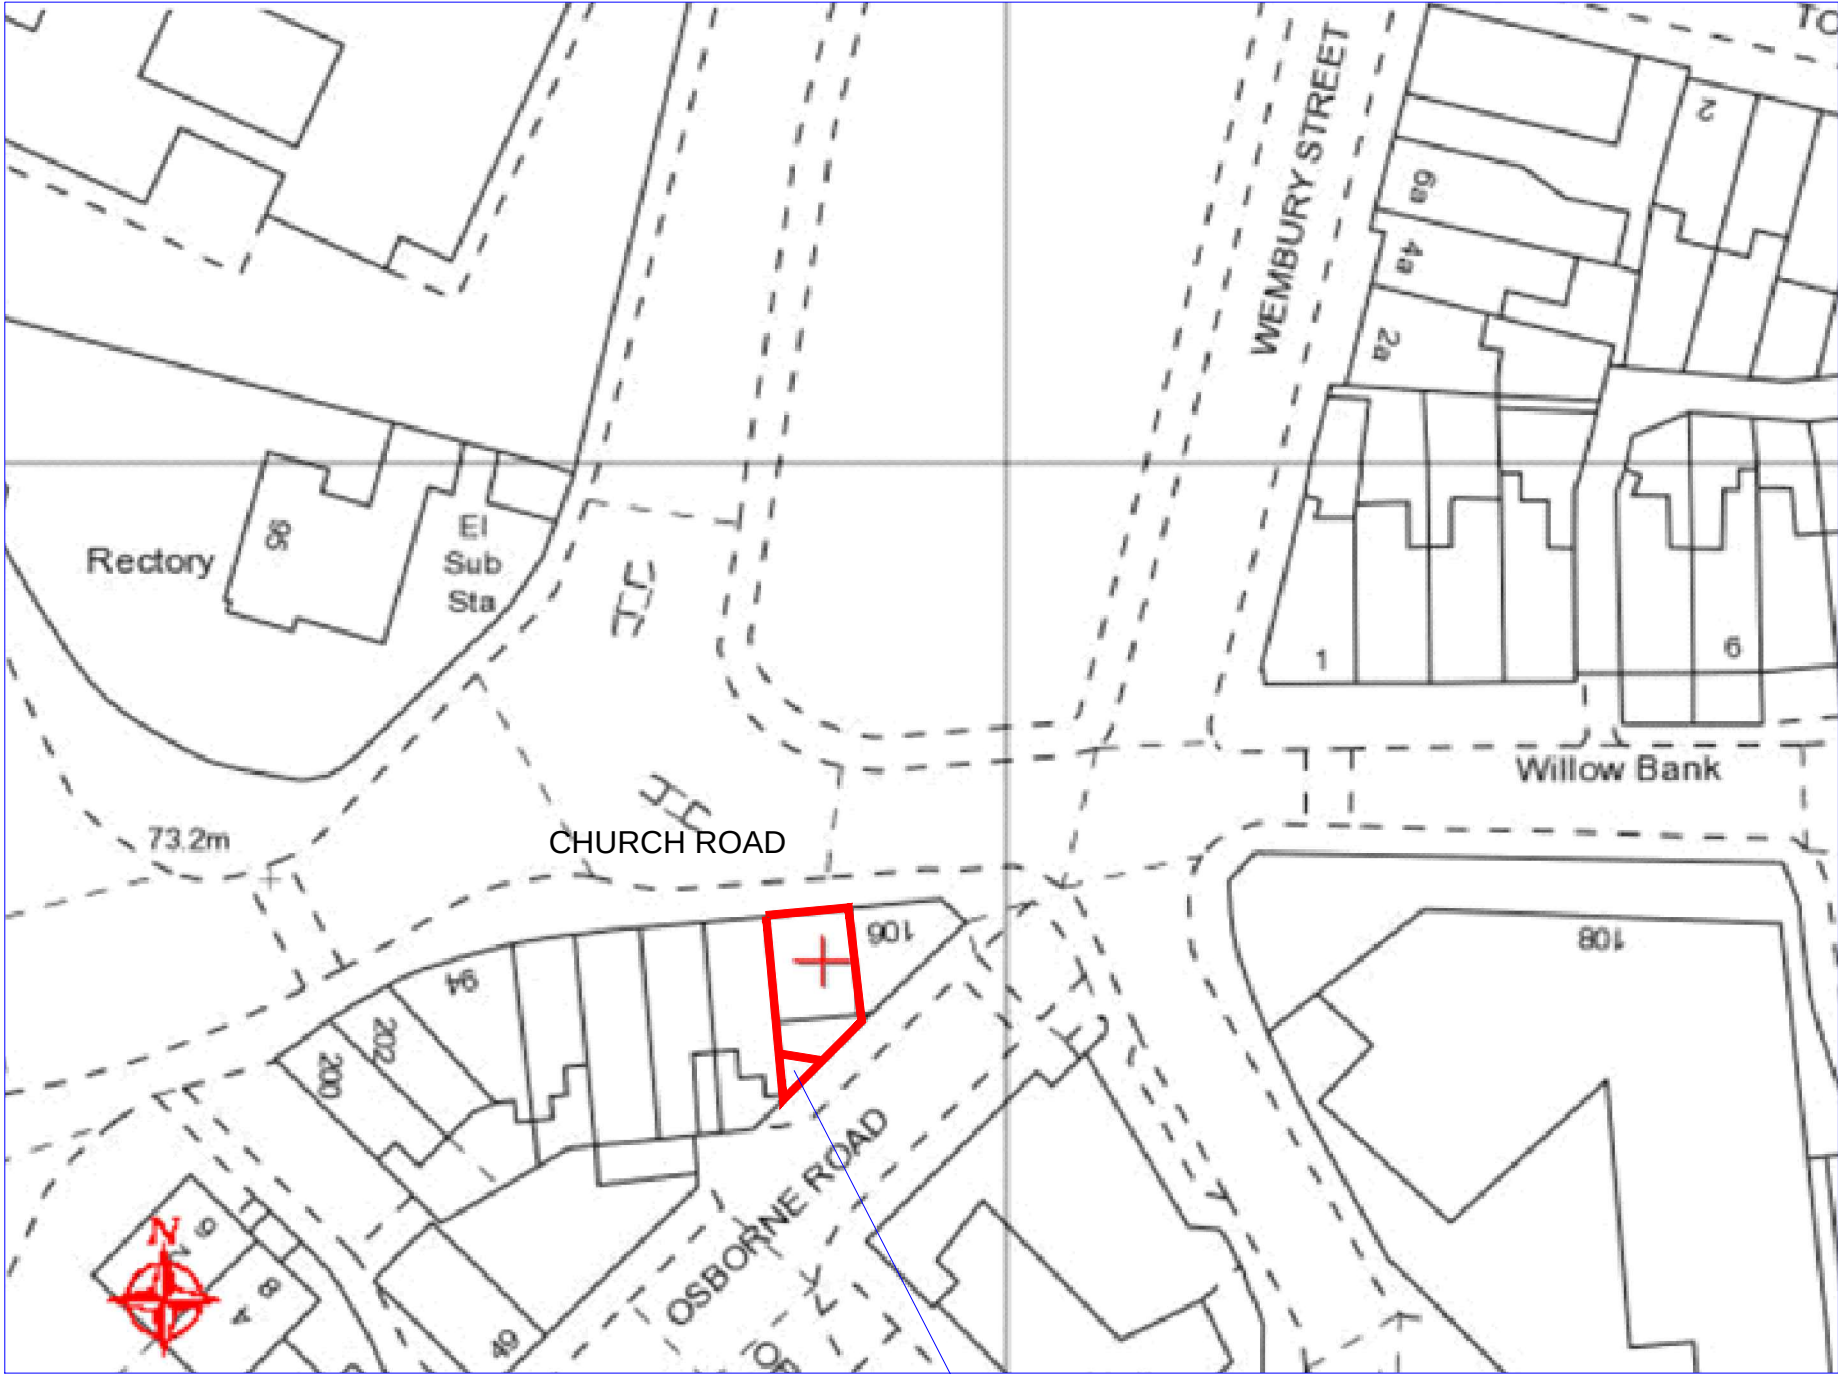

OS Map
Scale 1:500

Bin store

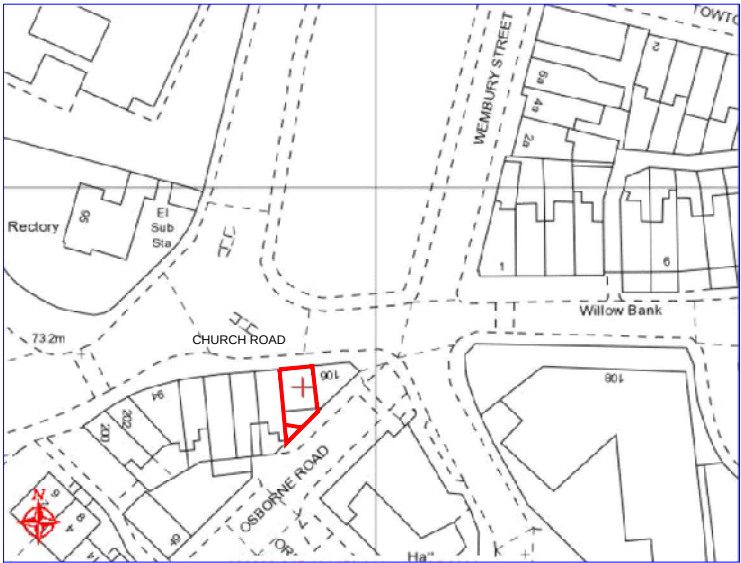

OS Map
Scale 1:1250

Rev	Date	Description
Issued For : INFORMATION PURPOSES ONLY		
Client		
Mr. David Hayman		
Project		
104 Church Lane, Moston, M9 4NH. Change of use from Office to 1 bedroom apartment		
Scheme - Drawing Title		
OS Map		
04	Date	05.02.21
Drawing No.	Revision	Scale Various @A3
		
JK Technical Services (NW) Ltd Tel: 0161 728 5730 Mob: 07741175755 www.jktechservs.co.uk		