
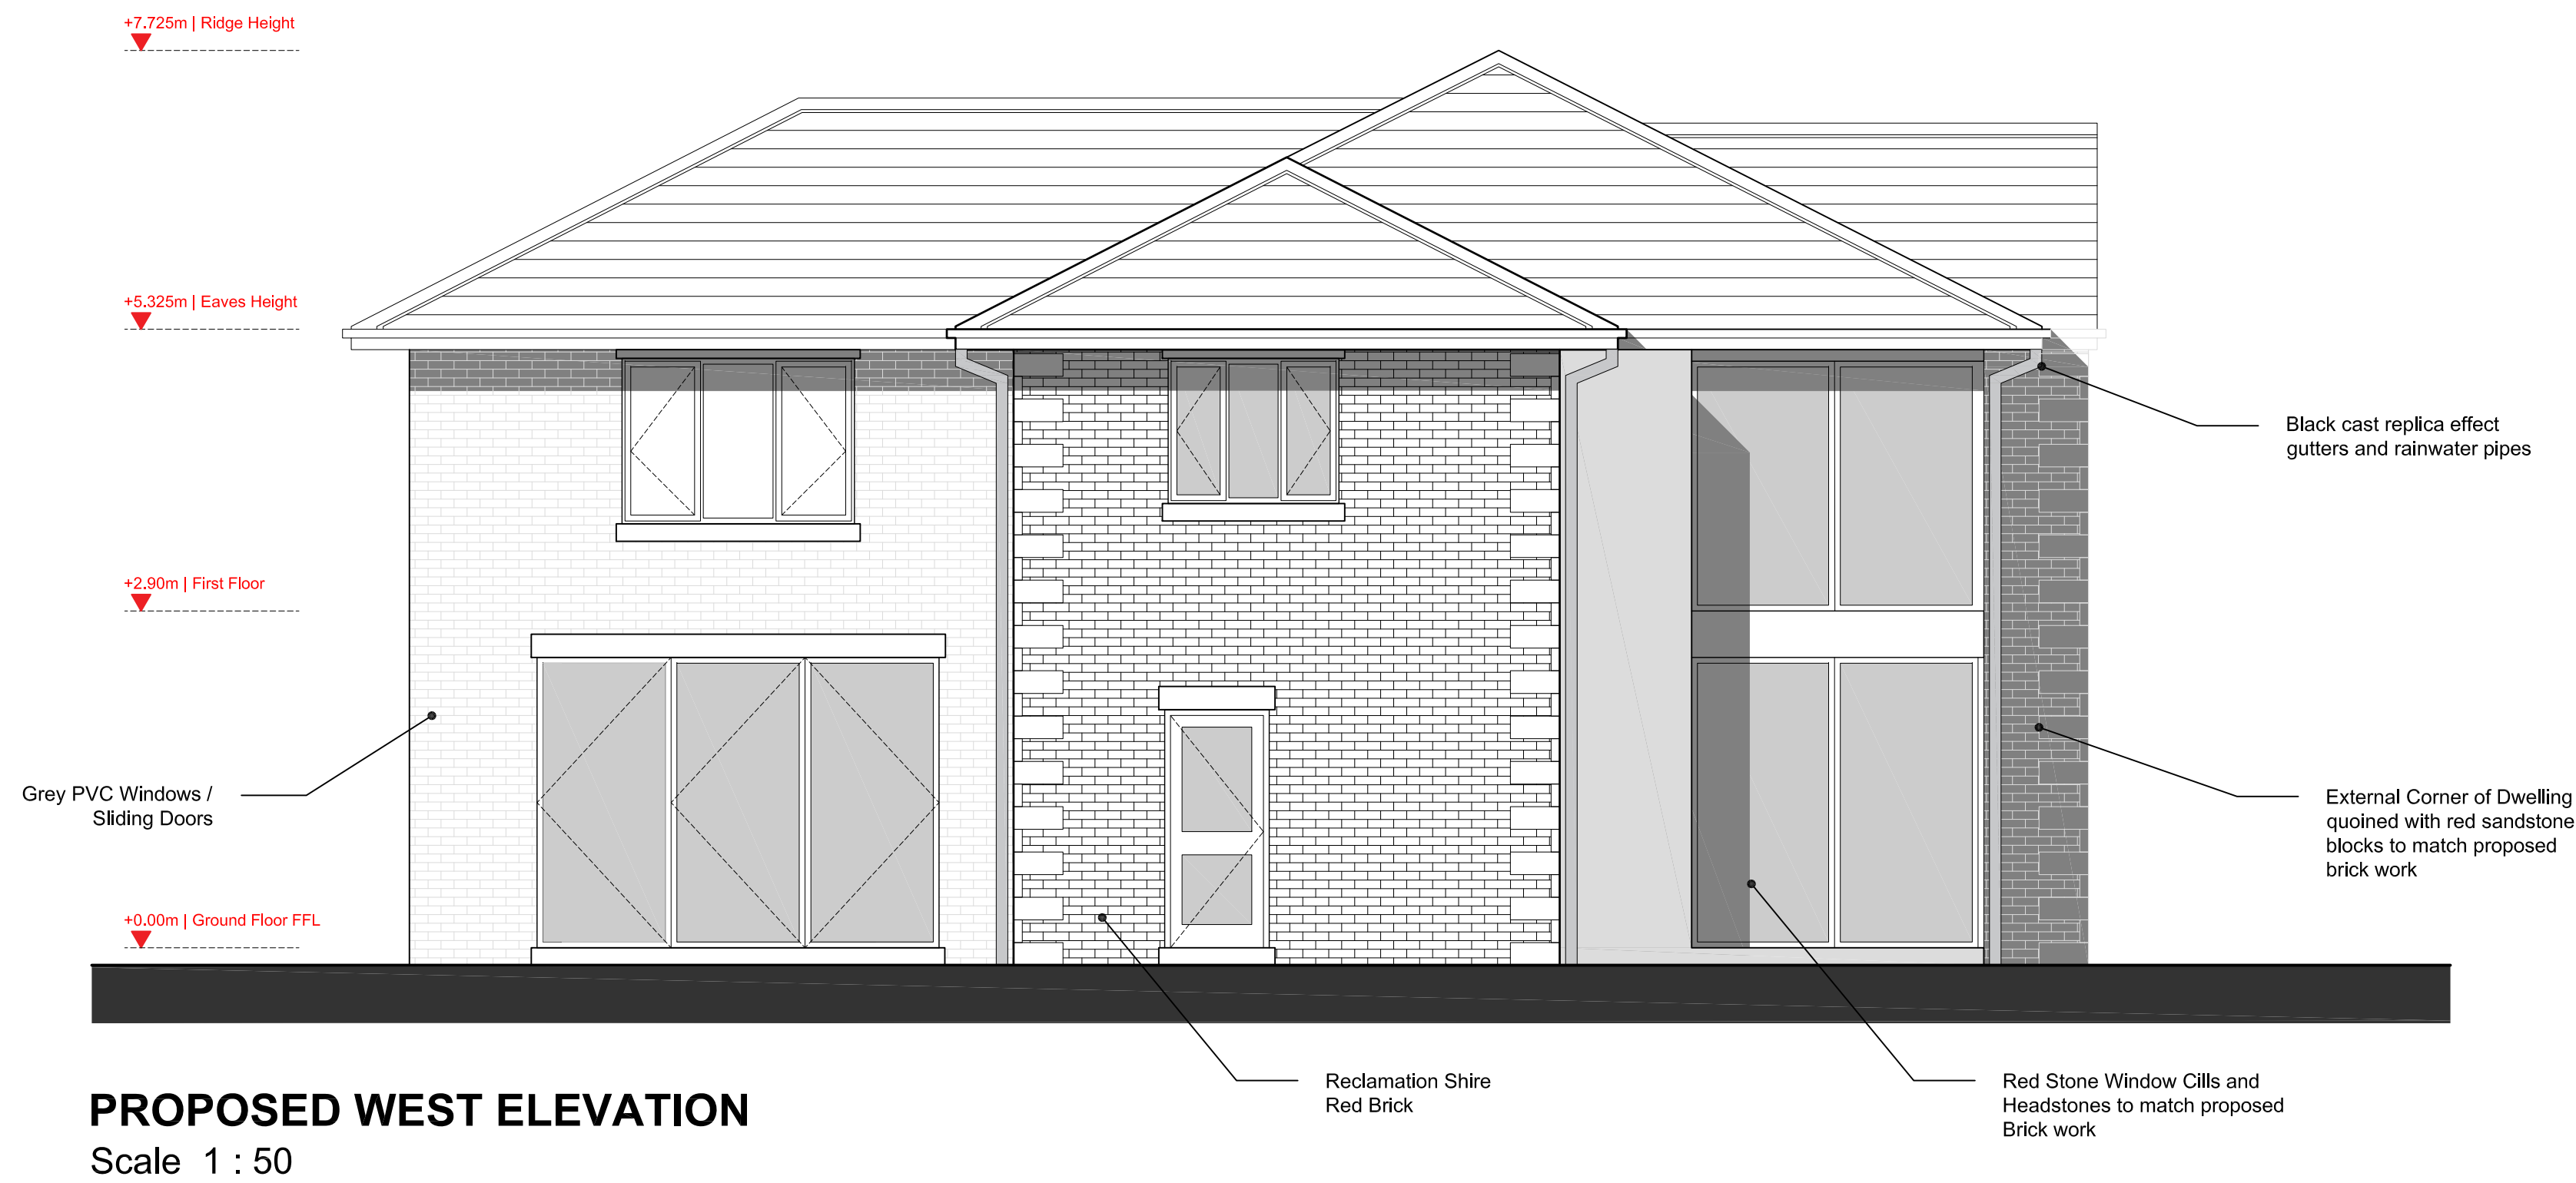


STATUS
FOR PLANNING

NOTES:

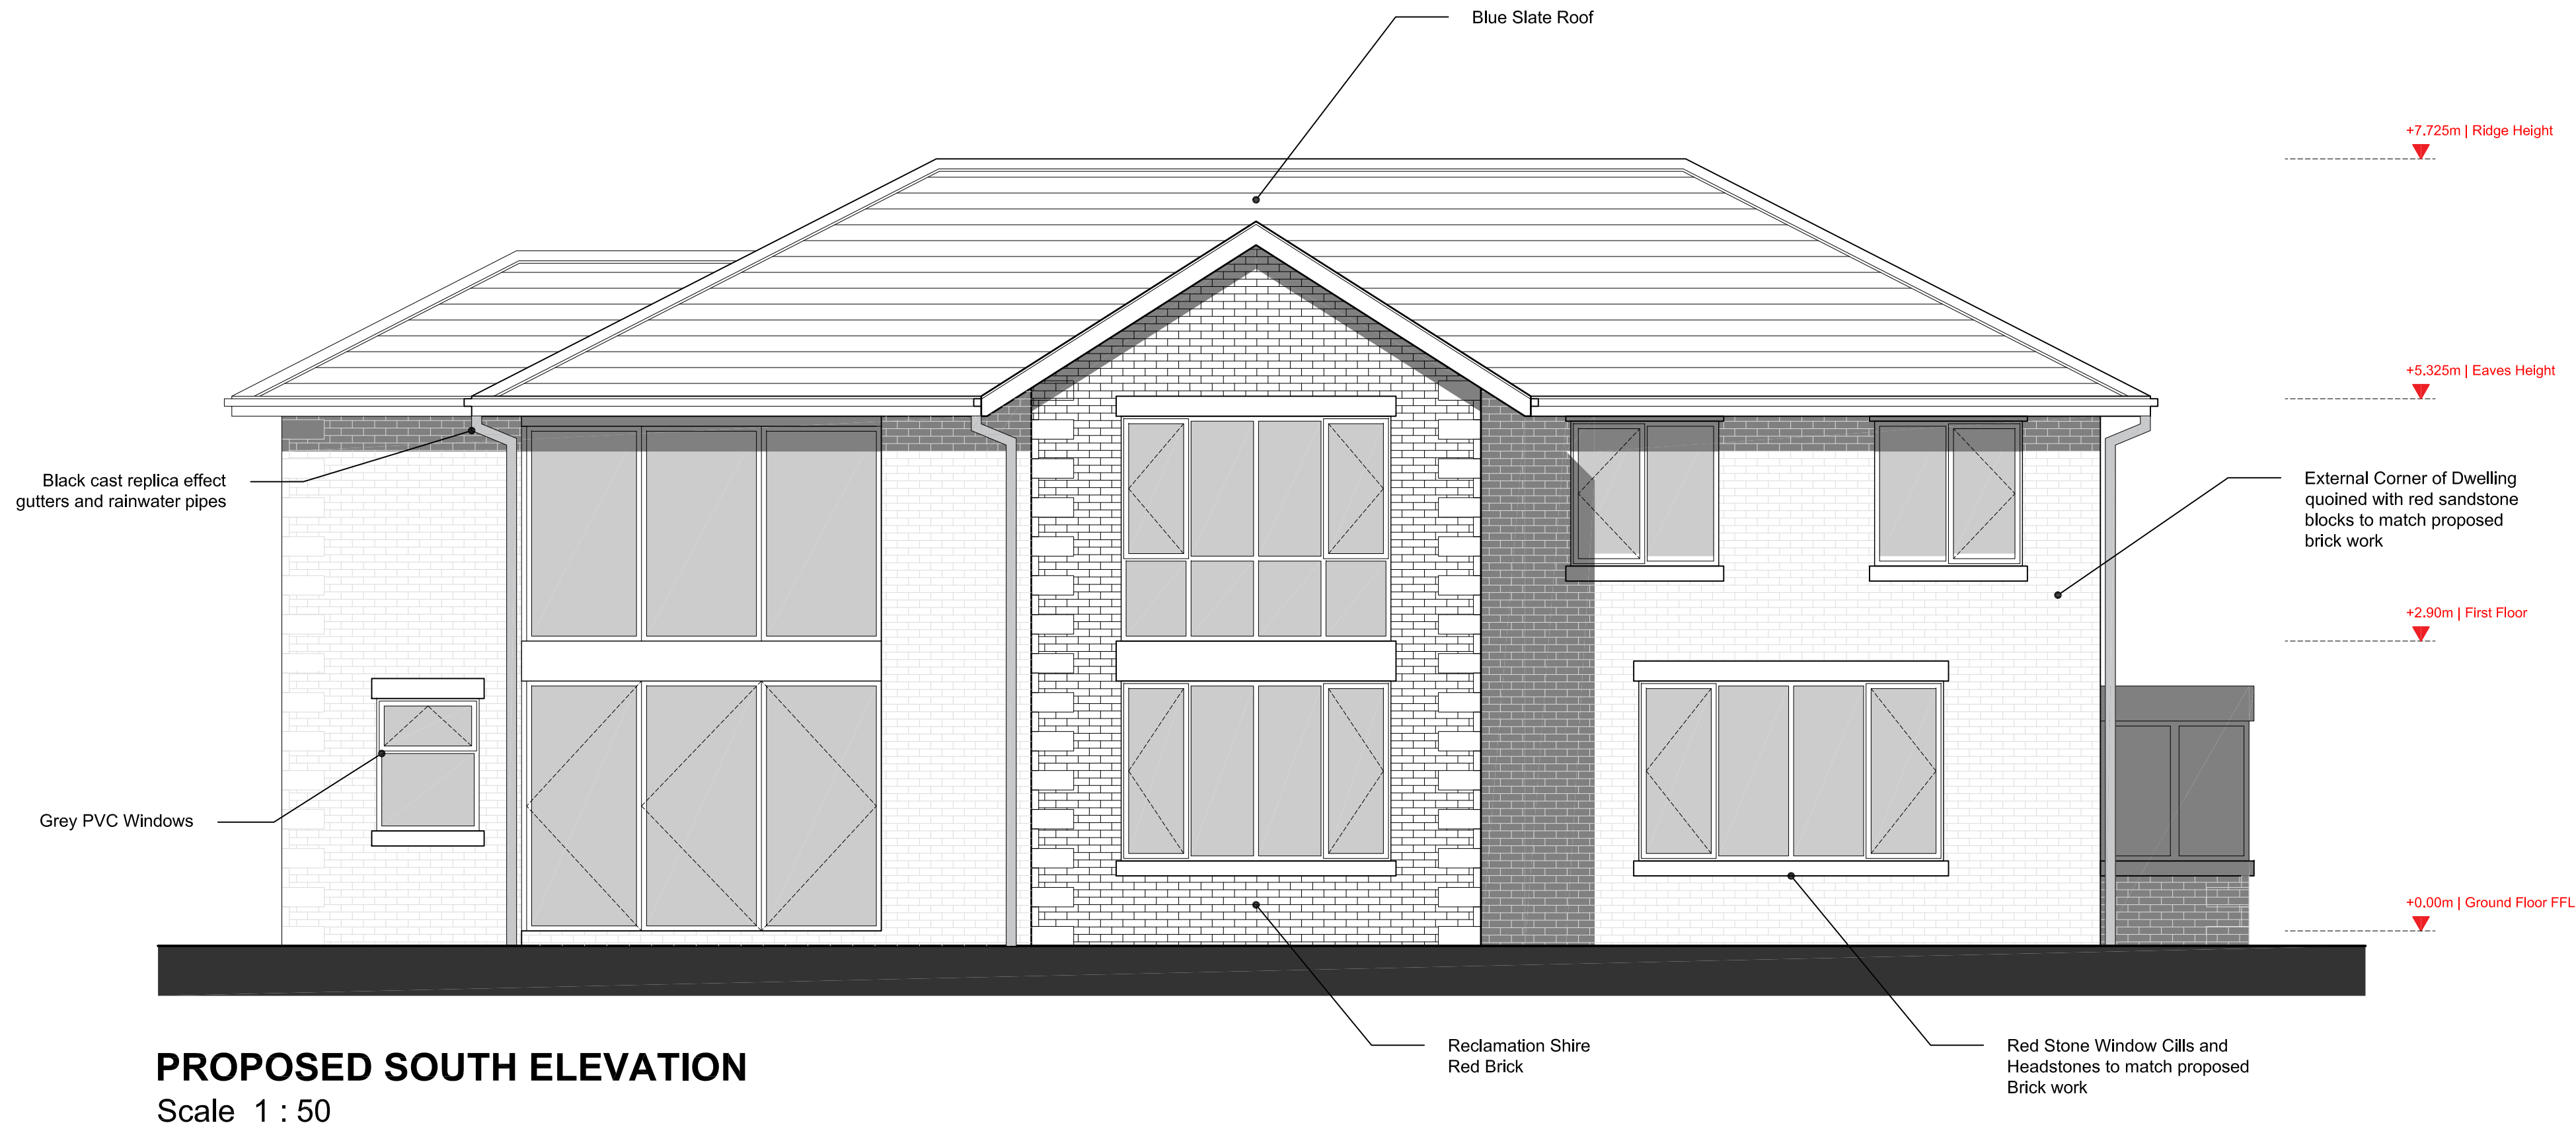

A	02/06/21	BP	For Planning	BP	RES
/	28/05/21	BP	For Information	BP	RES
no.	date	by	revision details	Ckd	App

STRALA architects
Studio 103
The Courtyard Royal Mills
Ancoats Manchester M4 5BA
Tel: 0161 236 5886
Fax: 0161 236 5884
E: office@strzarch.co.uk

client

Mr. KEVIN McNALLY

job title
SOUTH VIEW HOUSE, NUT BANK LANE,
MANCHESTER

drawing title
PROPOSED ELEVATIONS

scale	1:50 @ A1	drawn by	BP	date	02/06/21
-------	-----------	----------	----	------	----------

job no.	2945	drawing no.	104	revision no.	A
---------	------	-------------	-----	--------------	---