



475 10-5 4
D.F. 14


Ground Floor

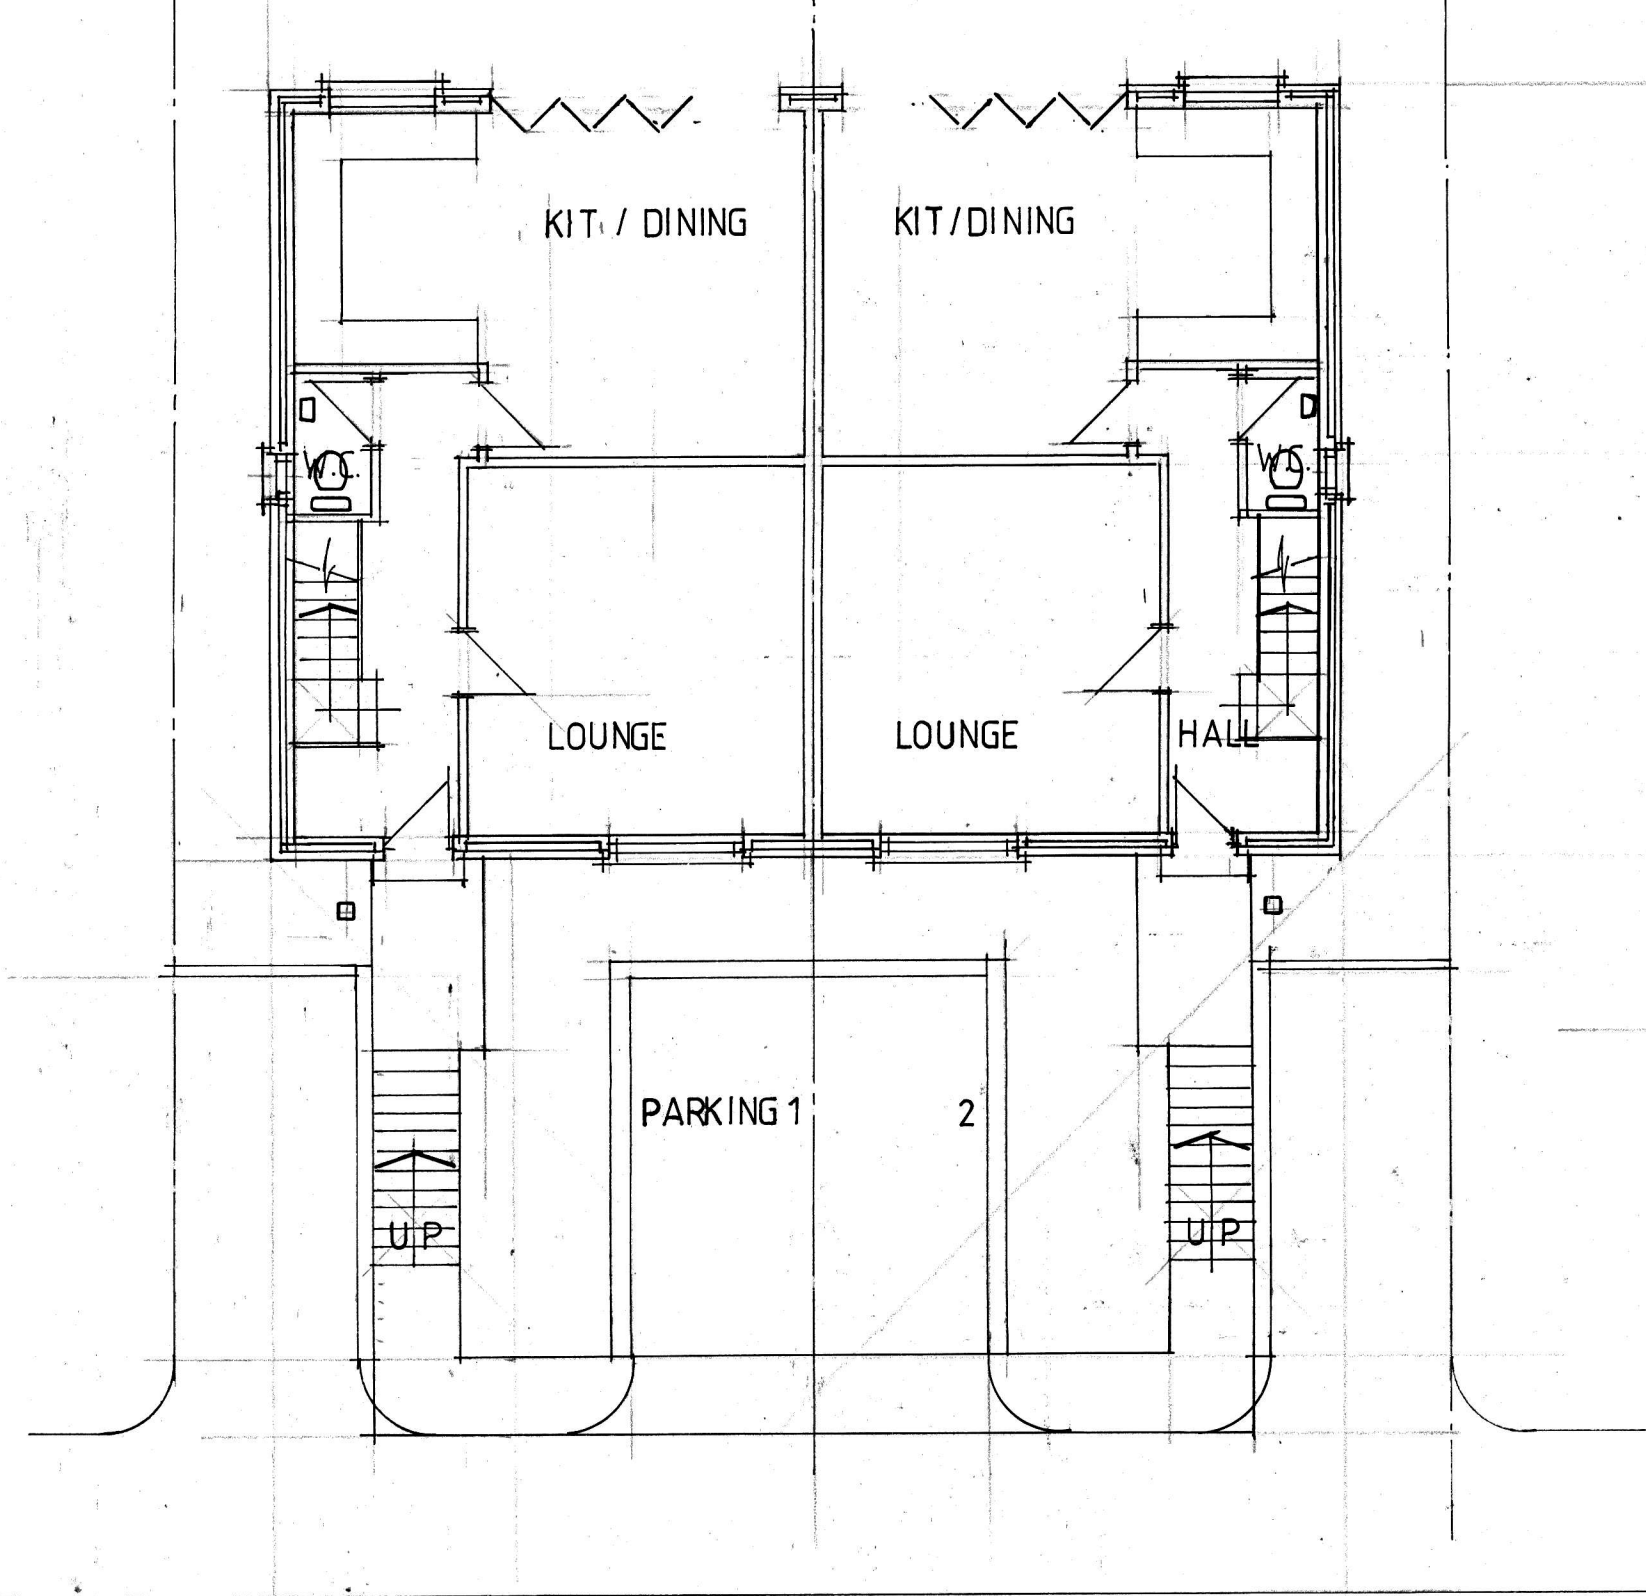


First Floor

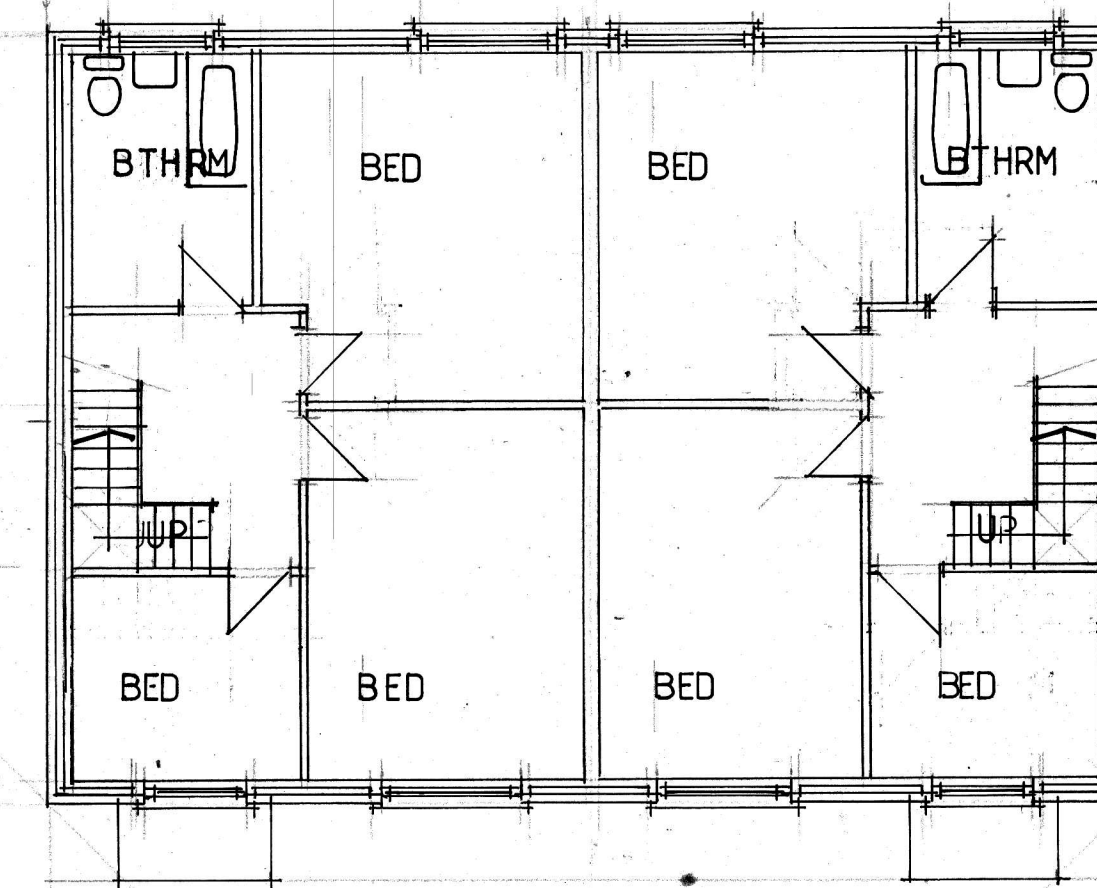

Second Floor

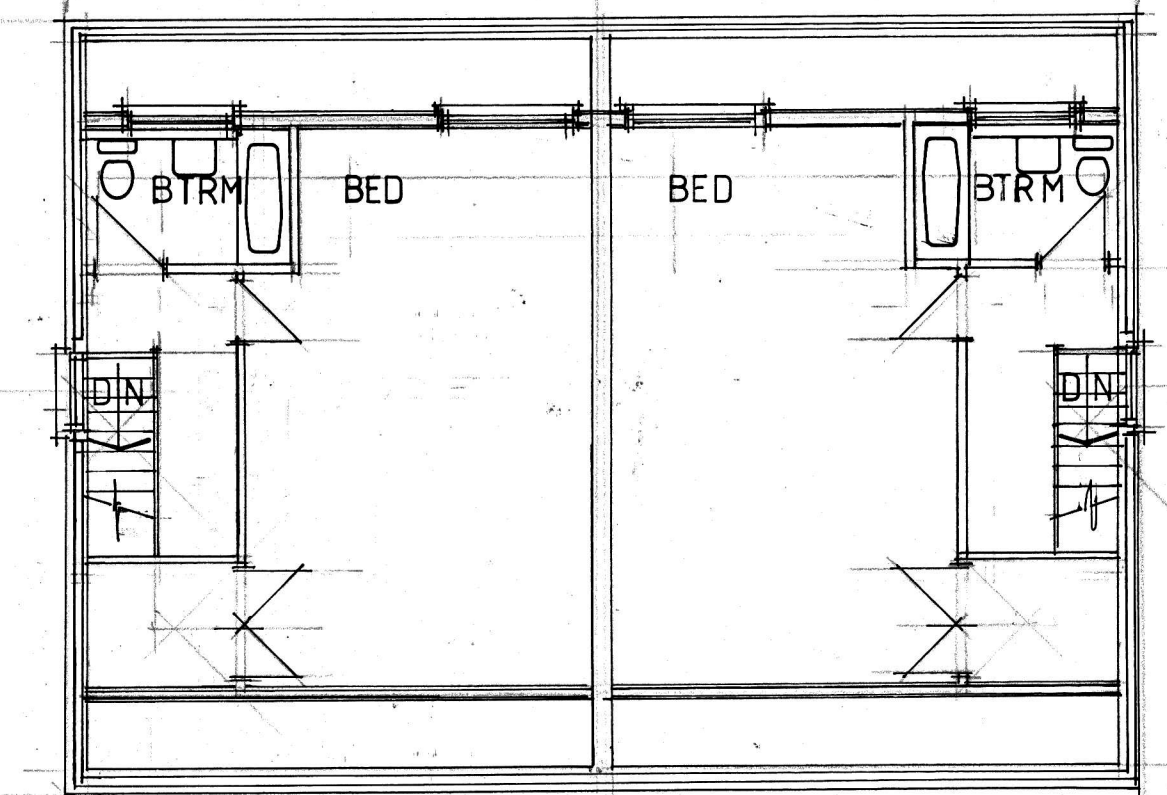

Site Layout 1:200

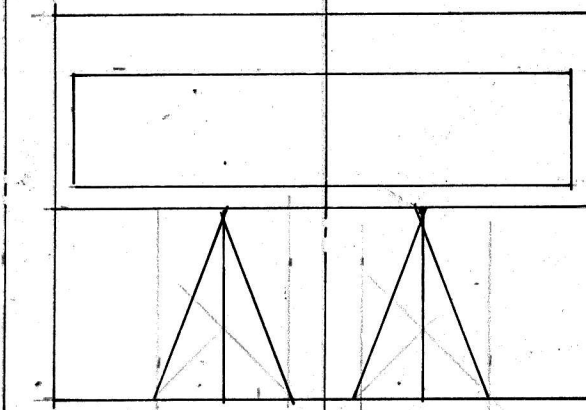

Elevations


Front



Rear



Side

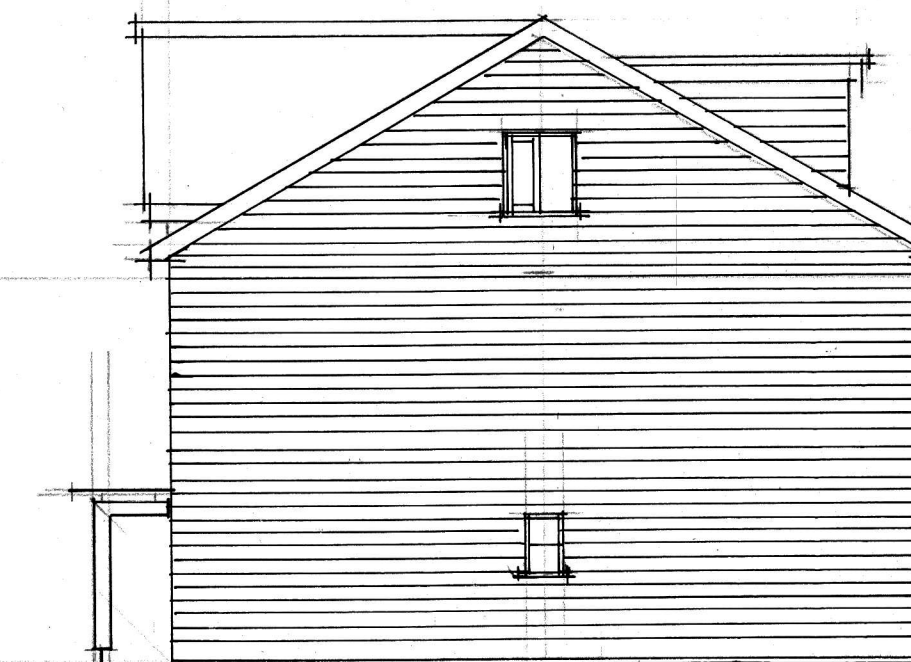

Side



No:	Revision:	Date:	Initial:

ALPHA DESIGN	
11 GILDA CRESCENT ROAD ECCLES M30 9AG TELEPHONE :0161 707 5533	
Project:	Walker Road Blackley Manchester
Title:	Proposed semi detached dwellings
Scale:	1:100
Date:	July 21
Initial:	CDW
Dwg. No:	1