

Furniture Legend

Tables:
Nolita 5453T outdoor powder coated steel flip-top tables. 600mm Ø, 720mm high. Light Grey colour. 20no. in total - Stored within shop during non-trading hours

Chairs:
Nolita outdoor powder coated steel seats. 590mm wide, 530mm deep and 850mm high. Light Grey colour. 39no. in total - Stored within shop during non-trading hours



Fixed Planters:
Black powder coated frames with reclaimed timber sides. Festoon lighting over. 3no. in total of various sizes





A-Board:
Black powder coated frames with interchangeable graphics board. 624x590x1054mm (WxDxH) 1no. in total - Stored within shop during non-trading hours

Parasols:
Fixed Breezefree 'Type T' parasols installed within ground sleeves to manufacturers details. Black metal post and frames with integral heaters mounted to underside. Black fabric canopies with cream roundal graphic print. 2no. in total. @ 3.5m x 3.5m



Picnic Bench:
Black powder coated frames with reclaimed timber top and seat. 1500x1750x740mm (WxDxH) 2no. in total

TOTAL EXTERNAL COVERS: 50no.

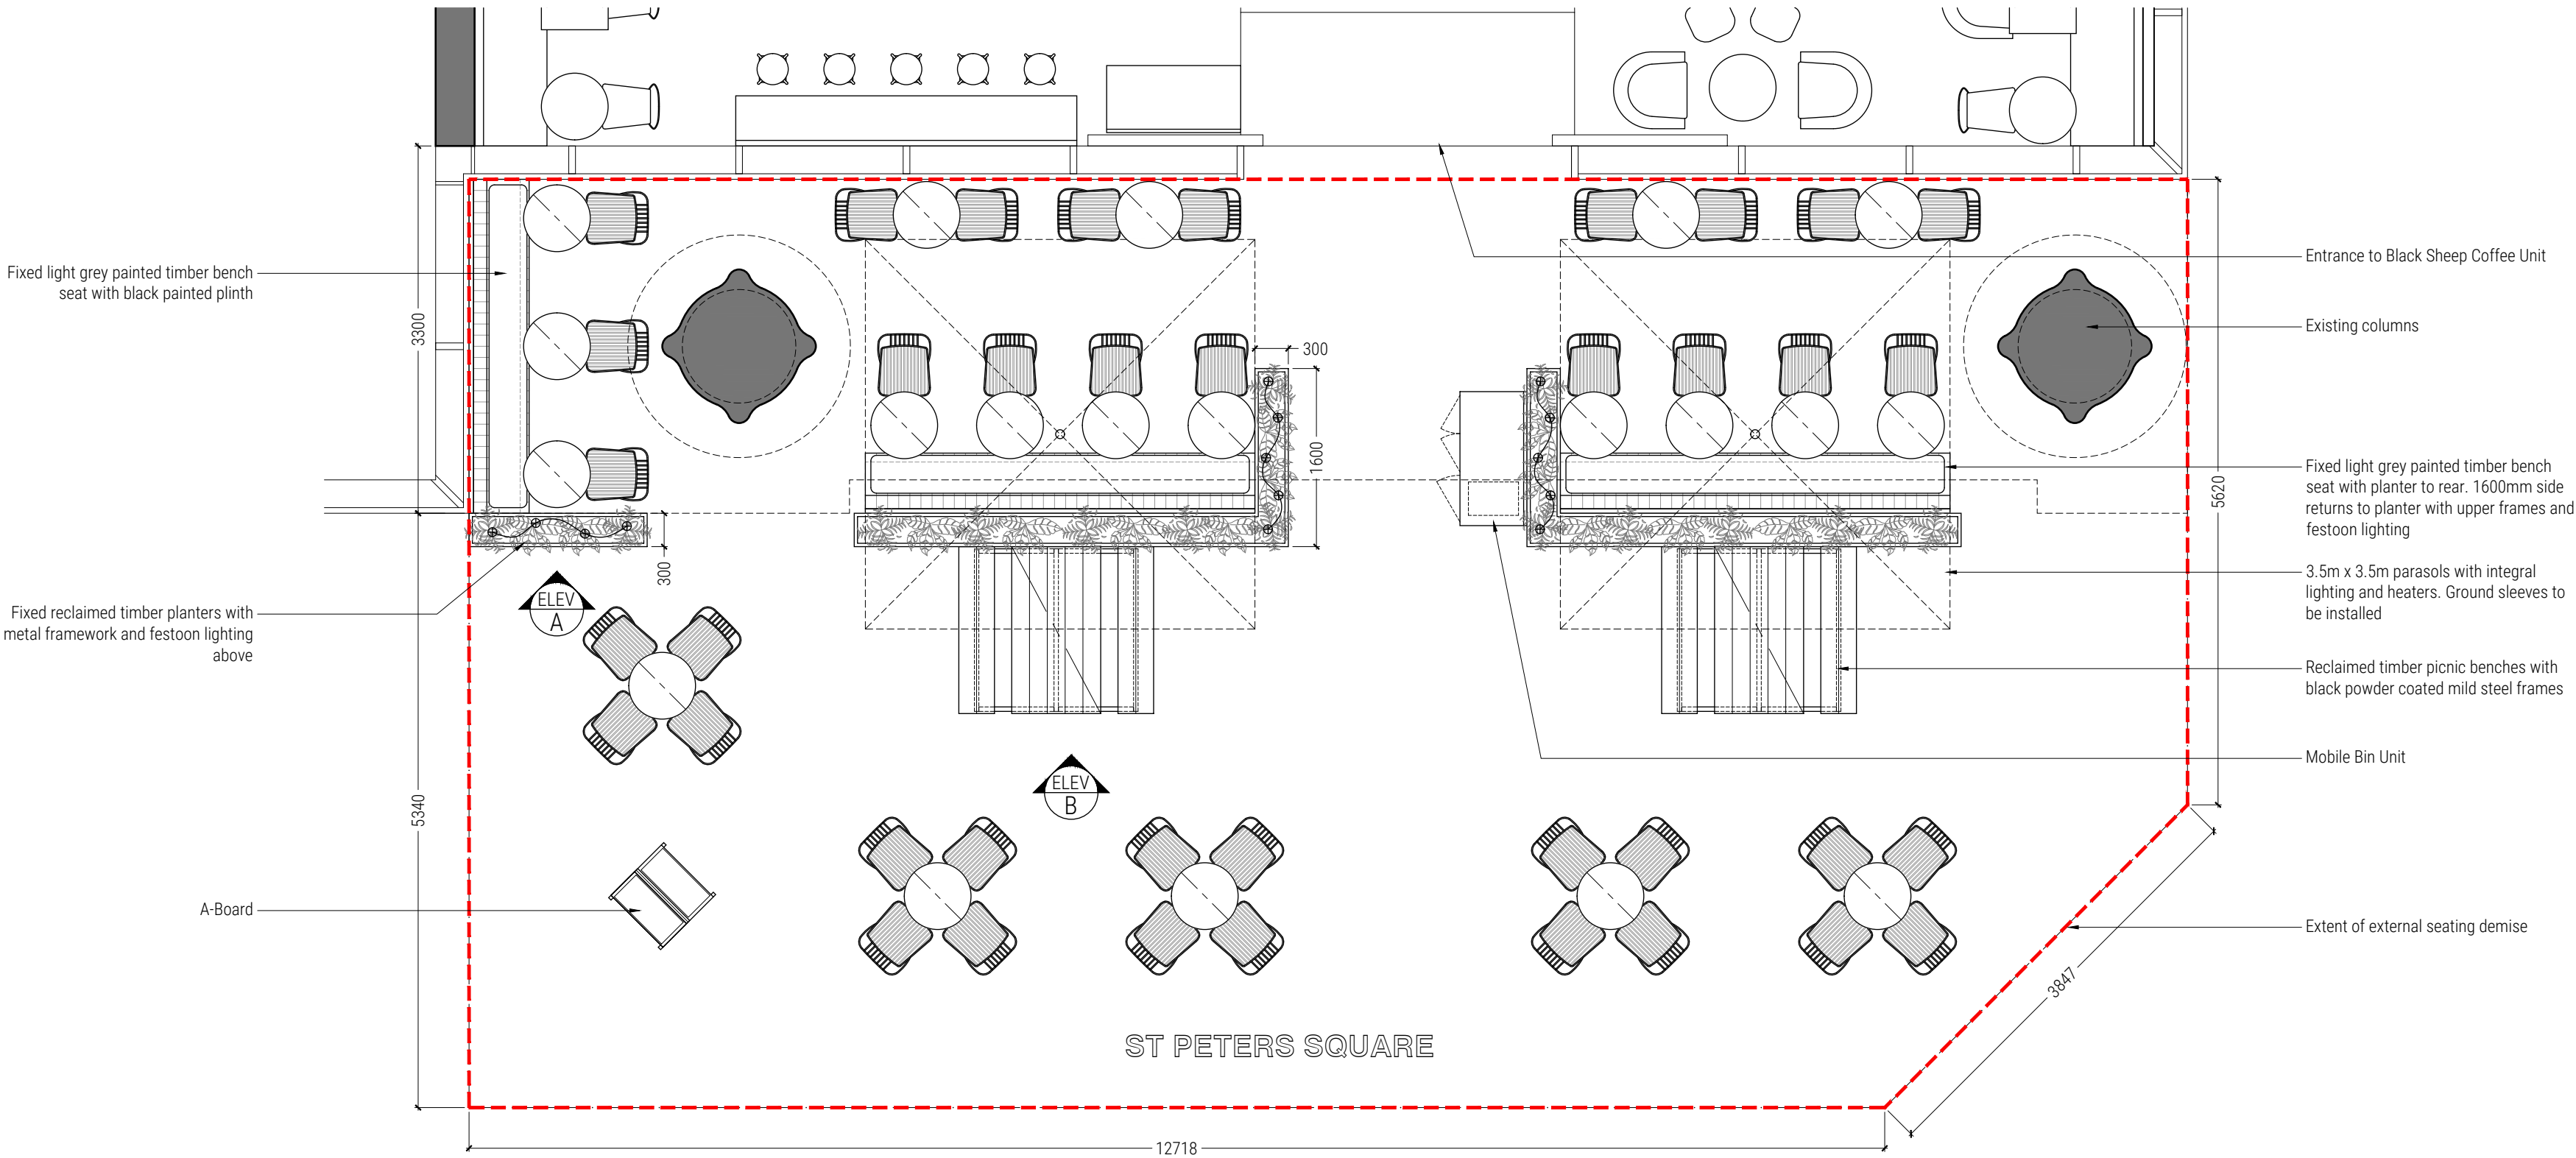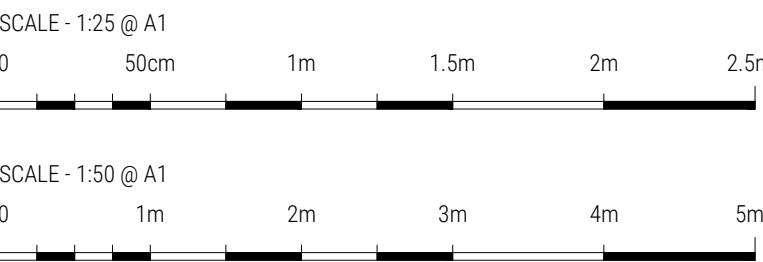

Proposed External Seating - Scale 1:50



Proposed Planter Elevations - Scale 1:25



Typical Parasol Plan - Scale 1:25

DO NOT SCALE FROM THIS DRAWING. THE AUTHOR OF THIS DRAWING TAKES NO RESPONSIBILITY FOR ANY DIMENSIONS OBTAINED BY MEASURING OR SCALING FROM THIS DRAWING AND NO RELIANCE MAY BE PLACED ON SUCH DIMENSIONS. ALL DIMENSIONS MUST BE CHECKED AND VERIFIED ON SITE BY THE CONTRACTOR BEFORE COMMENCING ANY WORK OR PRODUCING DRAWINGS. RML ARCHITECTURE MUST BE NOTIFIED IMMEDIATELY OF ANY ERRORS OR DISCREPANCIES PRIOR TO THE COMMENCEMENT OF WORK.

THIS DRAWING IS TO BE READ IN CONJUNCTION WITH ALL OTHER RELEVANT CONTRACT DRAWINGS, SCHEDULES AND SPECIFICATIONS.

THIS DRAWING AND ALL INFORMATION CONTAINED WITHIN IS THE SOLE PROPERTY OF RML ARCHITECTURE LTD AND MAY NOT BE REPRODUCED IN WHOLE OR PART WITHOUT WRITTEN PERMISSION FROM RML ARCHITECTURE LTD.

REV	DESCRIPTION	DATE	BY
A	Planter sign amended to non-illuminated. Dimensions and scale bars added.	10-07-21	RML

0mm 100mm
PRINTED SIZE @ A1
CLIENT



PROJECT
BLACK SHEEP COFFEE ST PETERS SQUARE
2 ST PETERS SQUARE
MANCHESTER
M2 3LQ

DRAWING TITLE
PROPOSED EXTERNAL SEATING

PROJECT NUMBER
9551

DATE
JUNE '21

SCALE
AS NOTED @ A1

DRAWN BY
EA

DRAWING NUMBER
9551-P-07

REVISION
A

DRAWING STATUS
APPROVAL