
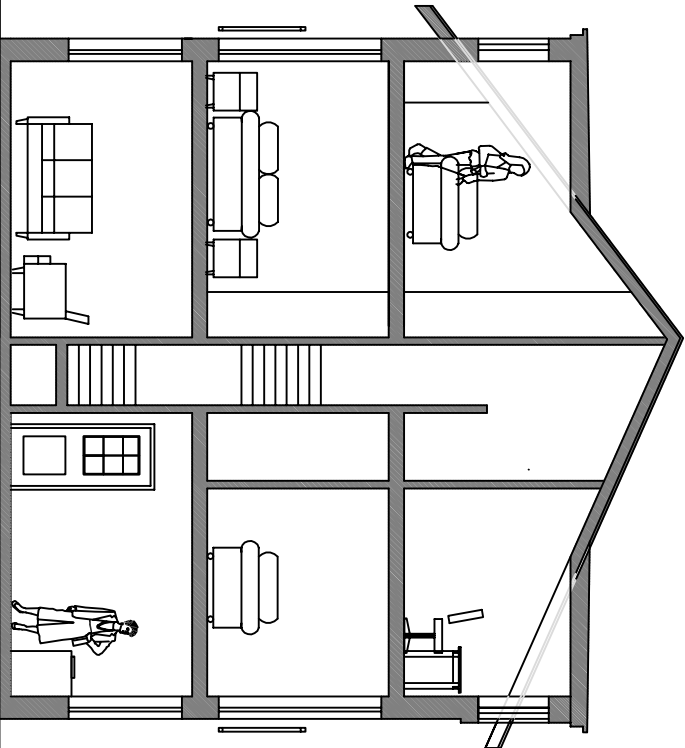
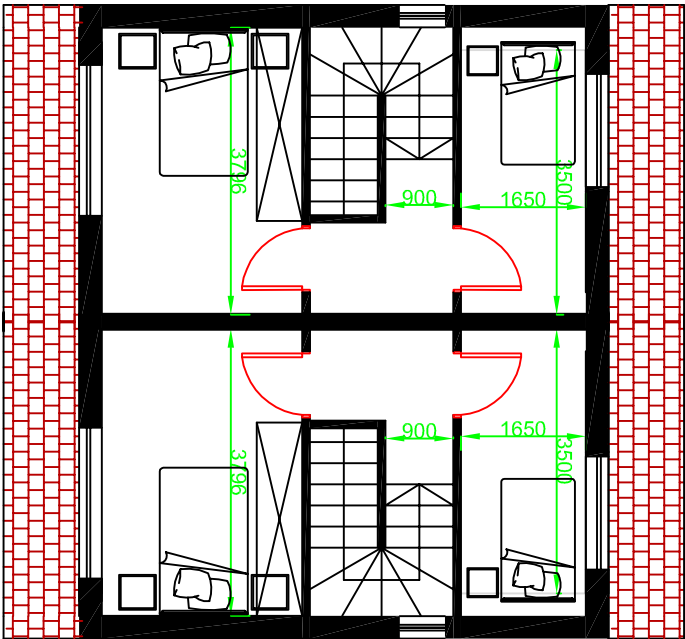
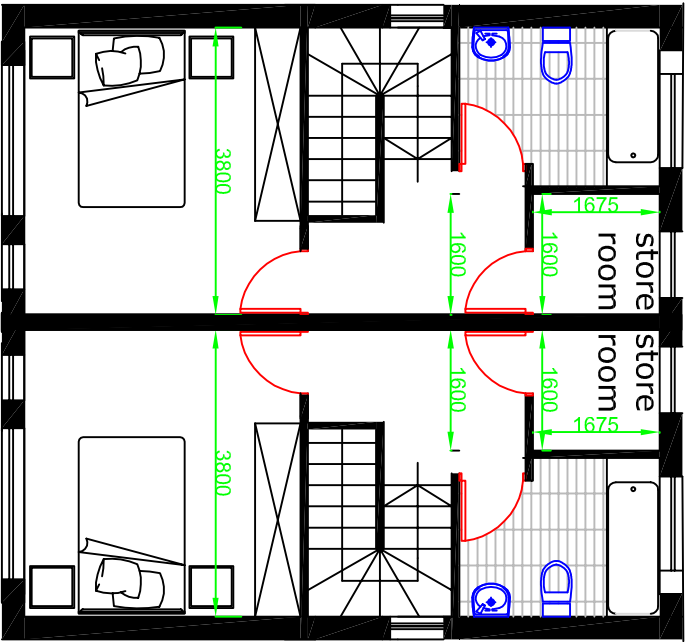



HOUSE 4+5 Semi detached - 3 Bed Rooms

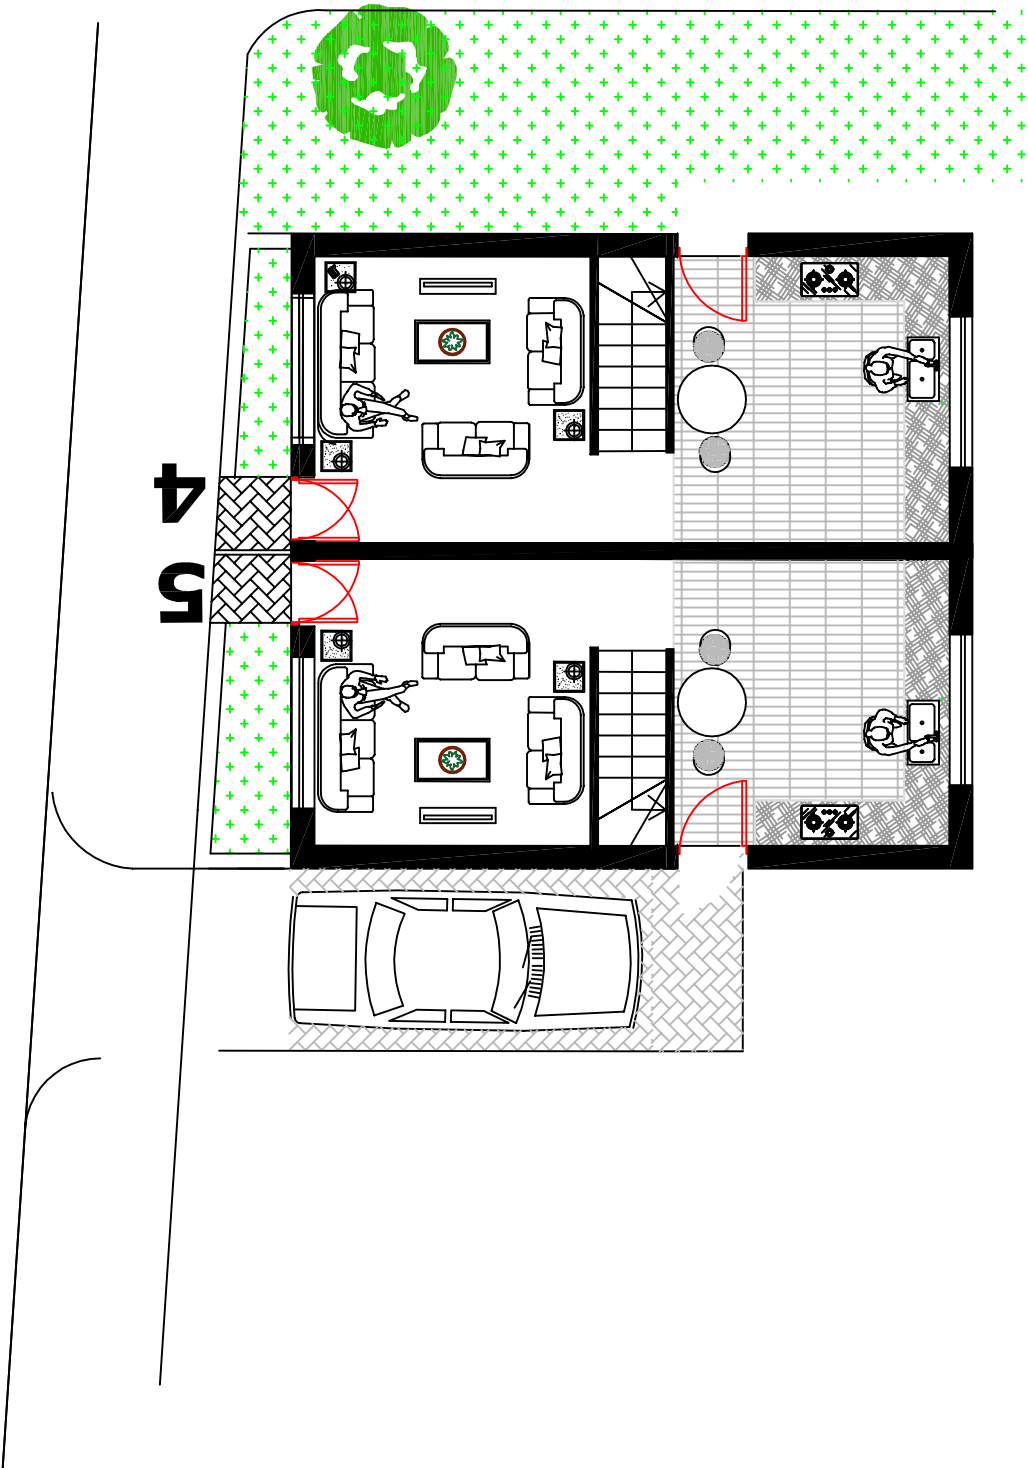

PROPOSED

Dimensions to suit overall existing dimensions.
Applicant to confirm boundary.
Drawings to be read in conjunction with the Local Authority's planning policy.
This drawing is for the purpose of obtaining Local Authority approvals only and may not contain a full specification of the works.

Applicant should be aware that The Party Wall Act may apply where building work is on or near the boundary.

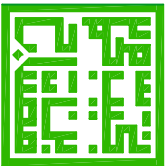

NAGEBAL
BA House Design ARCH RIBA
ARCHITECT

CLIENT
26 Culbreth Lane
Manchester
M40 1LU

REV B 28/8/16
REV A 6/2/16

Architects
NAGEBAL
4 Rutlers Lane
Hazel Grove
Stockport
SK7 5AY
Tel: 0161 419 - 9757
nab@gedalarchitects@hotmail.com

DRAWING TITLE
Proposed Elevations
Type C

DRAWING NO	SP 06	REV
SCALE	DATE	
I:200@A3	15.09.15	